


----- 7000 -----

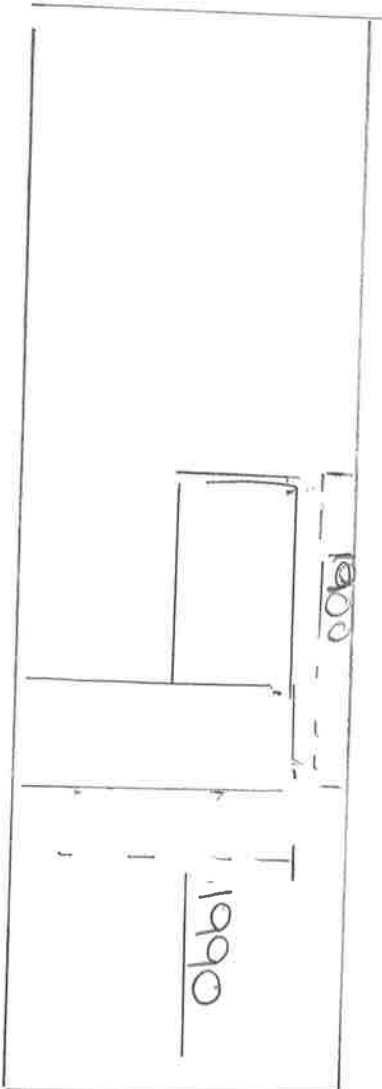

7000


----- 2370 -----

FRONT ELEVATION

SCALE 1-50

DO NOT SCALE OFF

this drawing

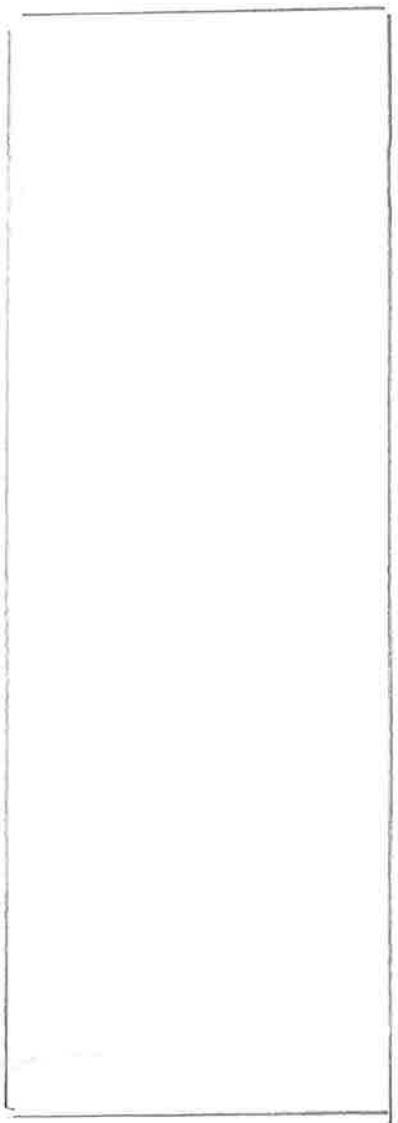

7000


2400

REAR ELEVATION

SCALE 1"=50'

DO NOT SCALE OFF

THIS DRAWING

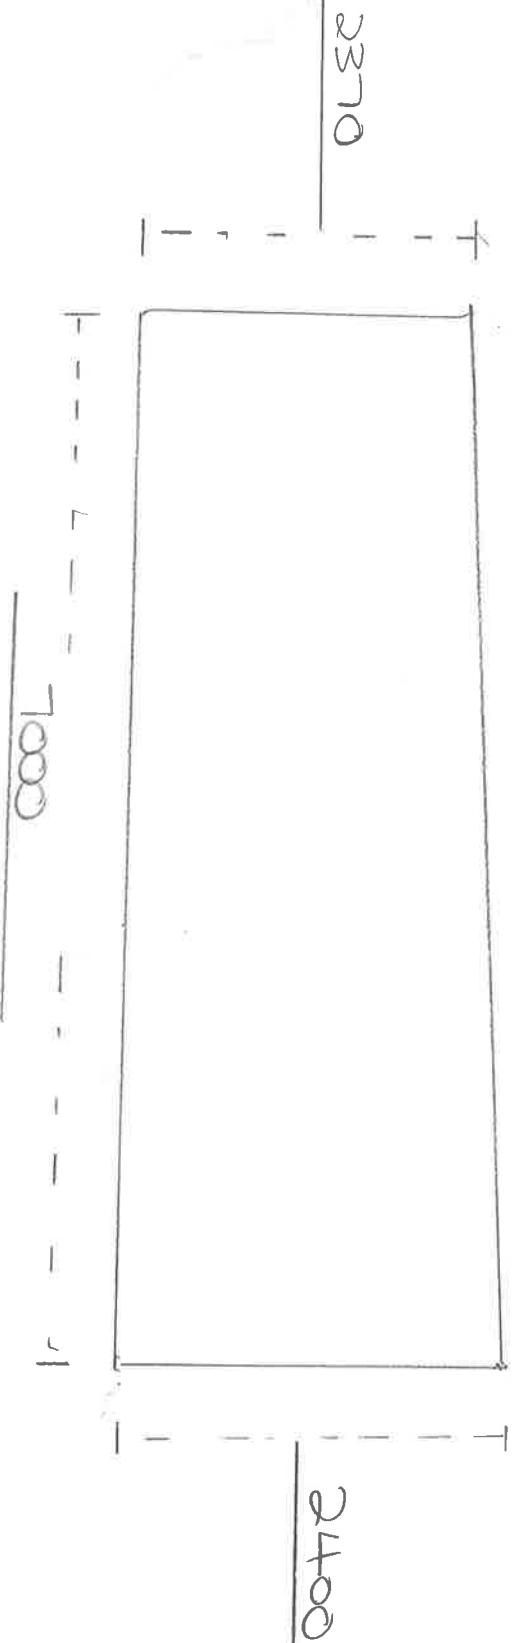

SIDE ELEVATION

SCALE 1-50

DO NOT SCALE

OFF THIS DRAWING