
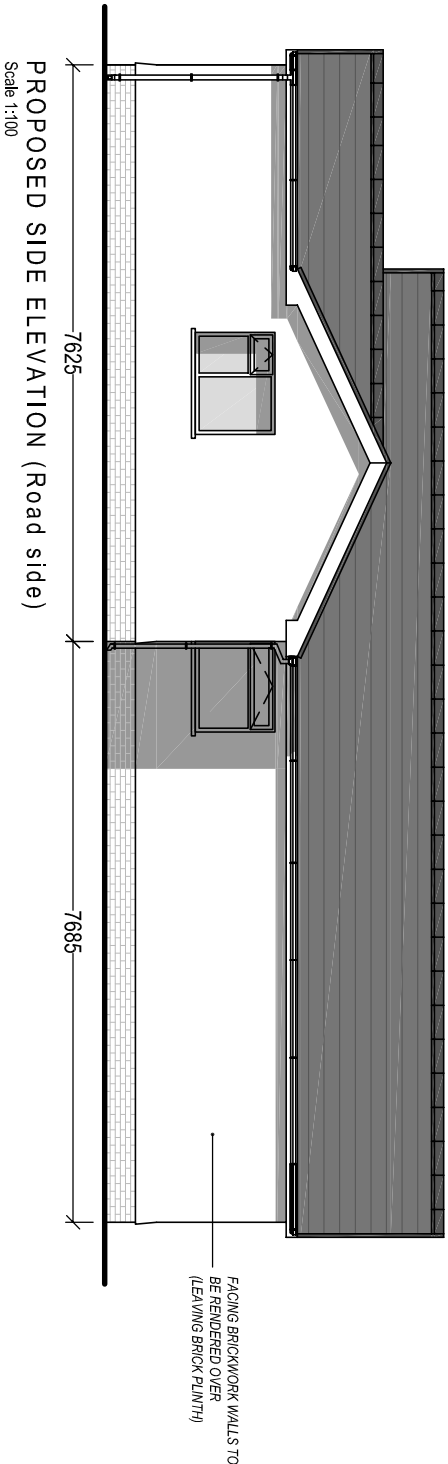
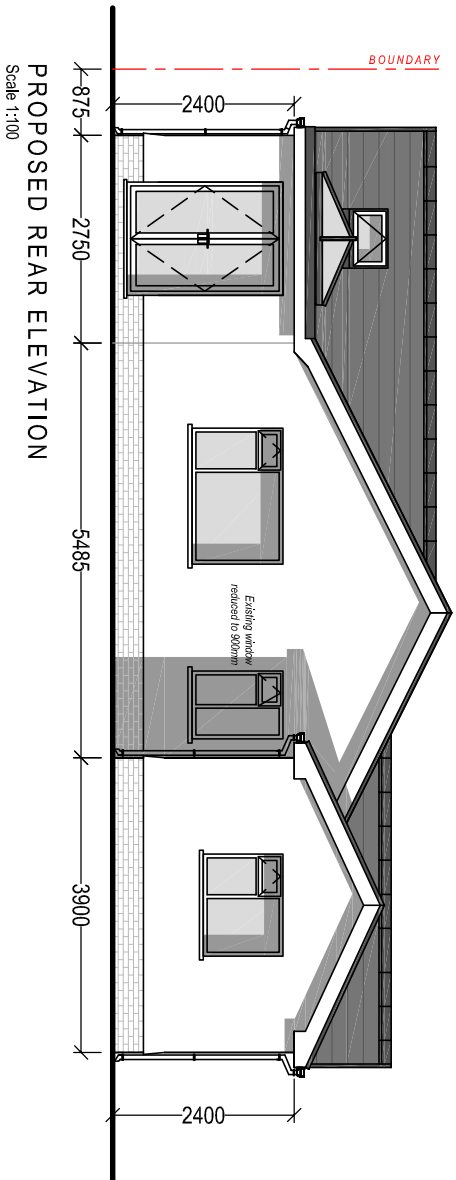
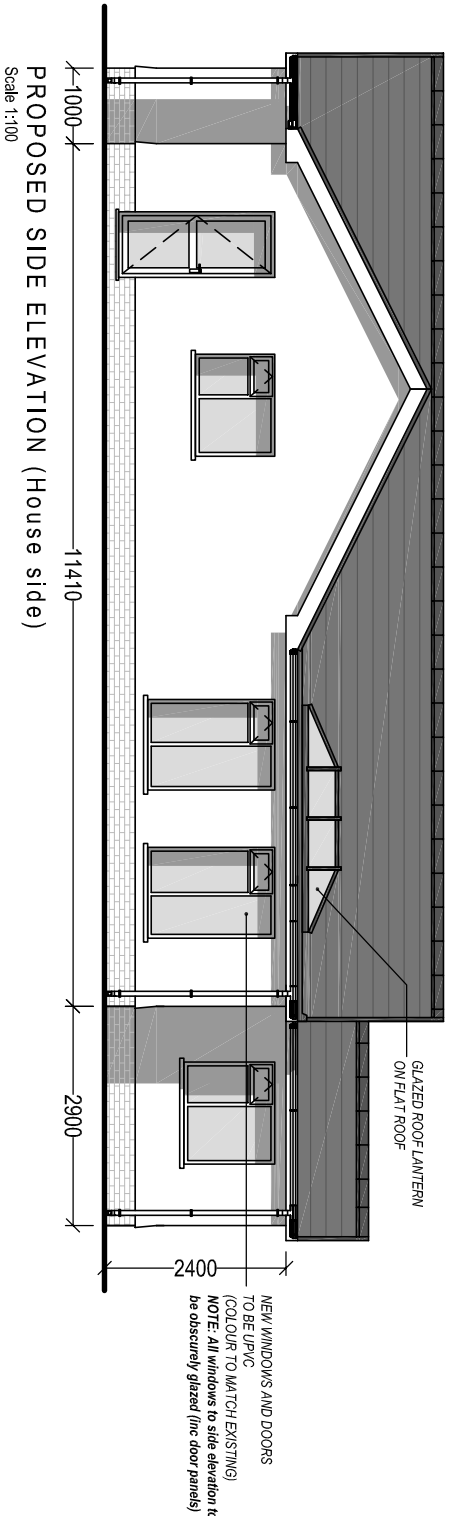


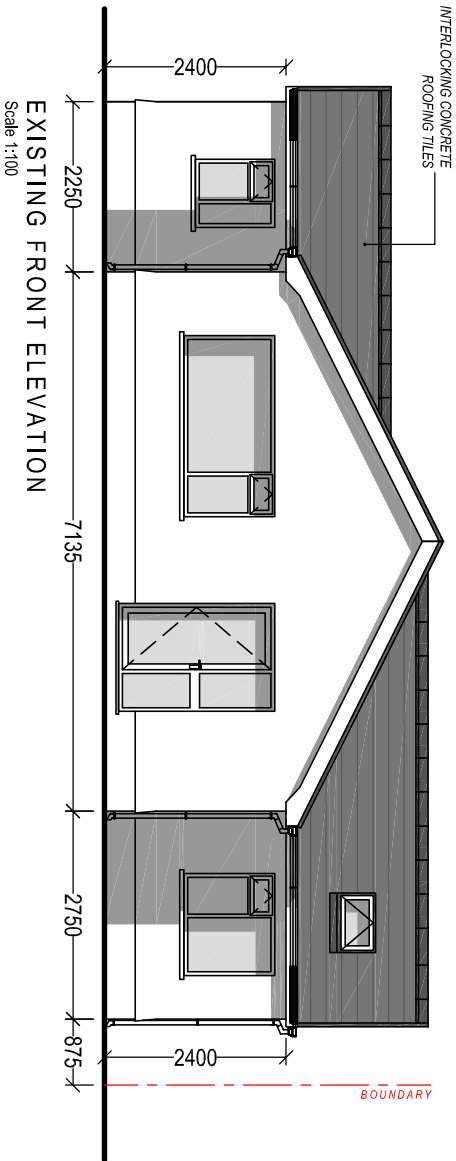

Cwm Planning & Design Ltd.
(architectural and Draughting Services)

Client:

Mr. K. Esteban
44 Delffordd
Rhos
Neath Port Talbot

Project Title:

**PROPOSED SINGLE STOREY
SIDE EXTENSION**

General Notes:

1. Do not scale from this drawing, take figured dimensions only.
2. Dimensions are in millimeters unless otherwise stated.

Drawing Issue:

PLANNING

Drawing Title:

PROPOSED ELEVATIONS

Drawing No:

005

Revision:

D

Date:

16-09-2019

Revised:

21-11-2019

Scale(s):

1:100

Paper Size:

A3