



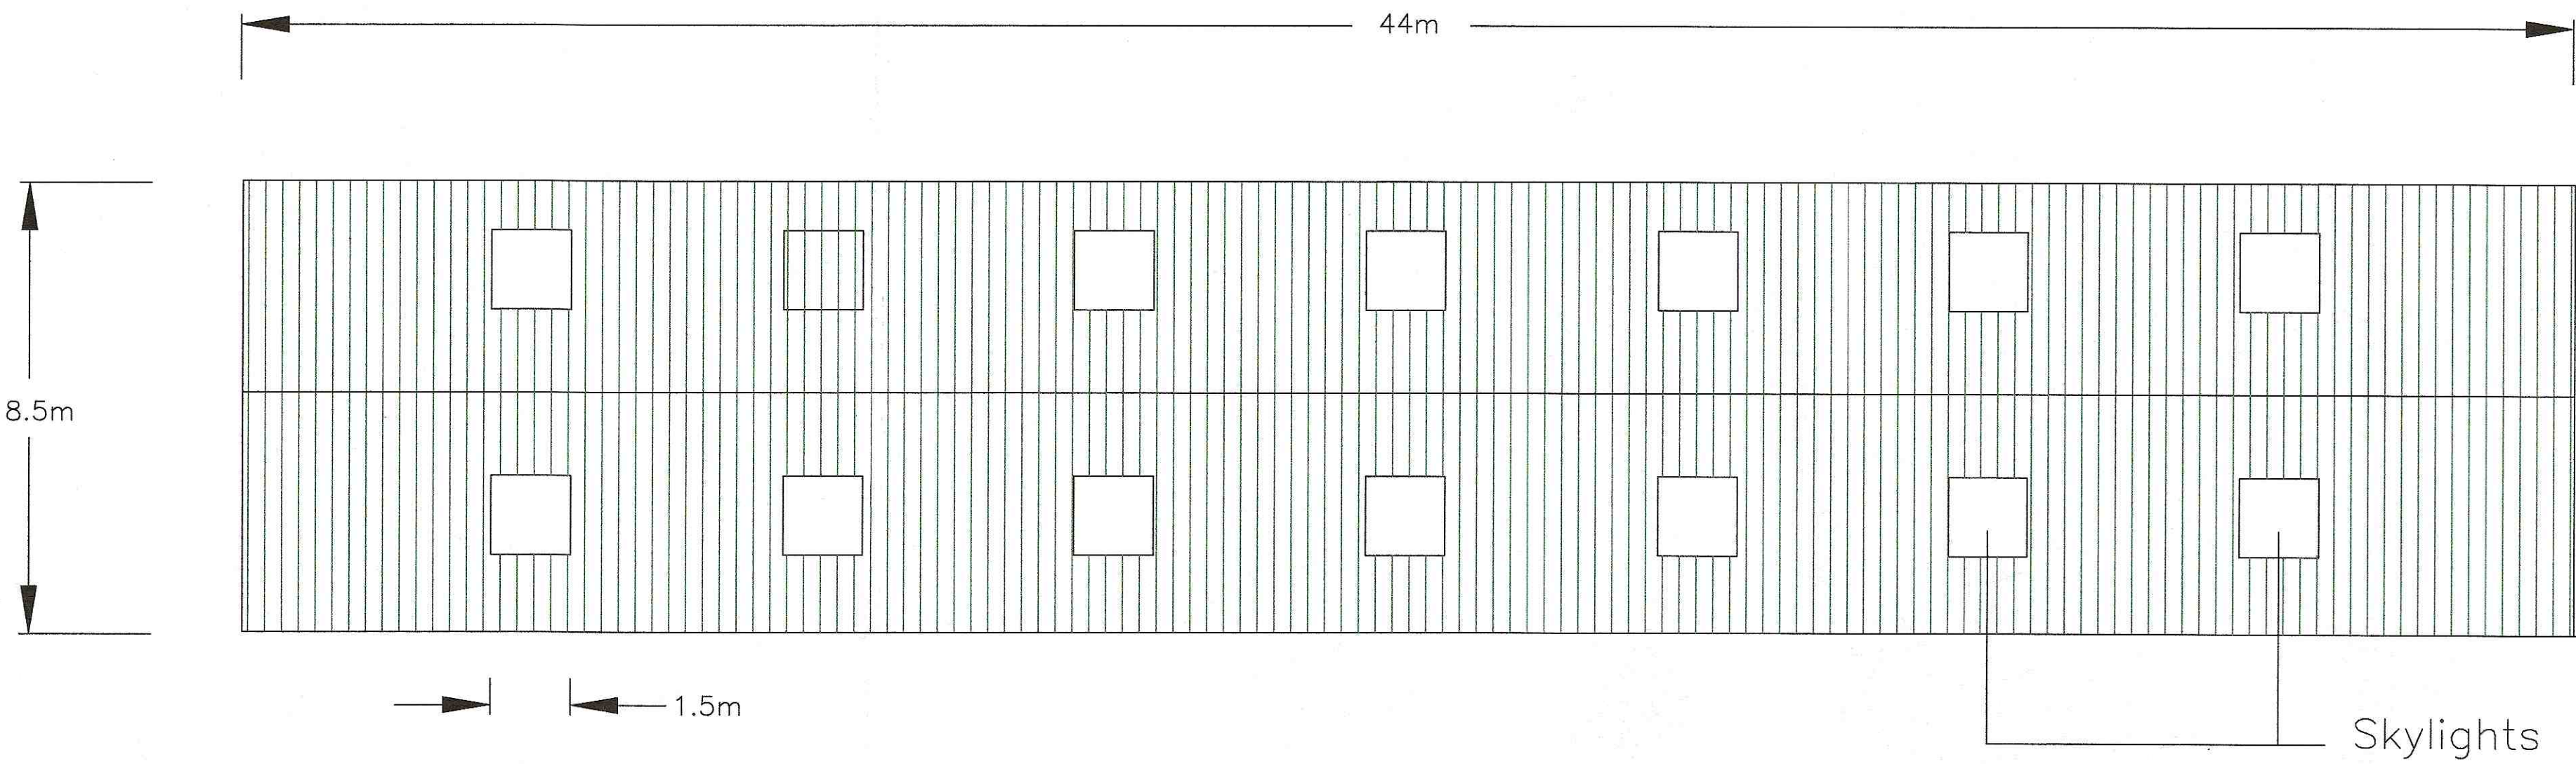


EXISTING PLAN VIEW




ARIEL VIEW

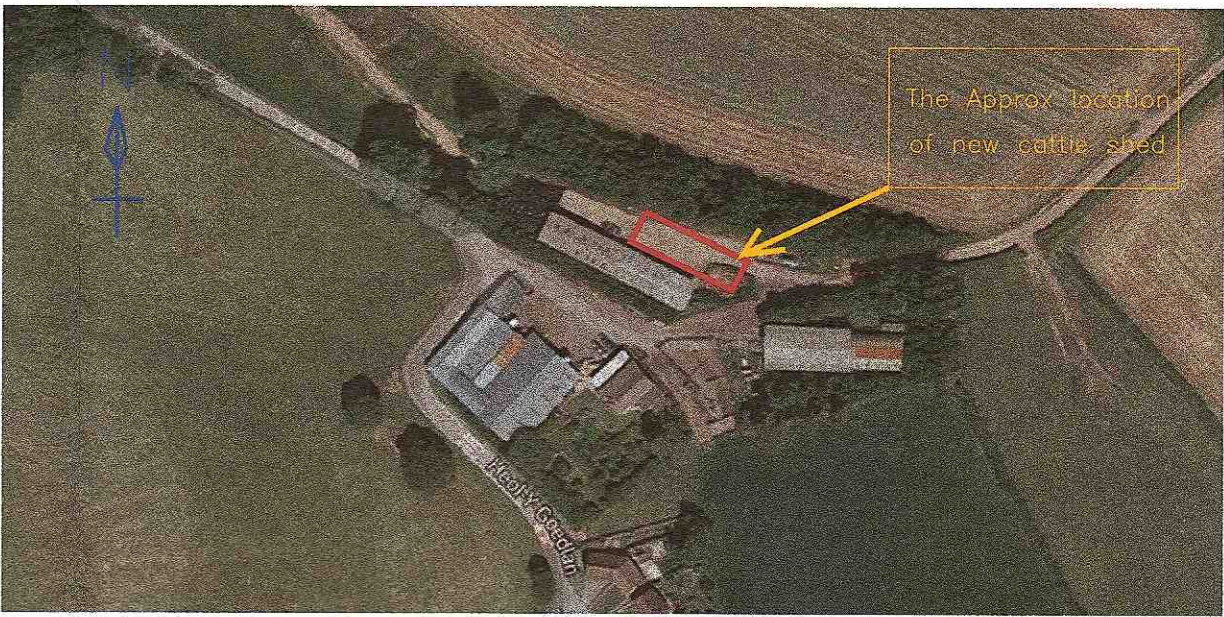


LOCATION OF NEW CATTLE SHED

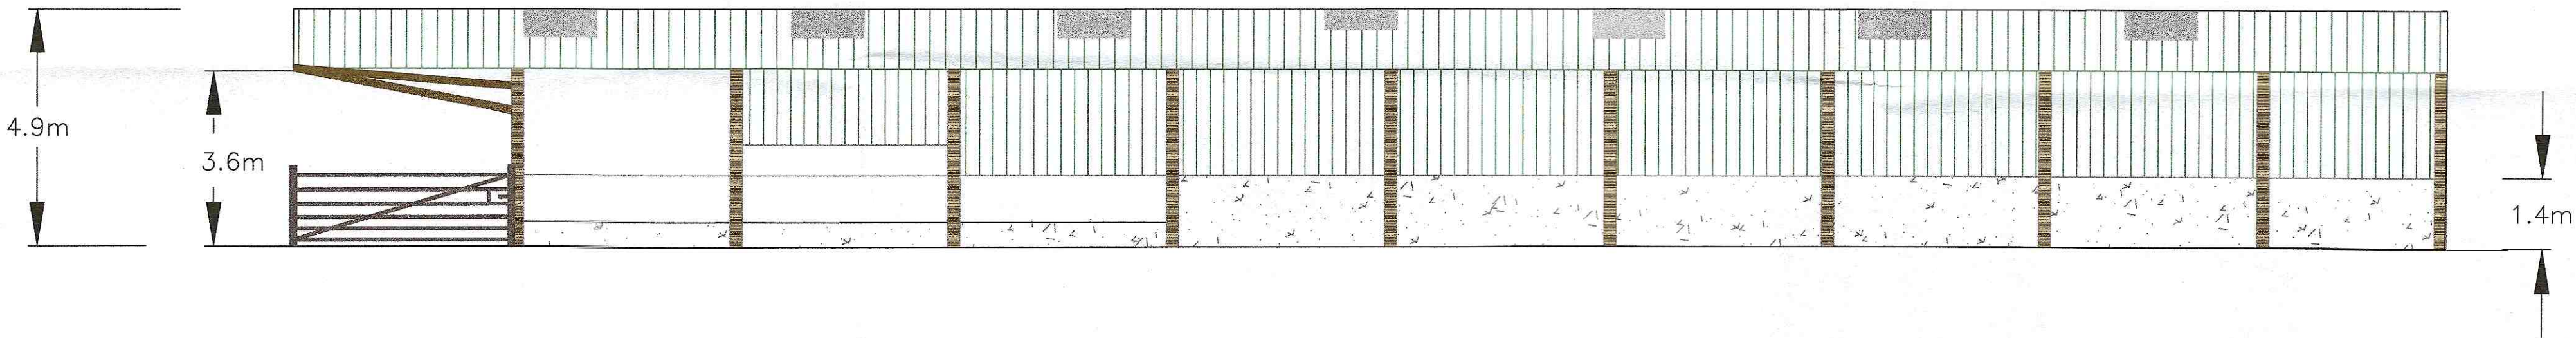


EXISTING NORTH SIDE ELEVATION

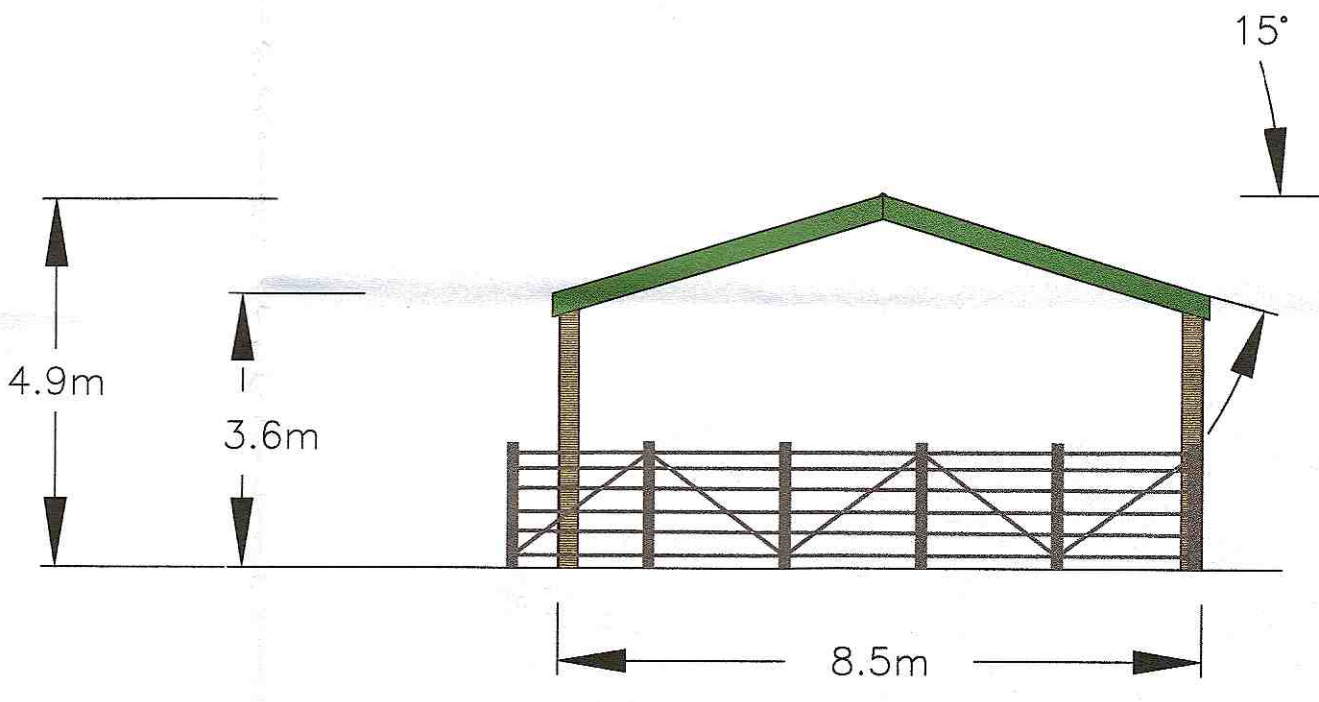

EXISTING EAST SIDE

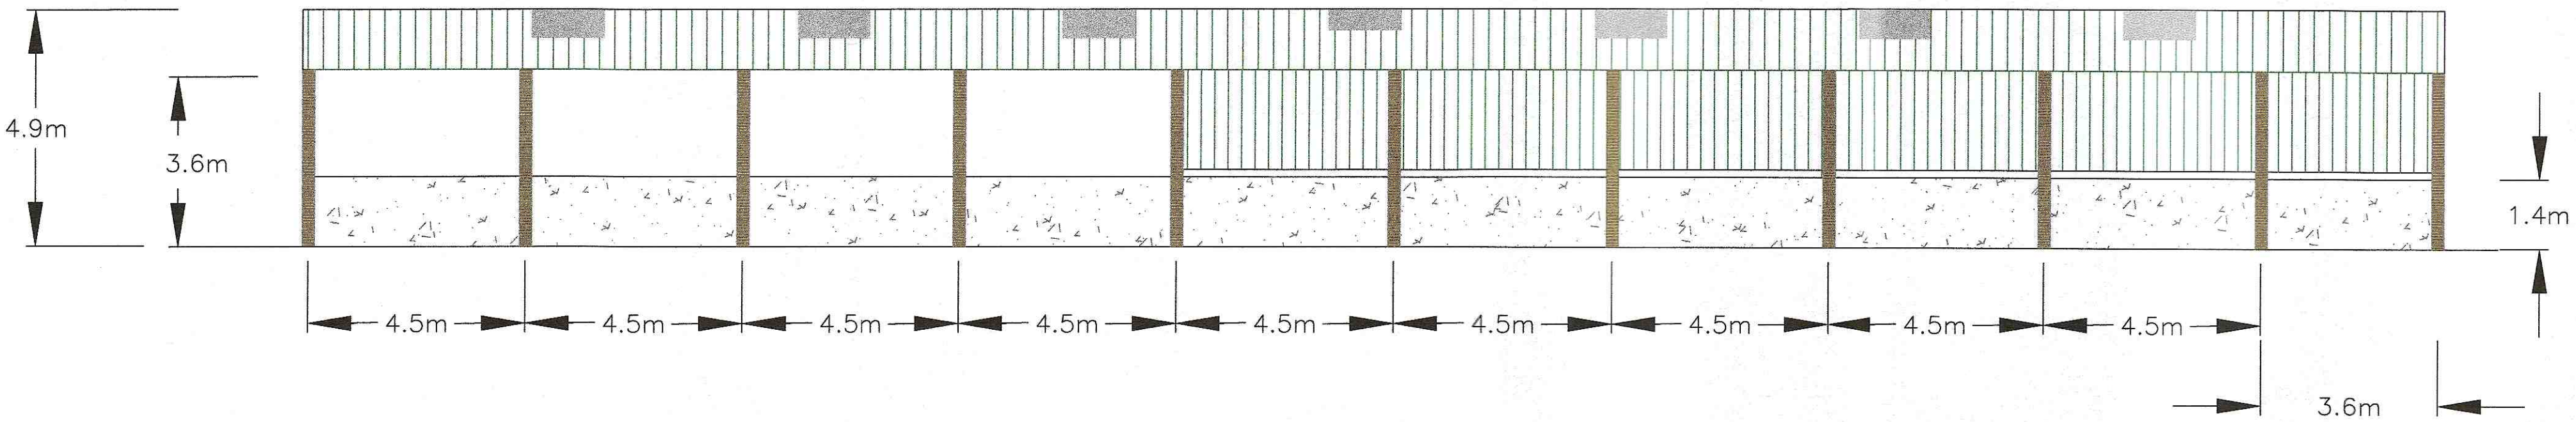

EXISTING SOUTH SIDE ELEVATION

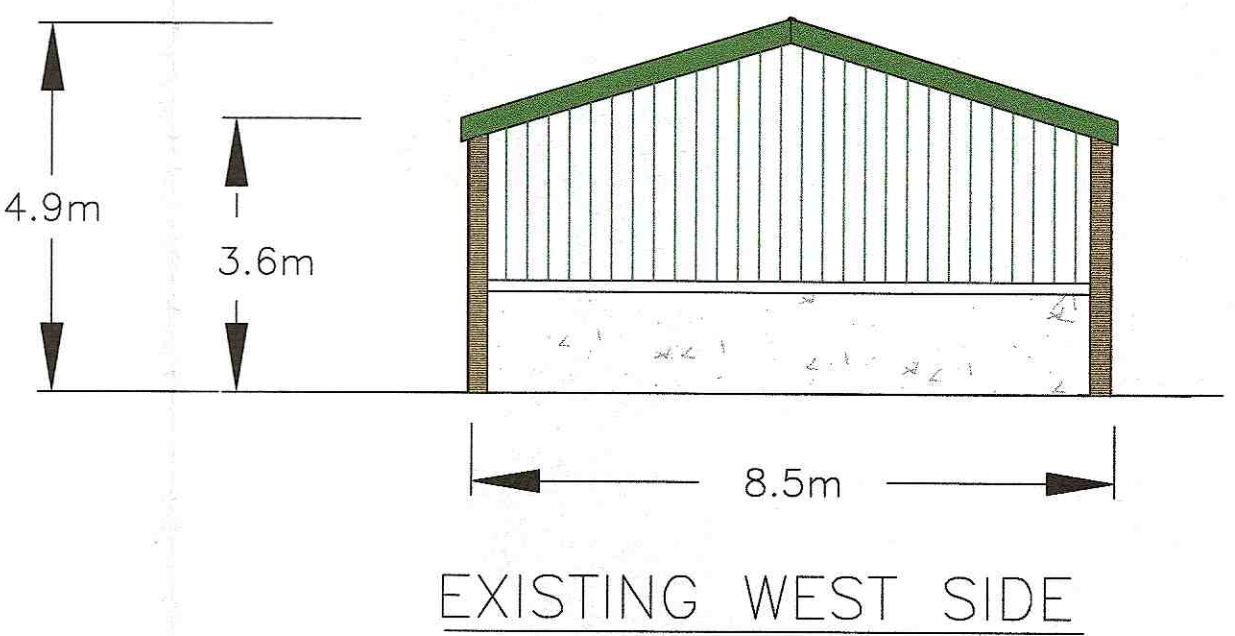

EXISTING WEST SIDE

Mr Fox Hendre Forgan Farm, Rhiwfawr, Swansea Valley.		Existing Cattle Shed Plan and Elevations	
DATE : NOV. 2019	SCALE: A1/1 :100	DWG. No. FOX/01/2019	