





PLAN VIEW

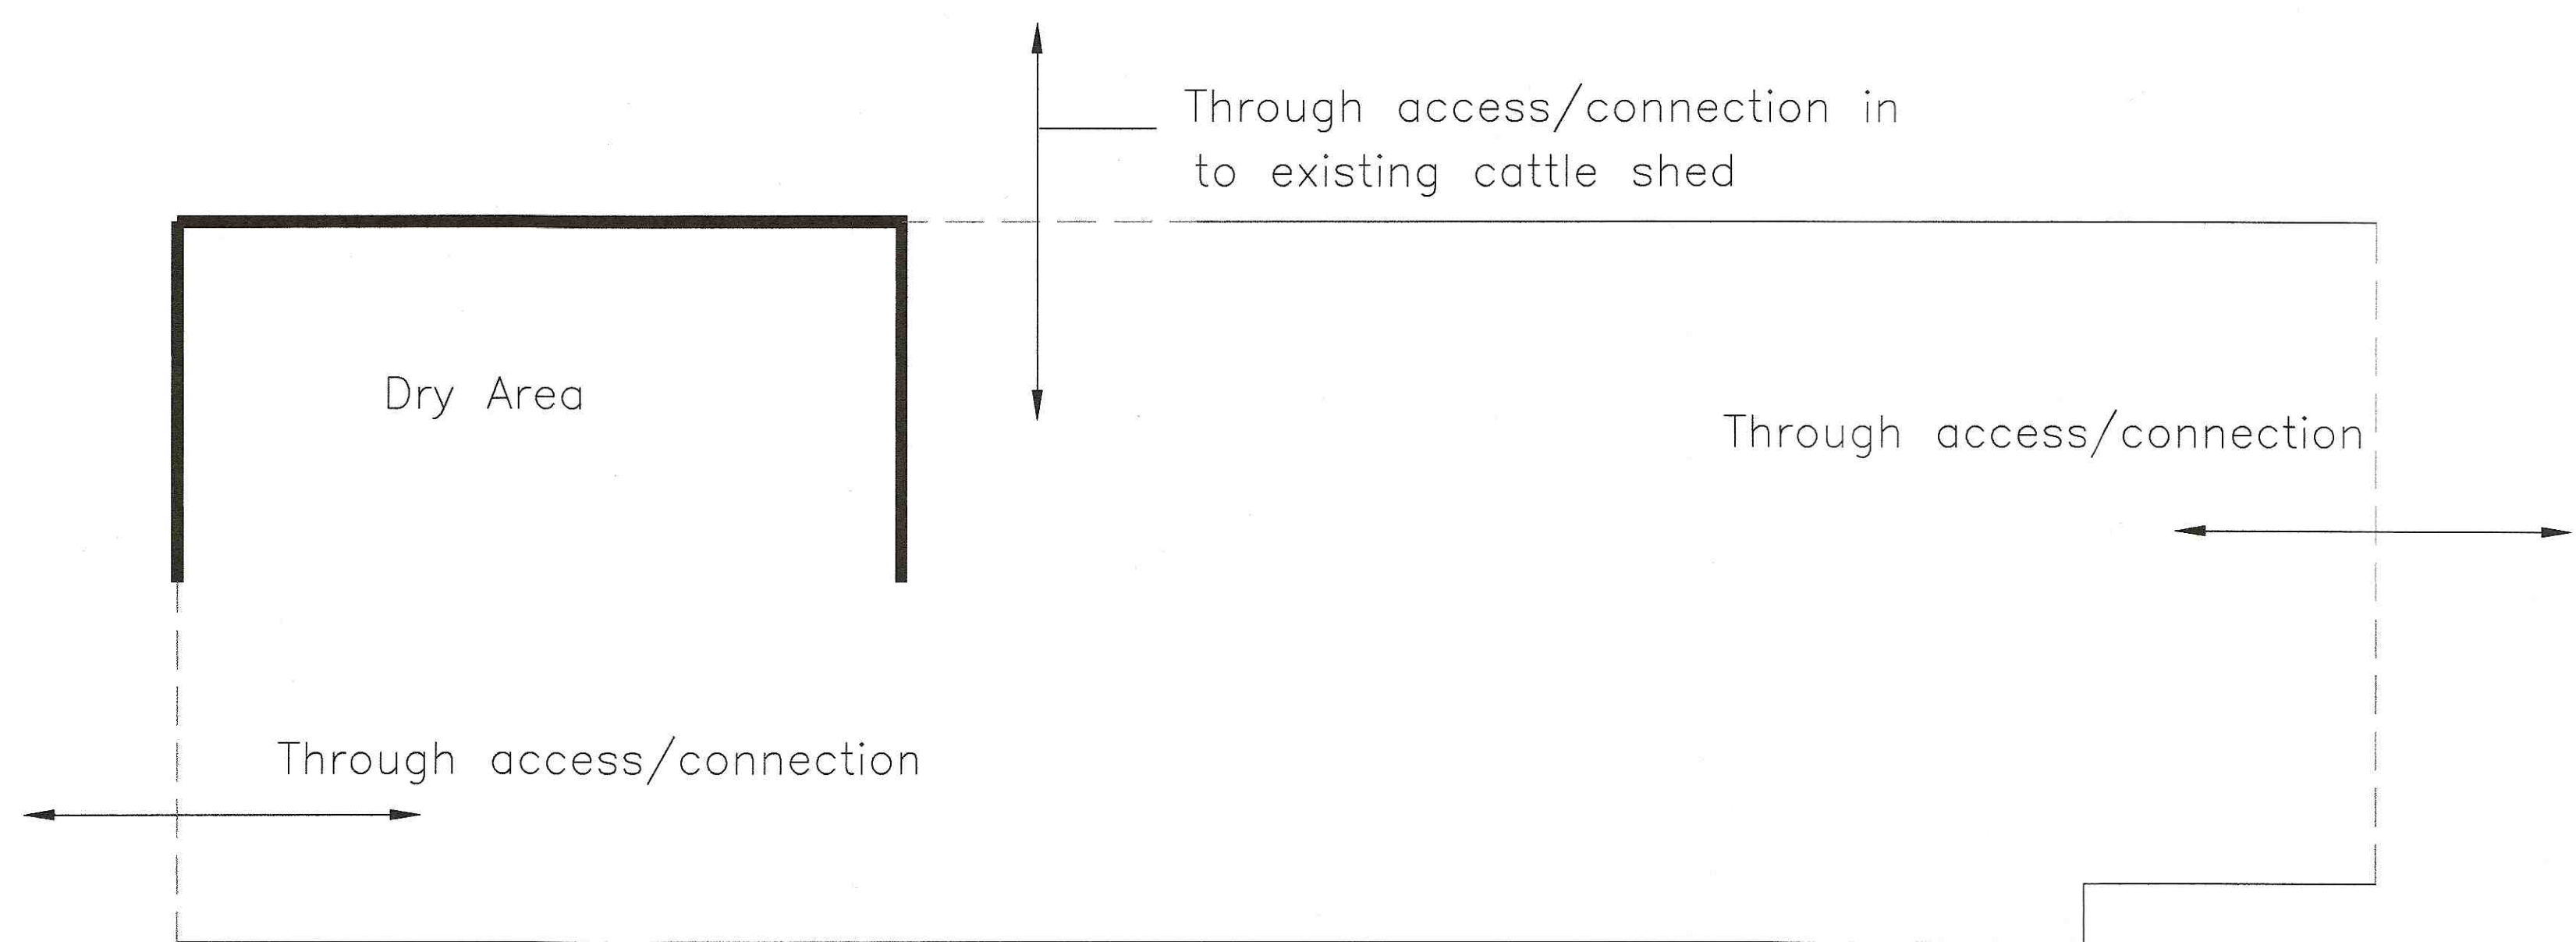

INTERNAL LAYOUT

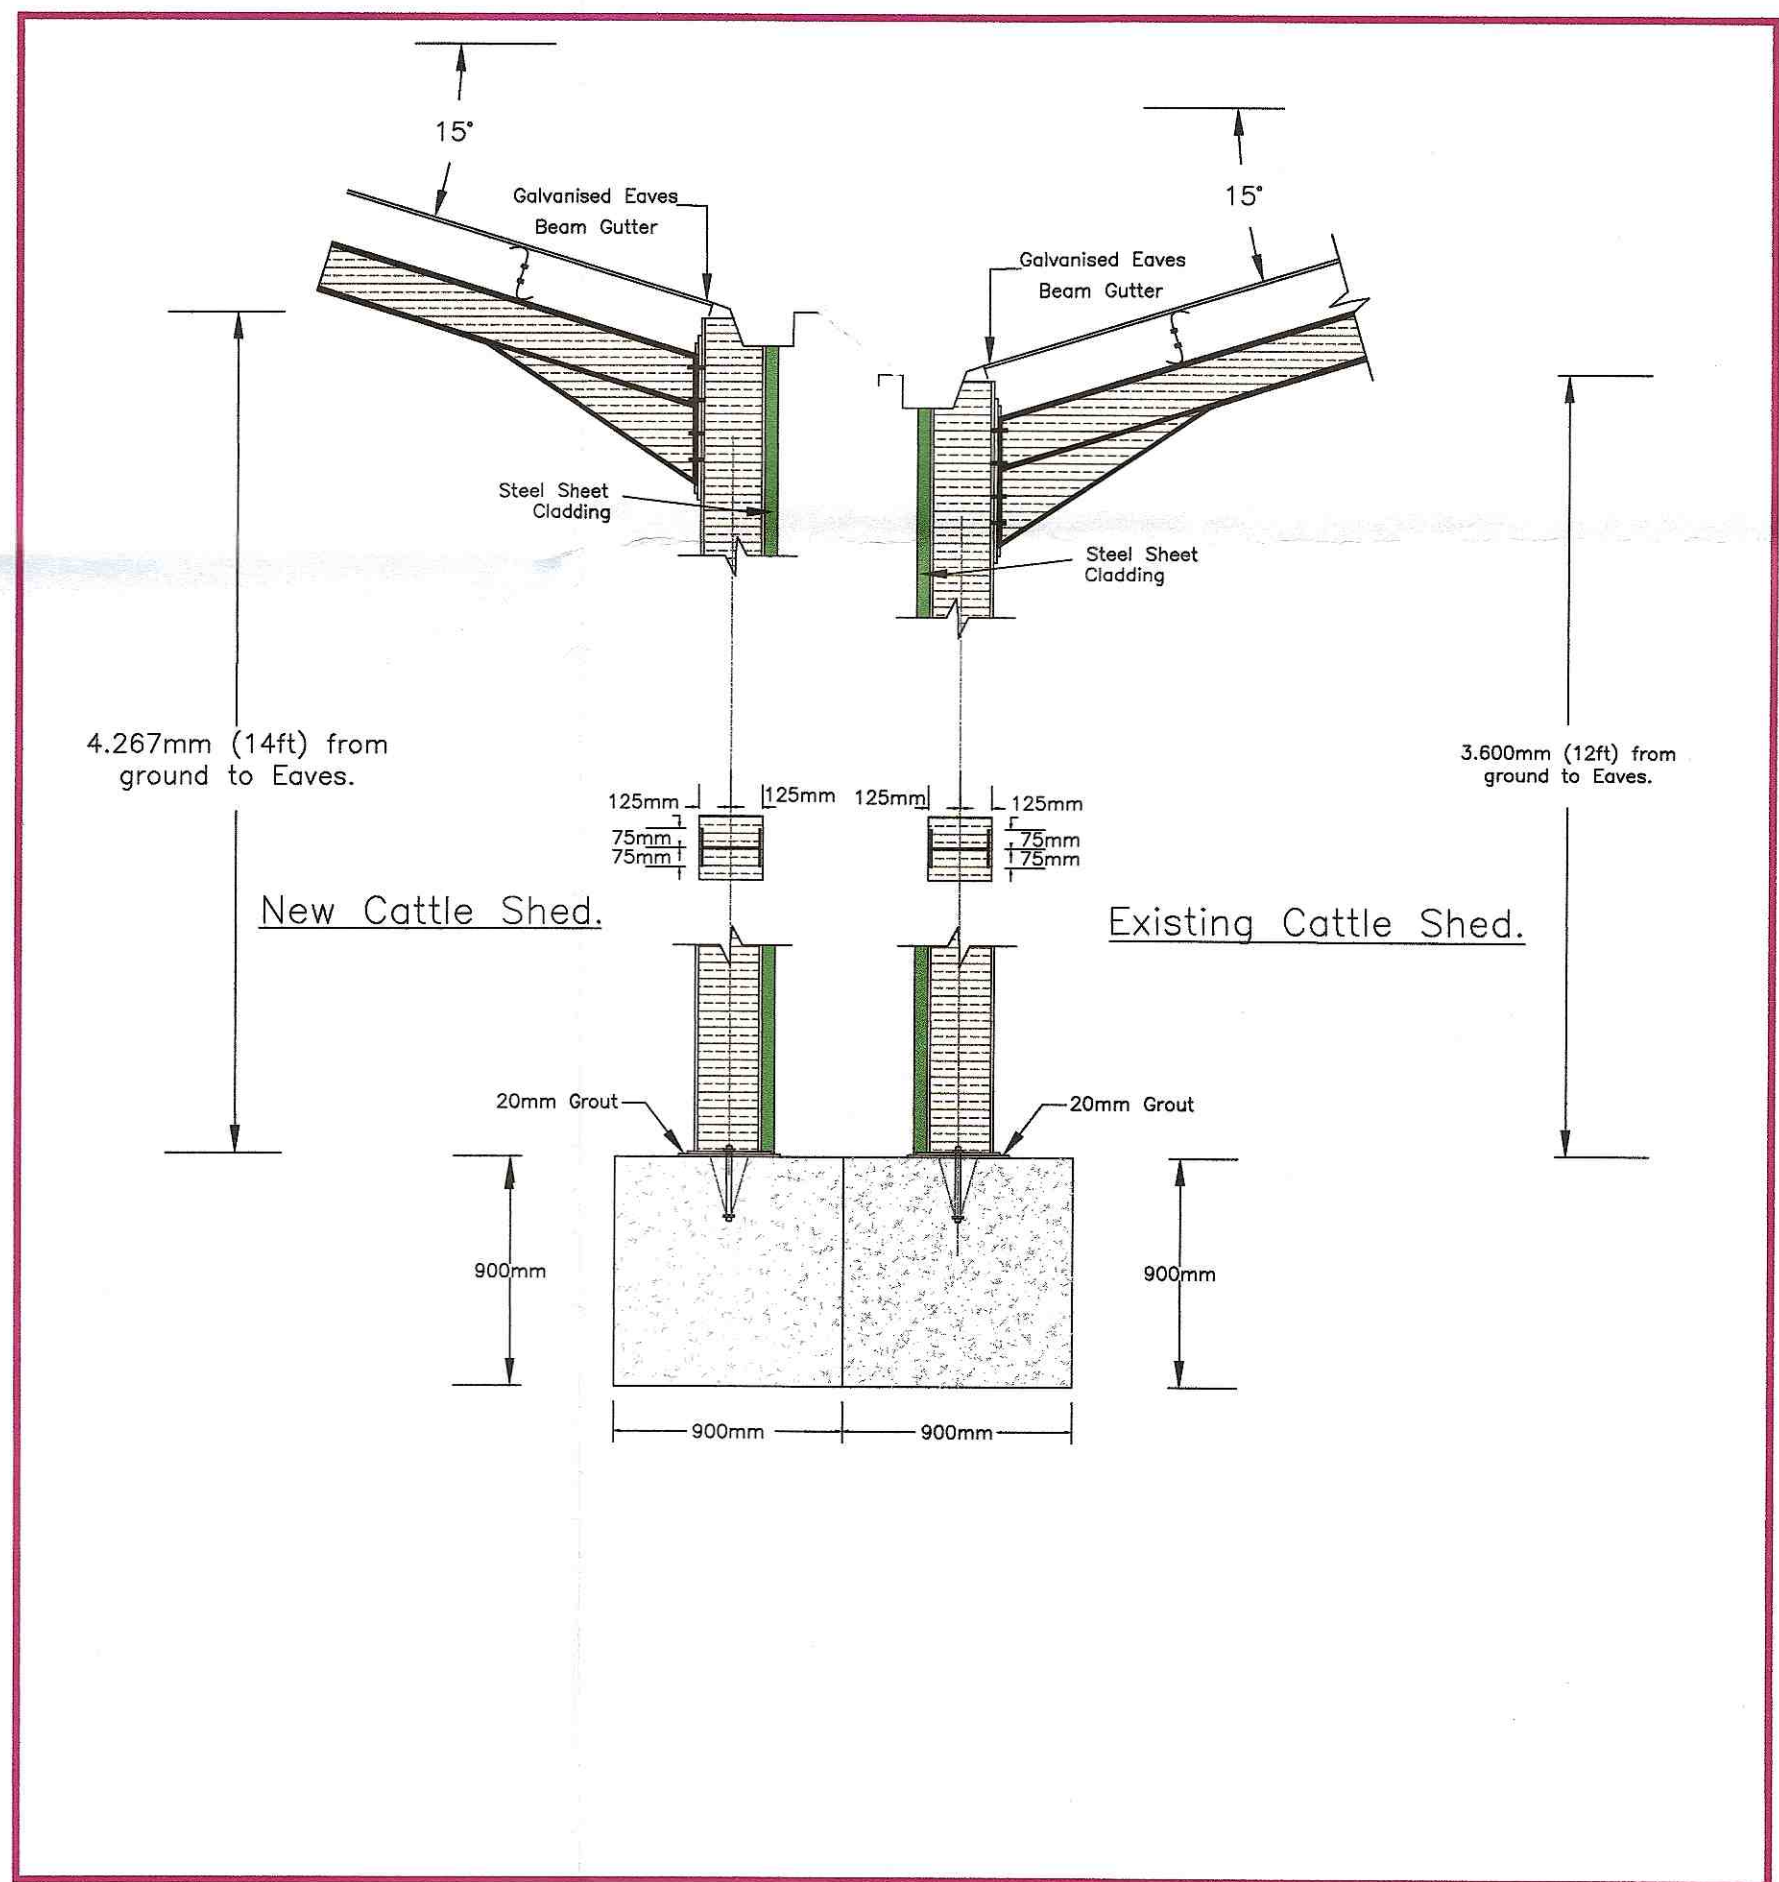

Mr Fox Hendre Forgan Farm, Rhiwfawr, Swansea Valley.		Section through both Cattle Sheds Location Ariel Plan
DATE : NOV. 2019	SCALE: A1/1 :100	DWG. No. FOX/02/2019