






PROPOSED PLAN VIEW

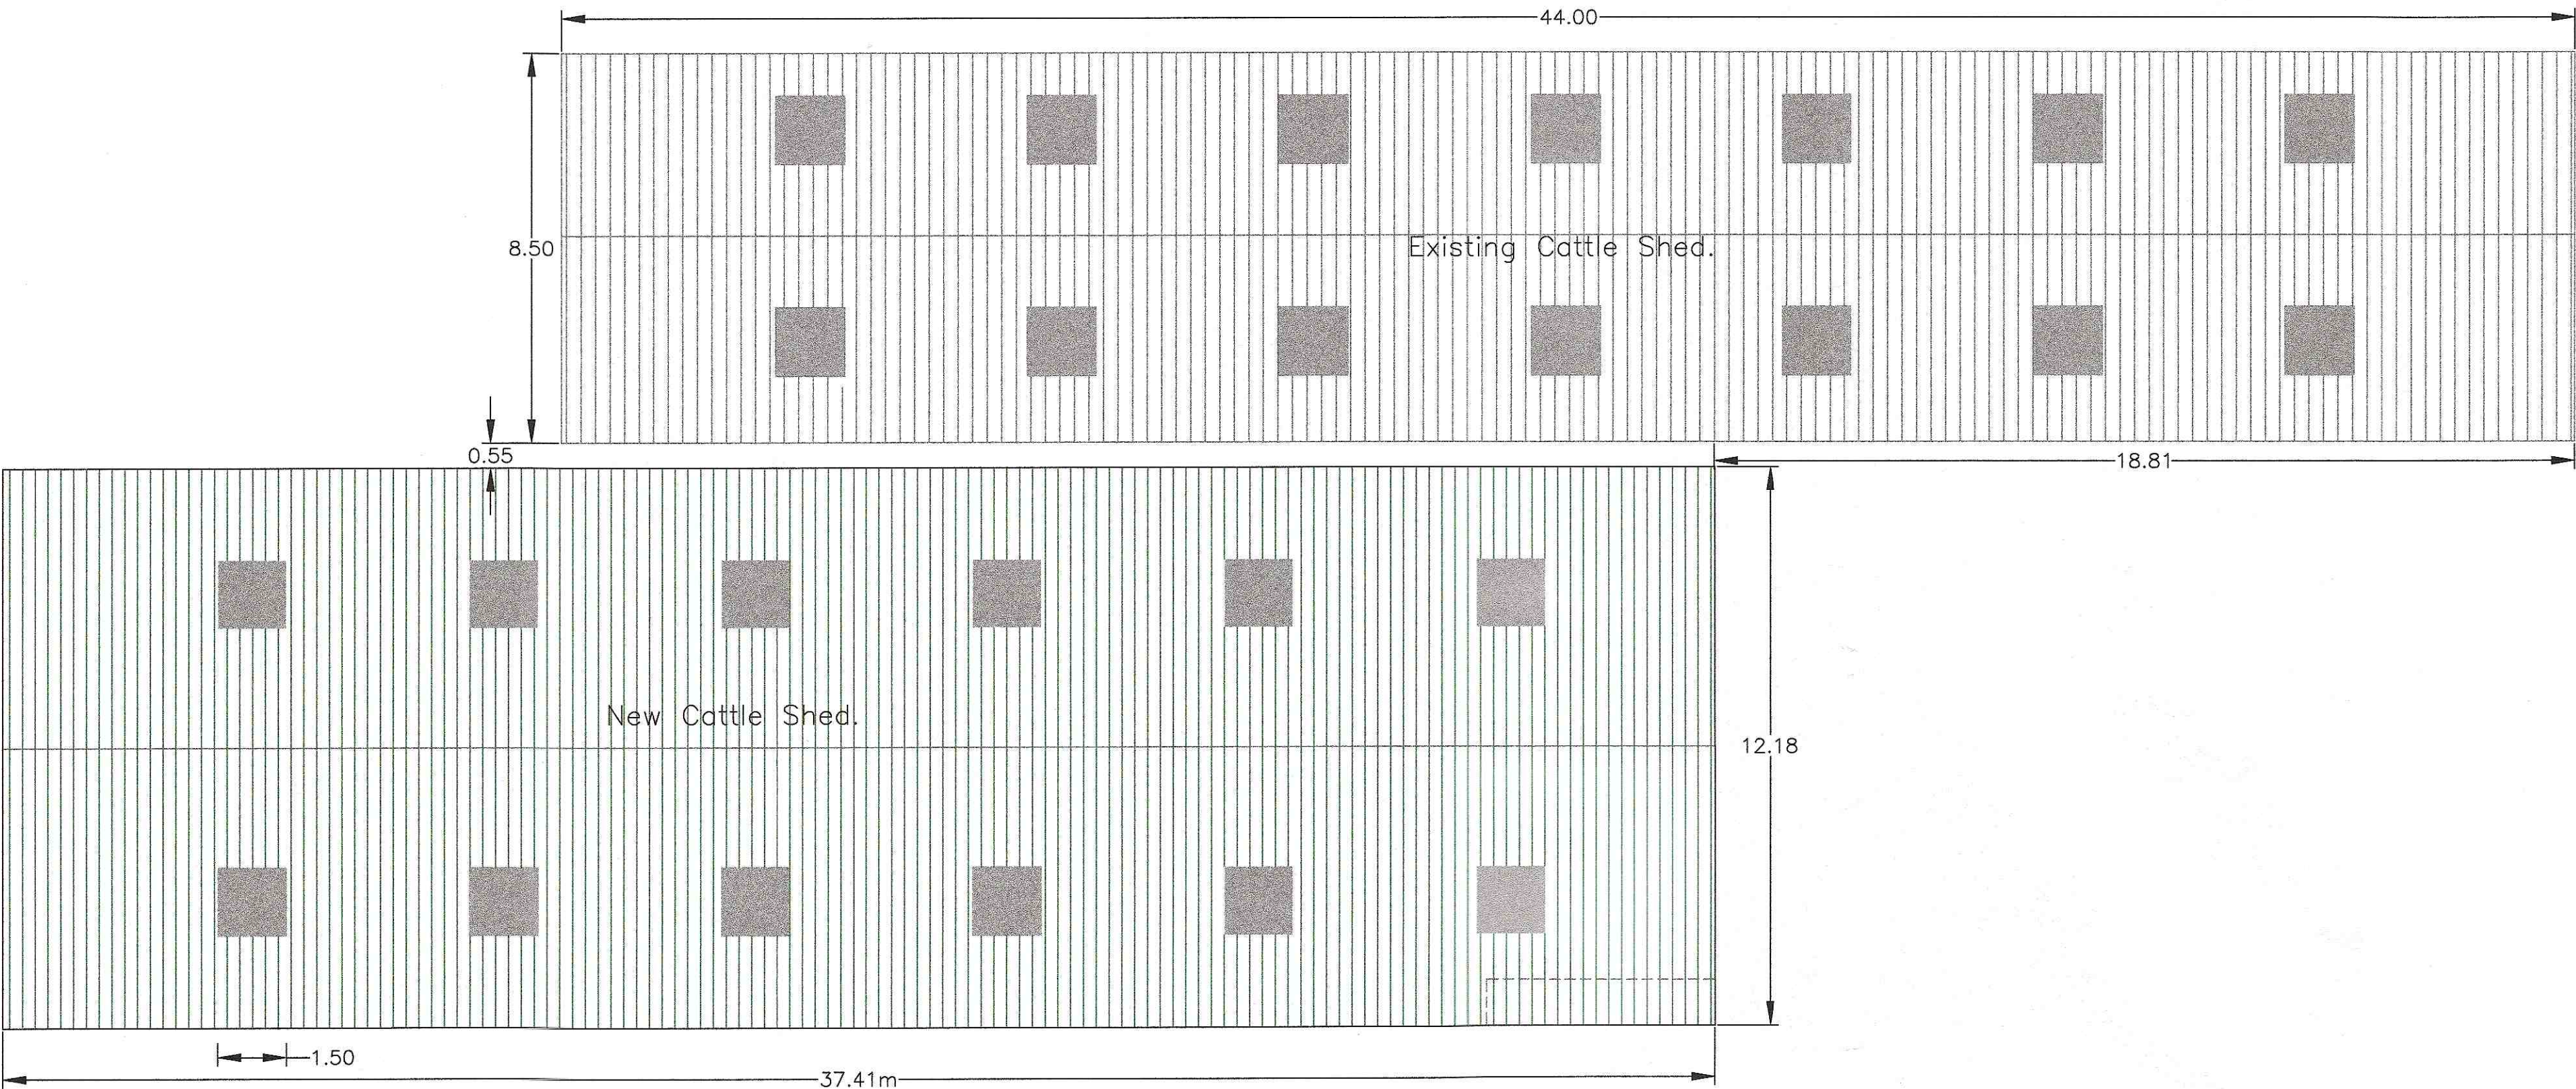

PROPOSED NORTH SIDE ELEVATION

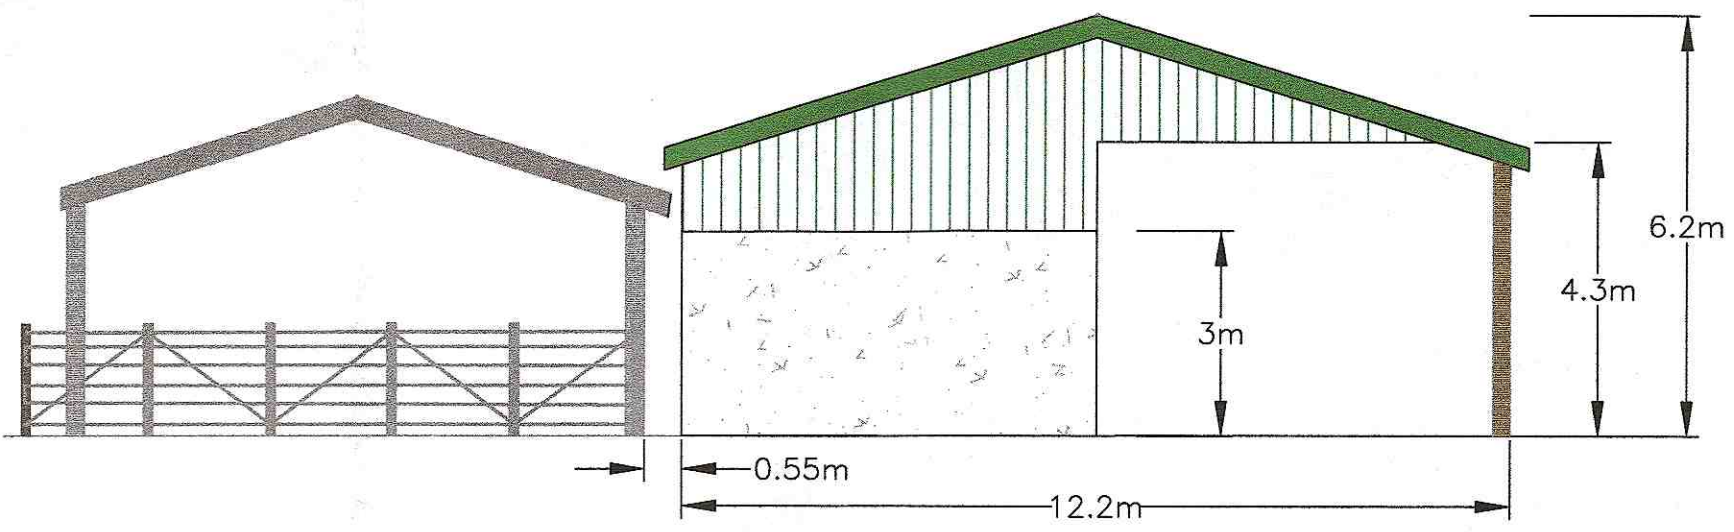

PROPOSED EAST SIDE

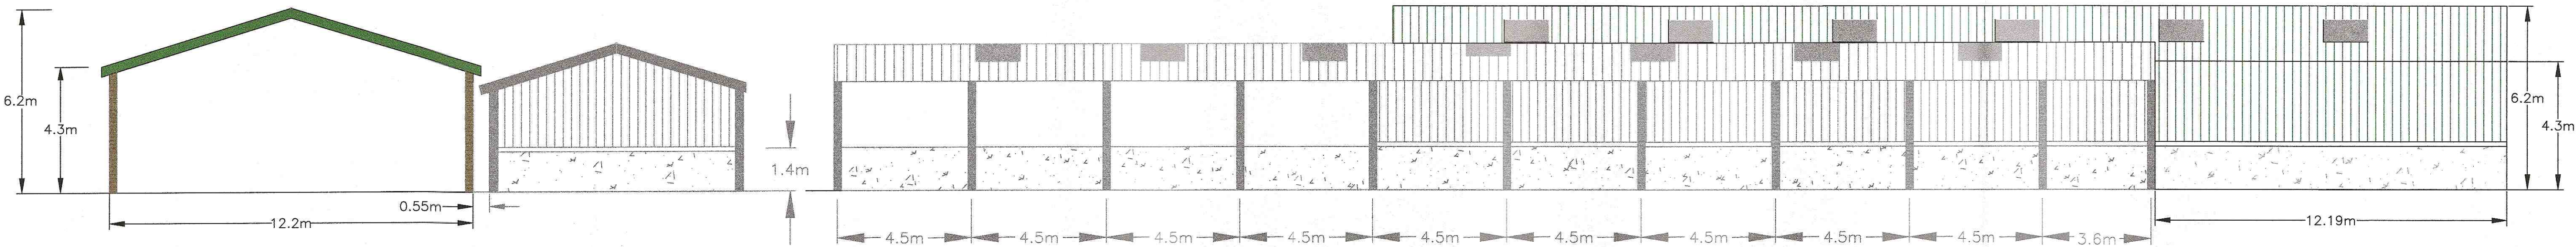

PROPOSED WEST SIDE

PROPOSED SOUTH SIDE ELEVATION

Mr Fox Hendre Forgan Farm, Rhiwfawr, Swansea Valley.		Plan & Elevations of Proposed Cattle Shed	
DATE : NOV. 2019	SCALE: N.T.S @ A1	DWG. No. FOX/03/2019	