


- 1 All dimensions in millimetres unless otherwise stated.
2 Do not scale off drawing. All dimensions to be checked on site.

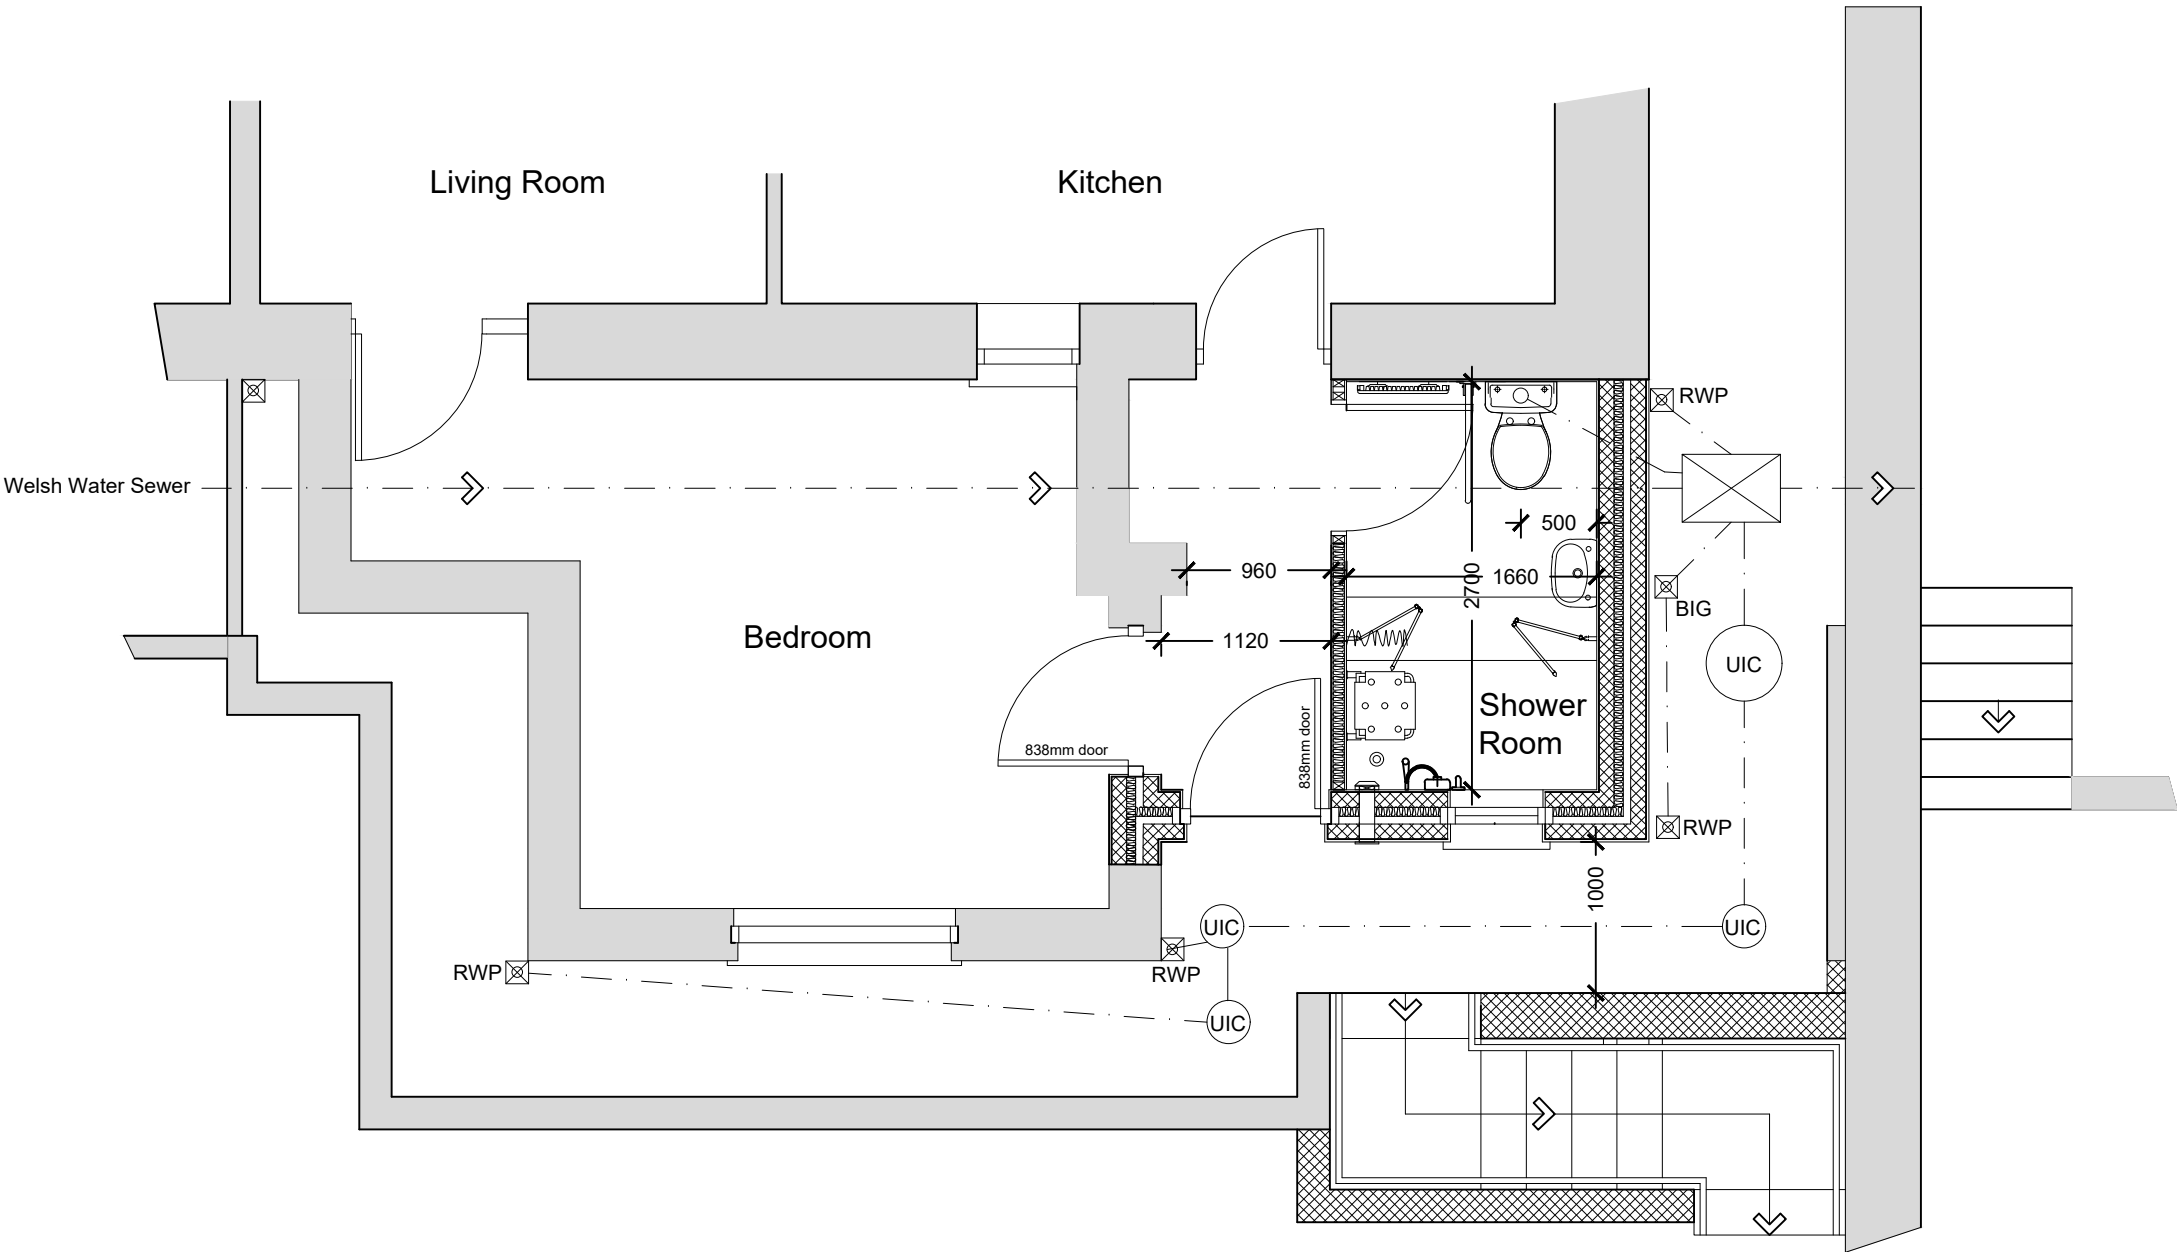

Proposed Plan

Rev	Details	Dr	Date
 Cyngor Castell-nedd Port Talbot Neath Port Talbot Council			
Cyngor Castell-nedd Port Talbot Neath Port Talbot Council Social Services, Health and Housing Housing Renewal and Adaptations Service Tregelles Court Neath Abbey Road Neath Abbey Neath SA10 7DF			
Project 7 Heol Croserw Croserw Cymmer Shower Room Extension Proposed Plan			
Drawn	KH	Checked	Approved
Date	Nov 19	Date	Date
Scales	1:50		
Drawing No.		DFG4636 02	