


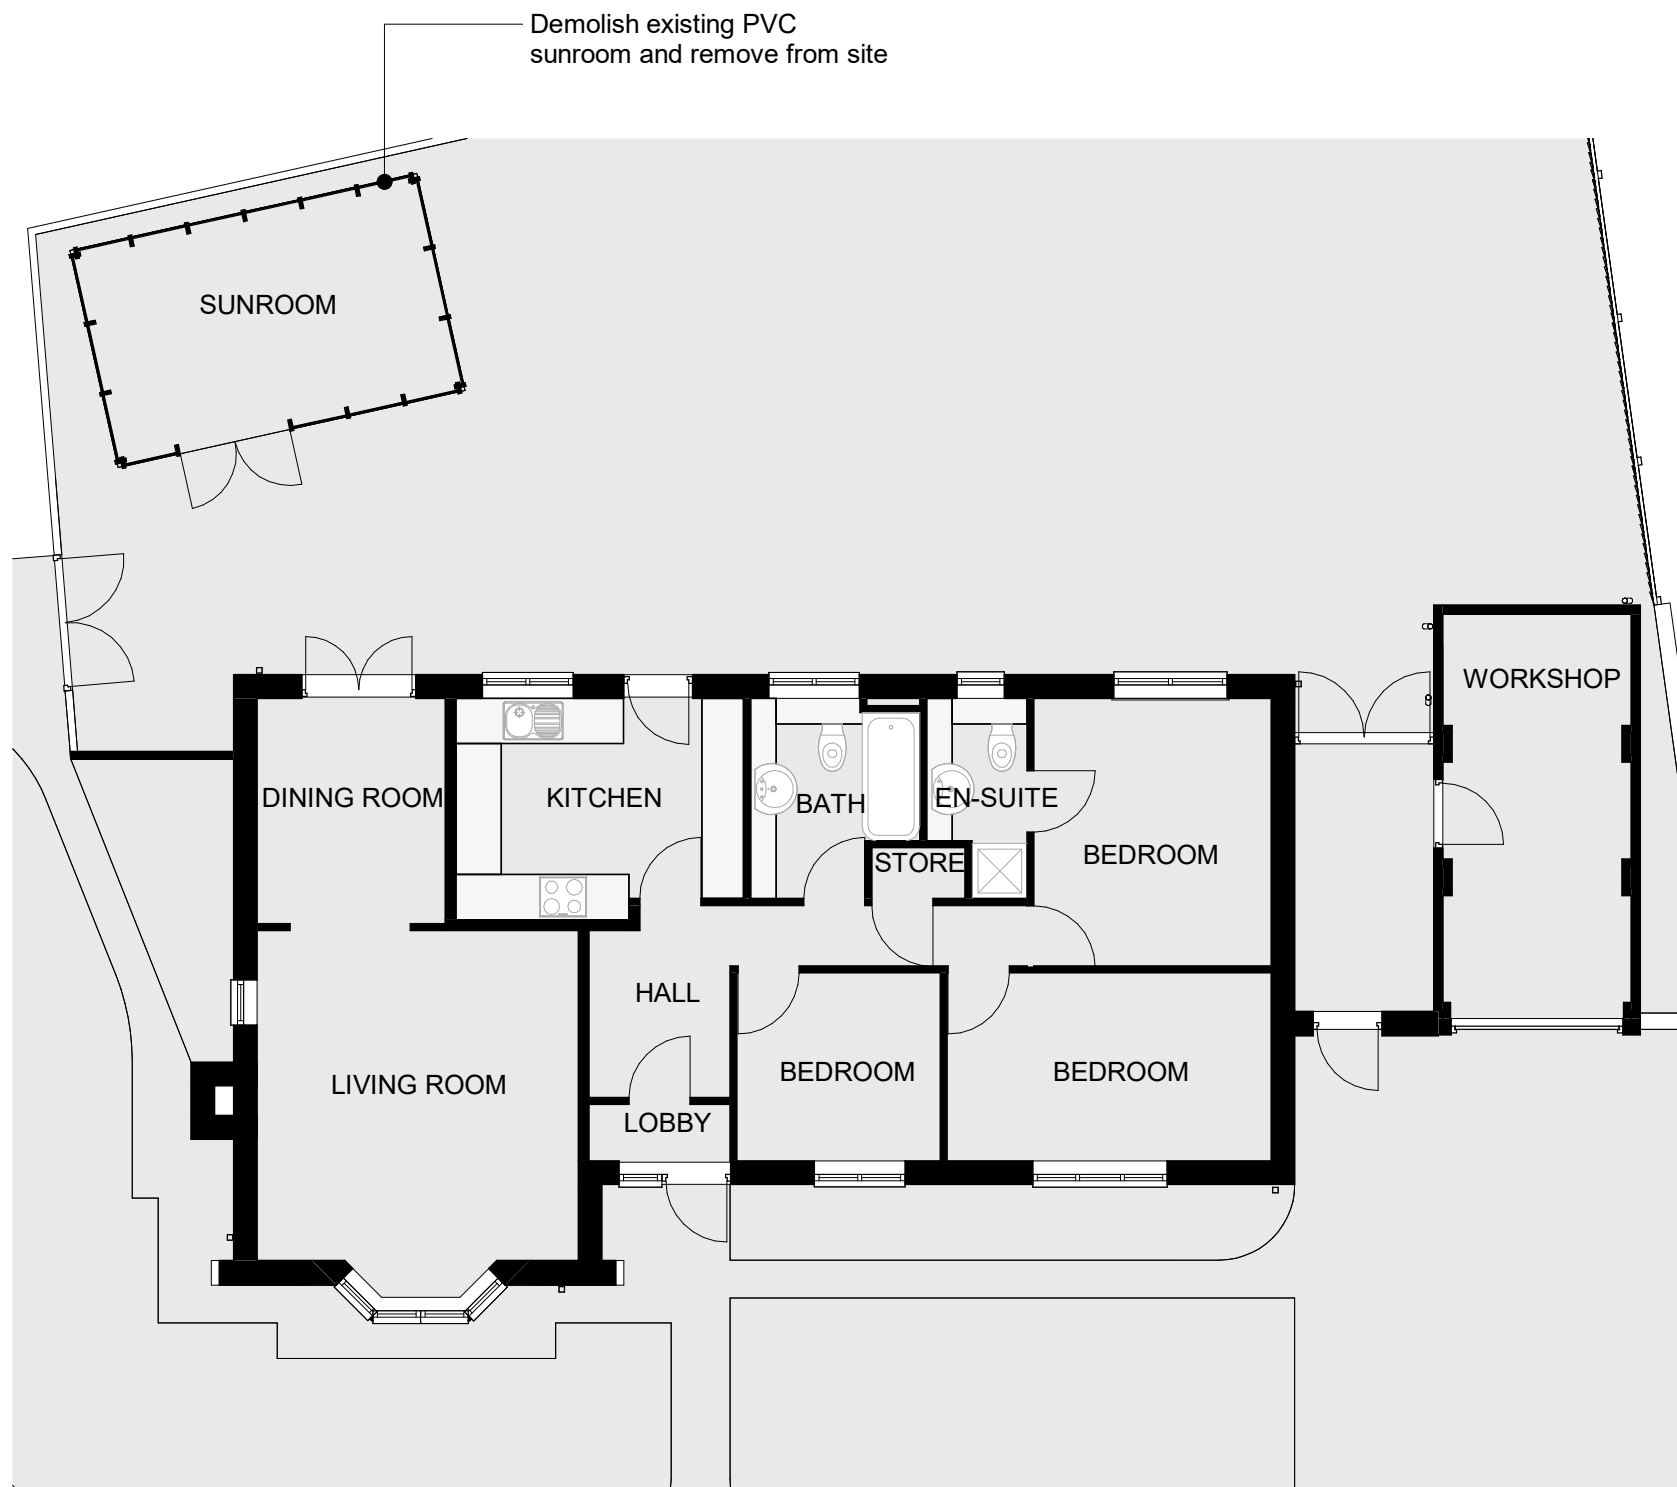


EXISTING GROUND FLOOR

1 : 100




EXISTING FRONT

1 : 200

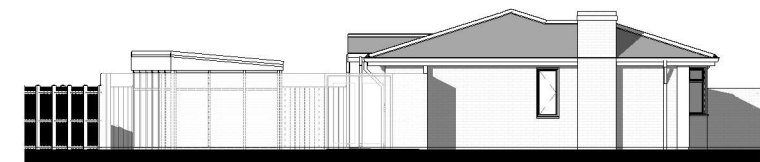


EXISTING LEFT

1 : 200

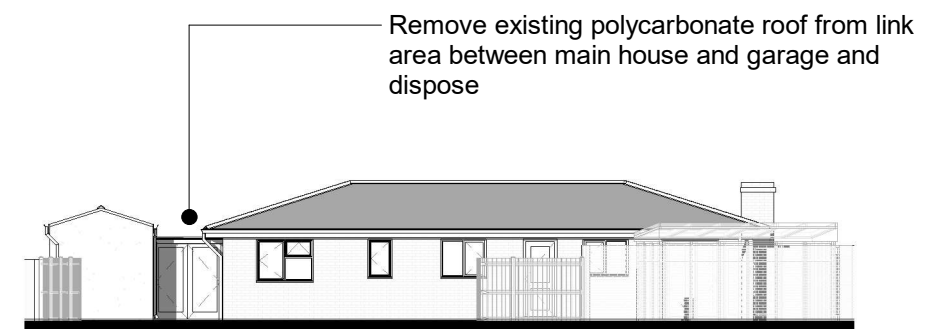

EXISTING REAR

1 : 200

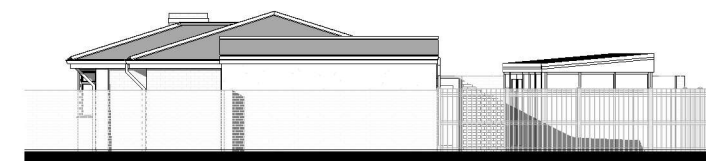

EXISTING RIGHT

1 : 200