


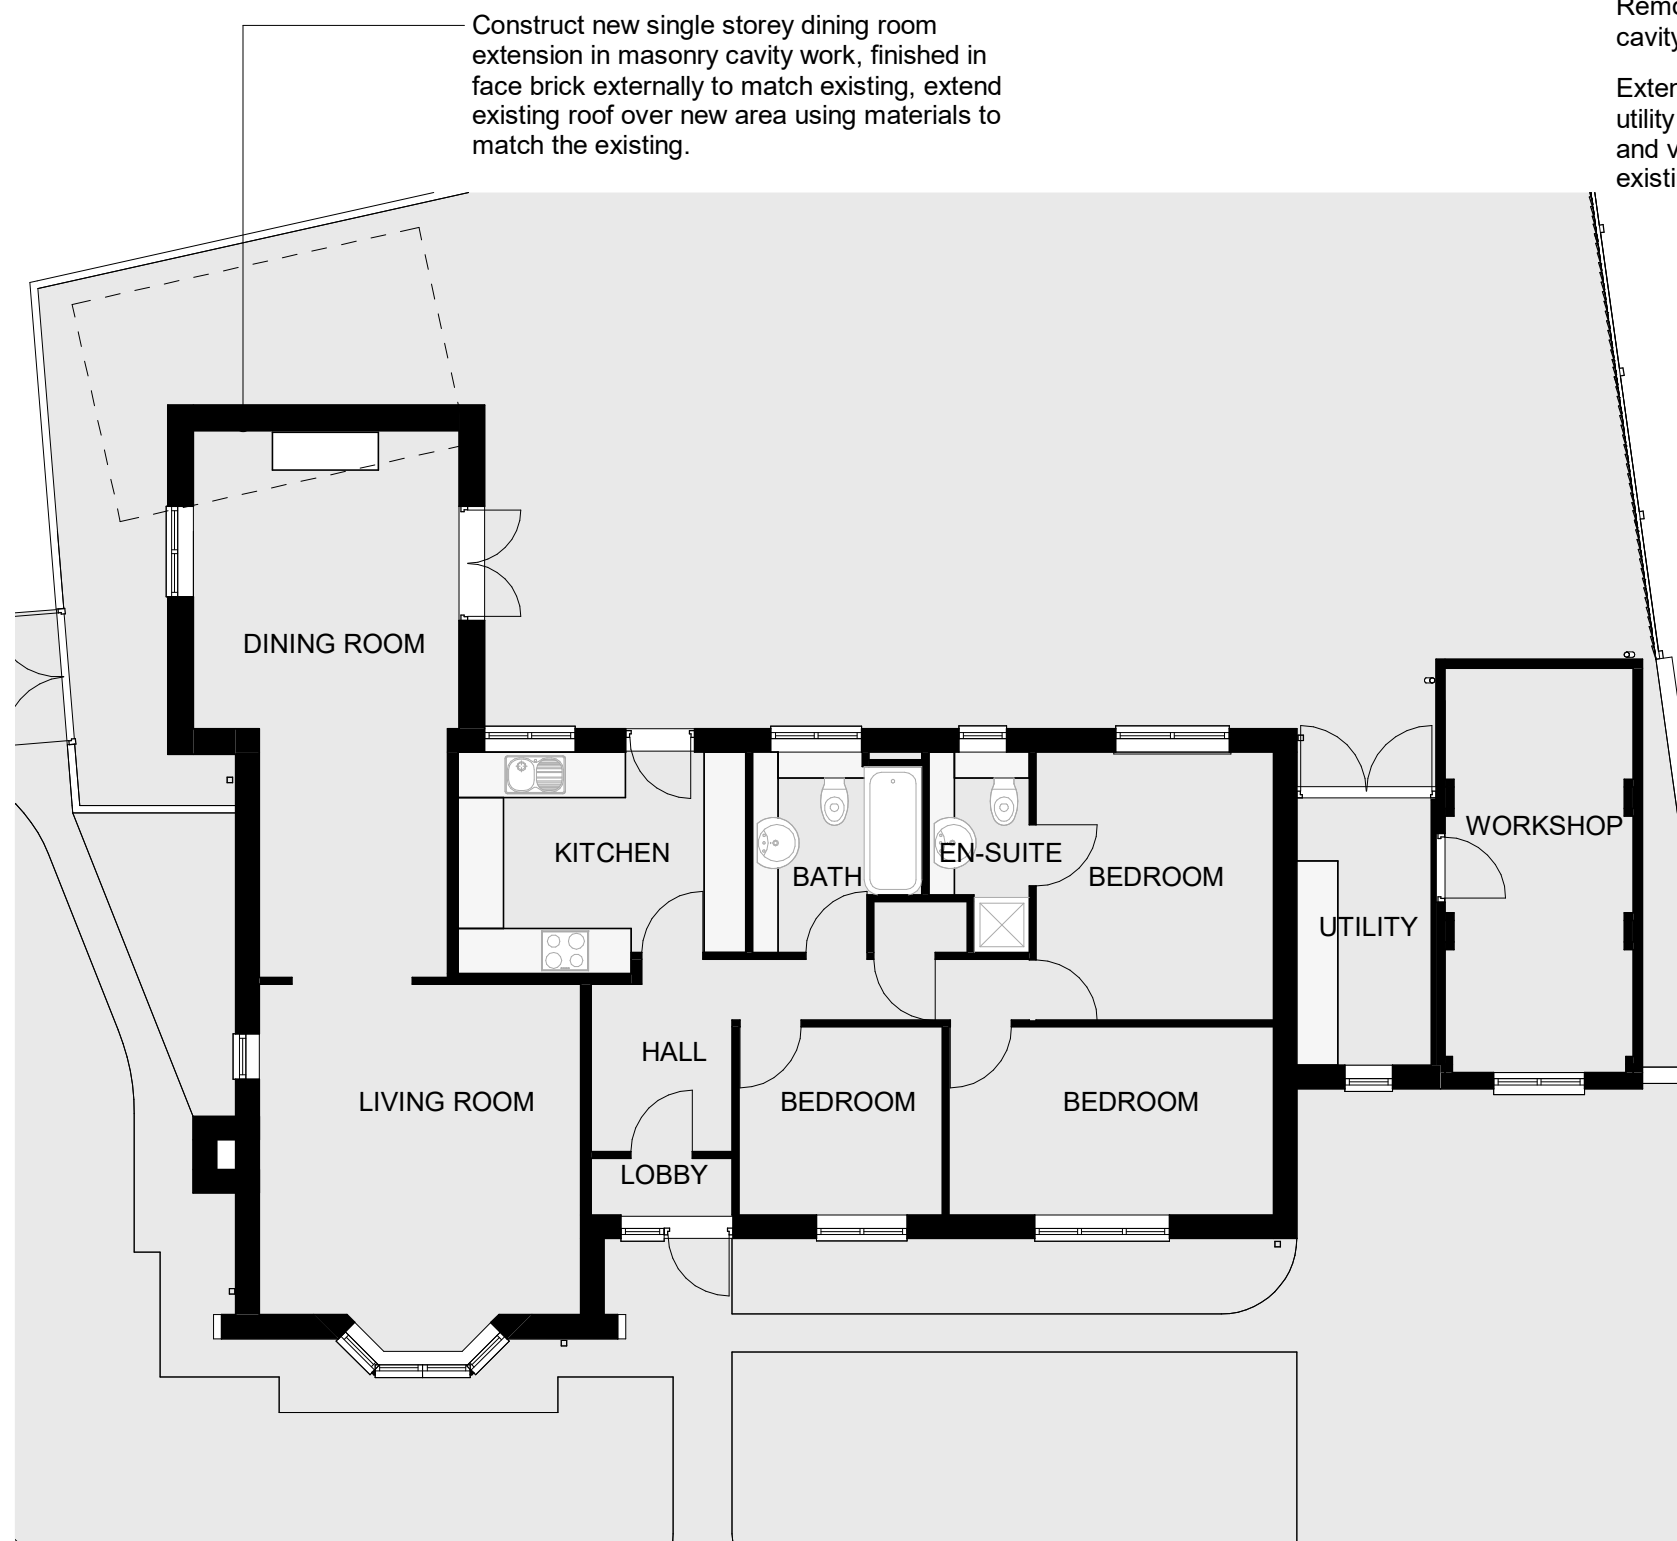

PROPOSED FRONT


1 : 200

Partially block up / rebuild and install PVC window




PROPOSED LEFT

1 : 200

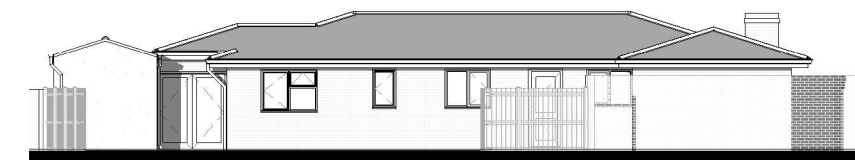

PROPOSED REAR

1 : 200

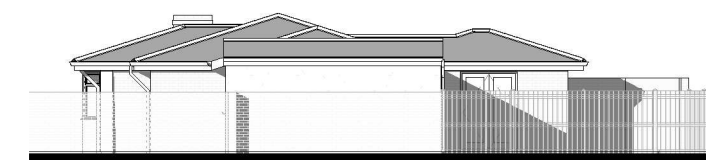

PROPOSED RIGHT

1 : 200

PROPOSED GROUND FLOOR

1 : 100