

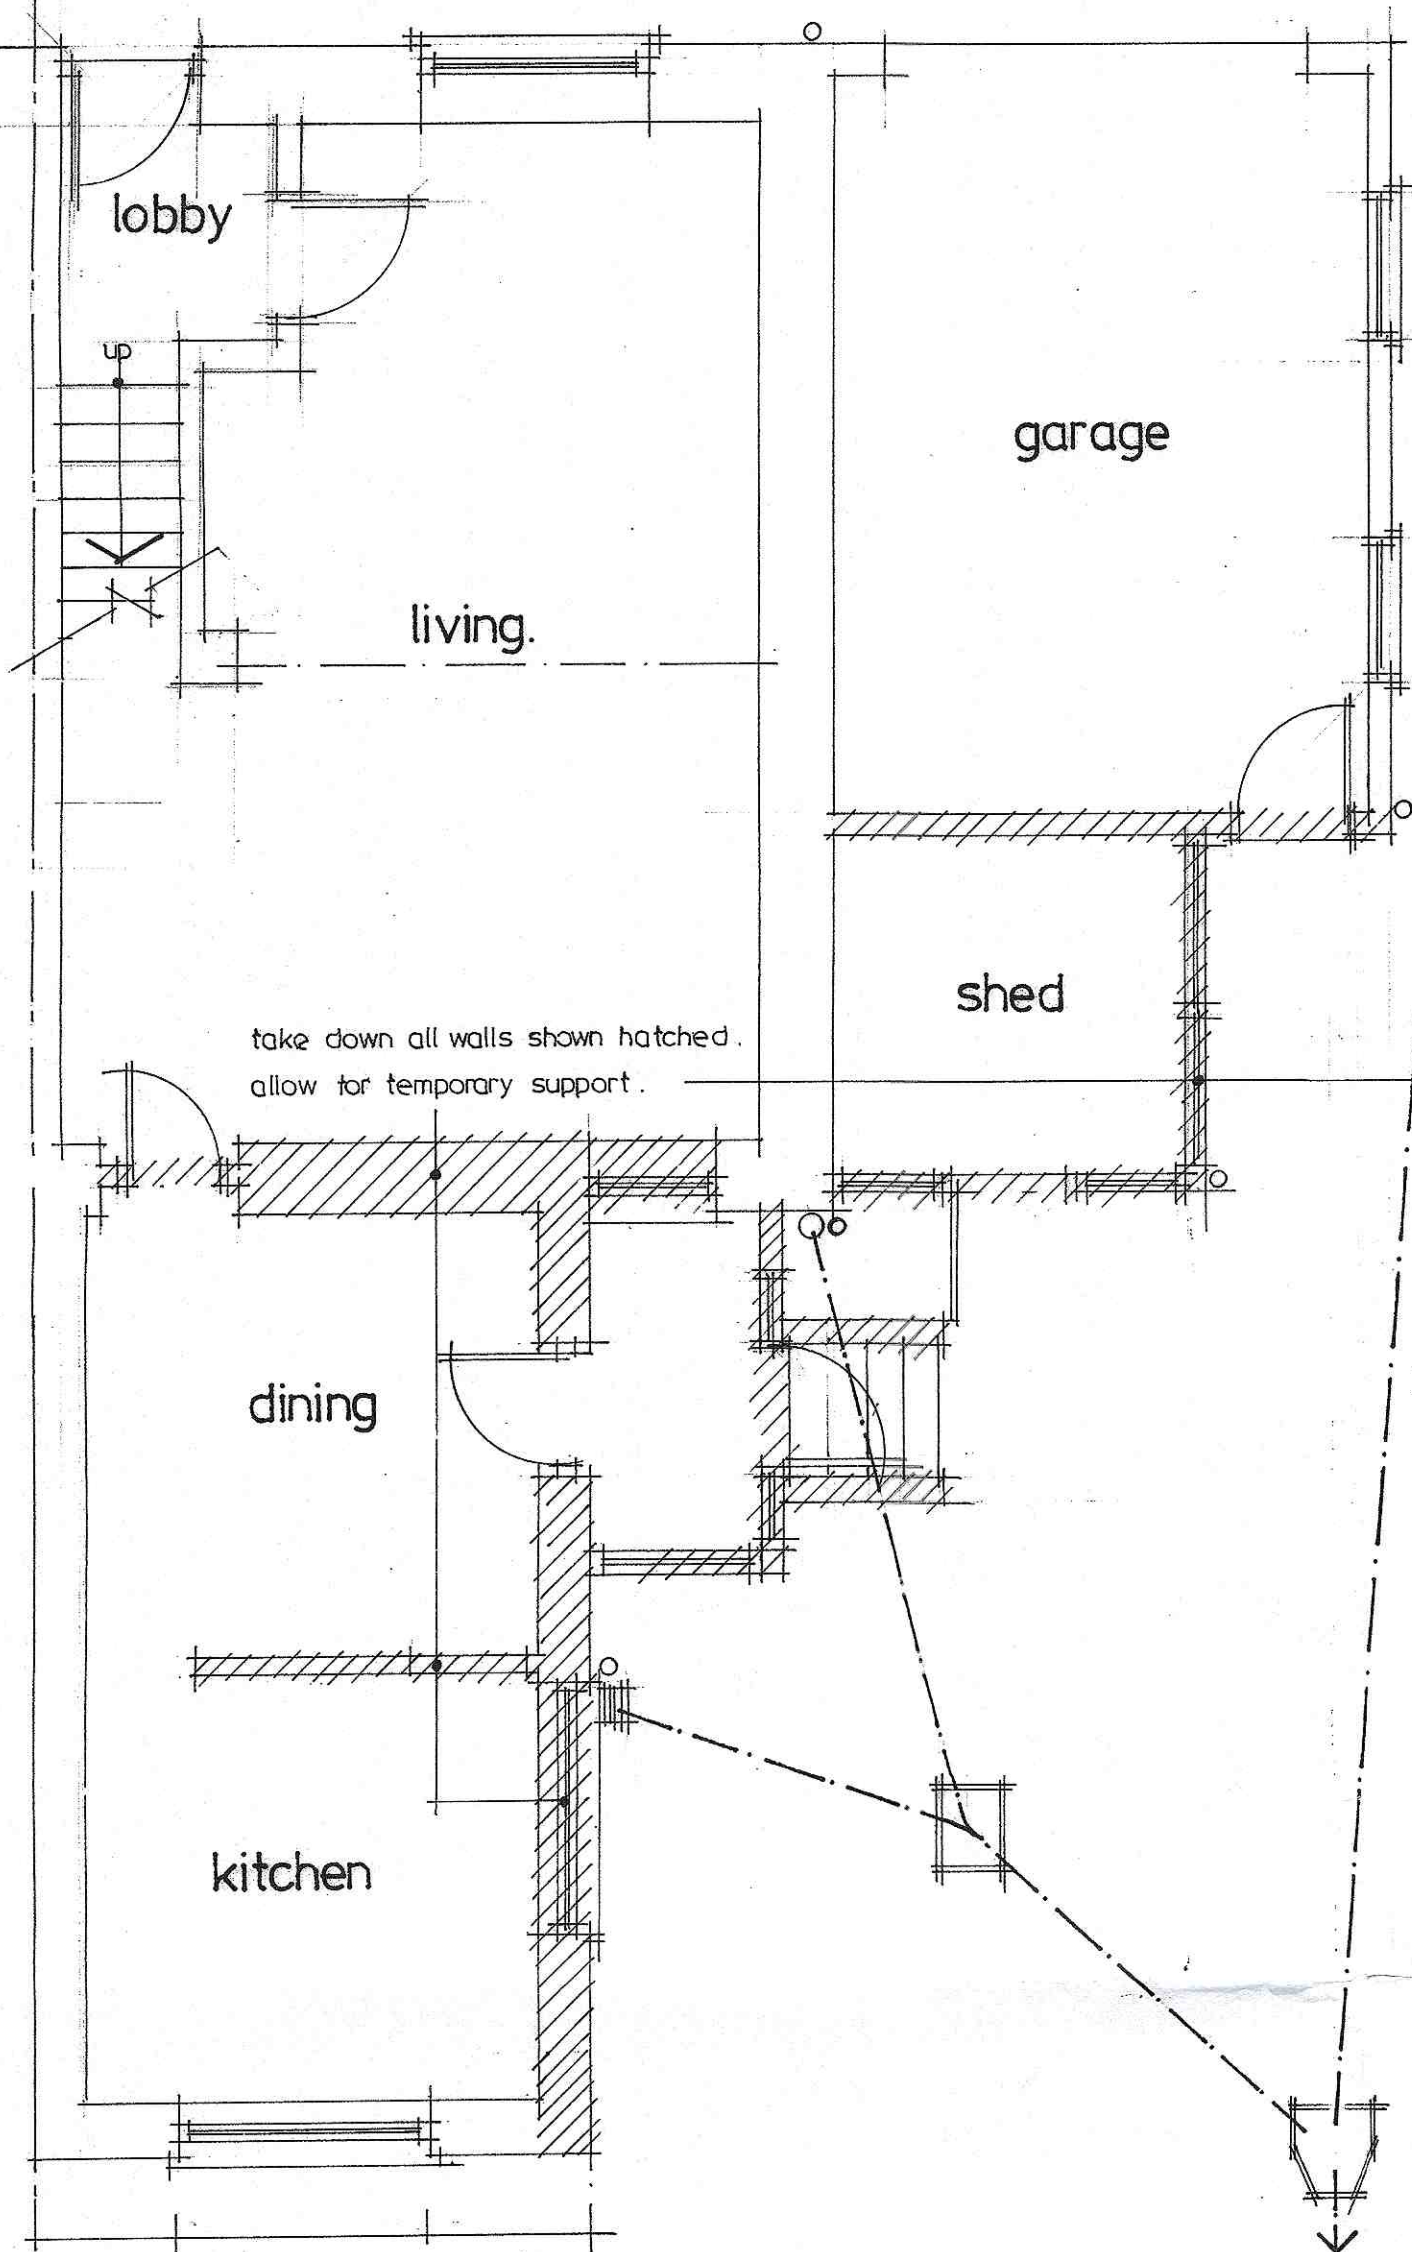



existing ground floor. 1:50

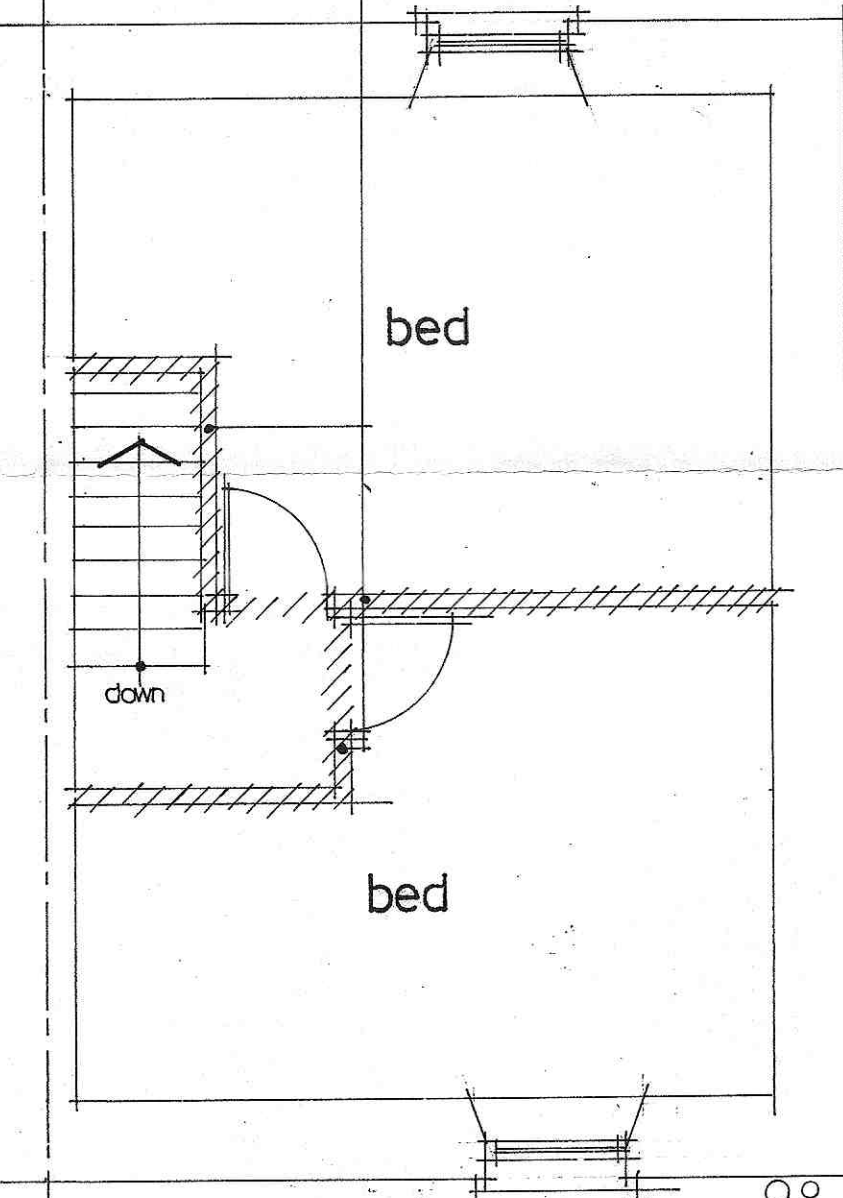


existing first floor. 1:50

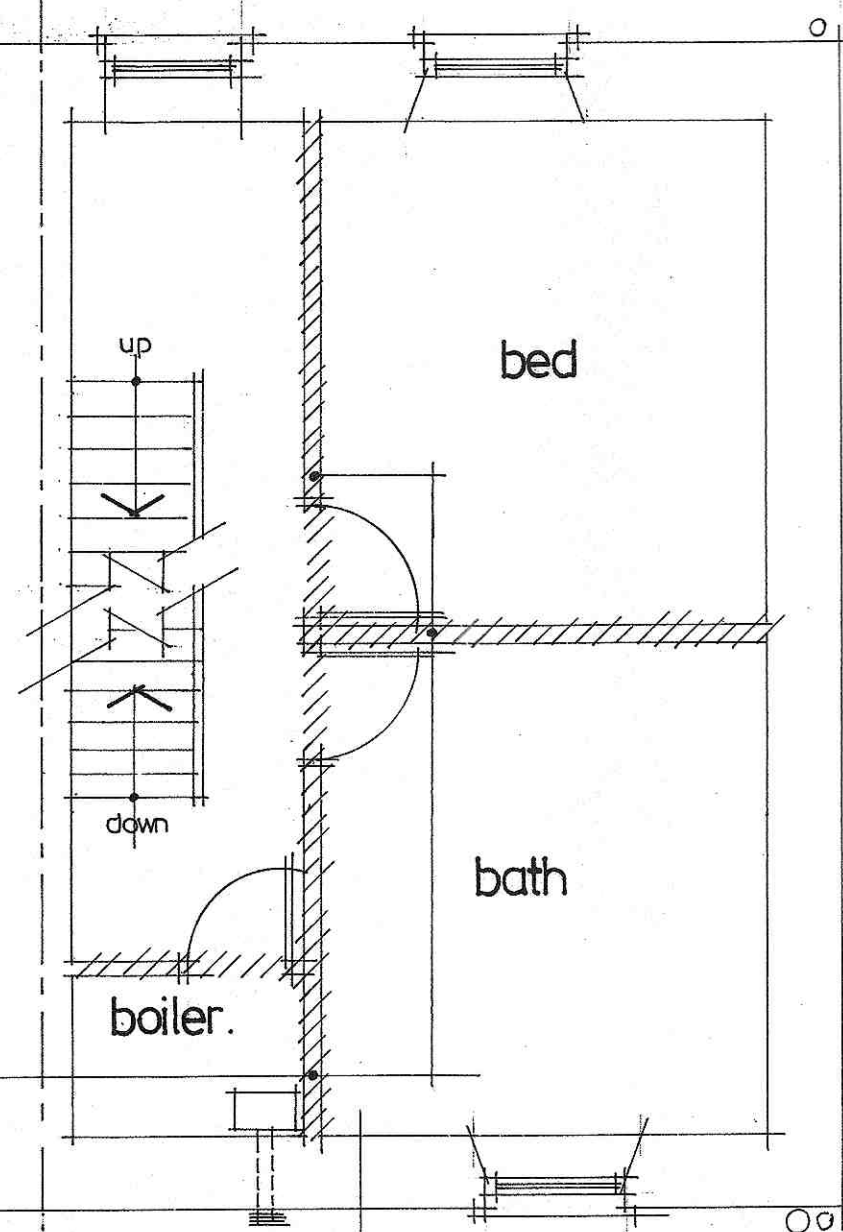


existing elevations. 1:100

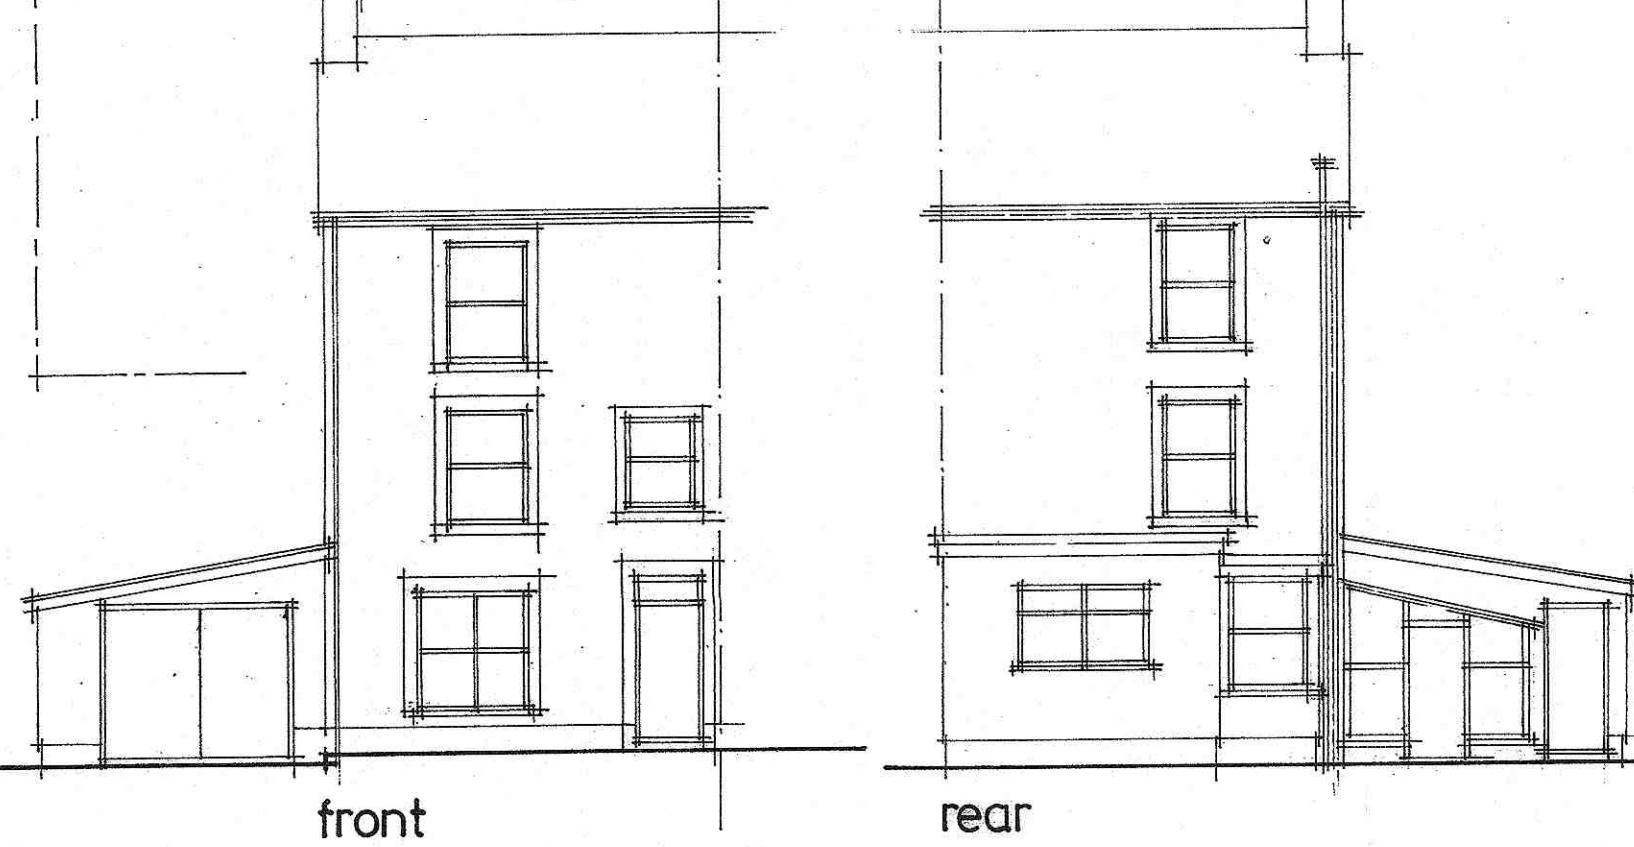


proposed elevations. 1:100

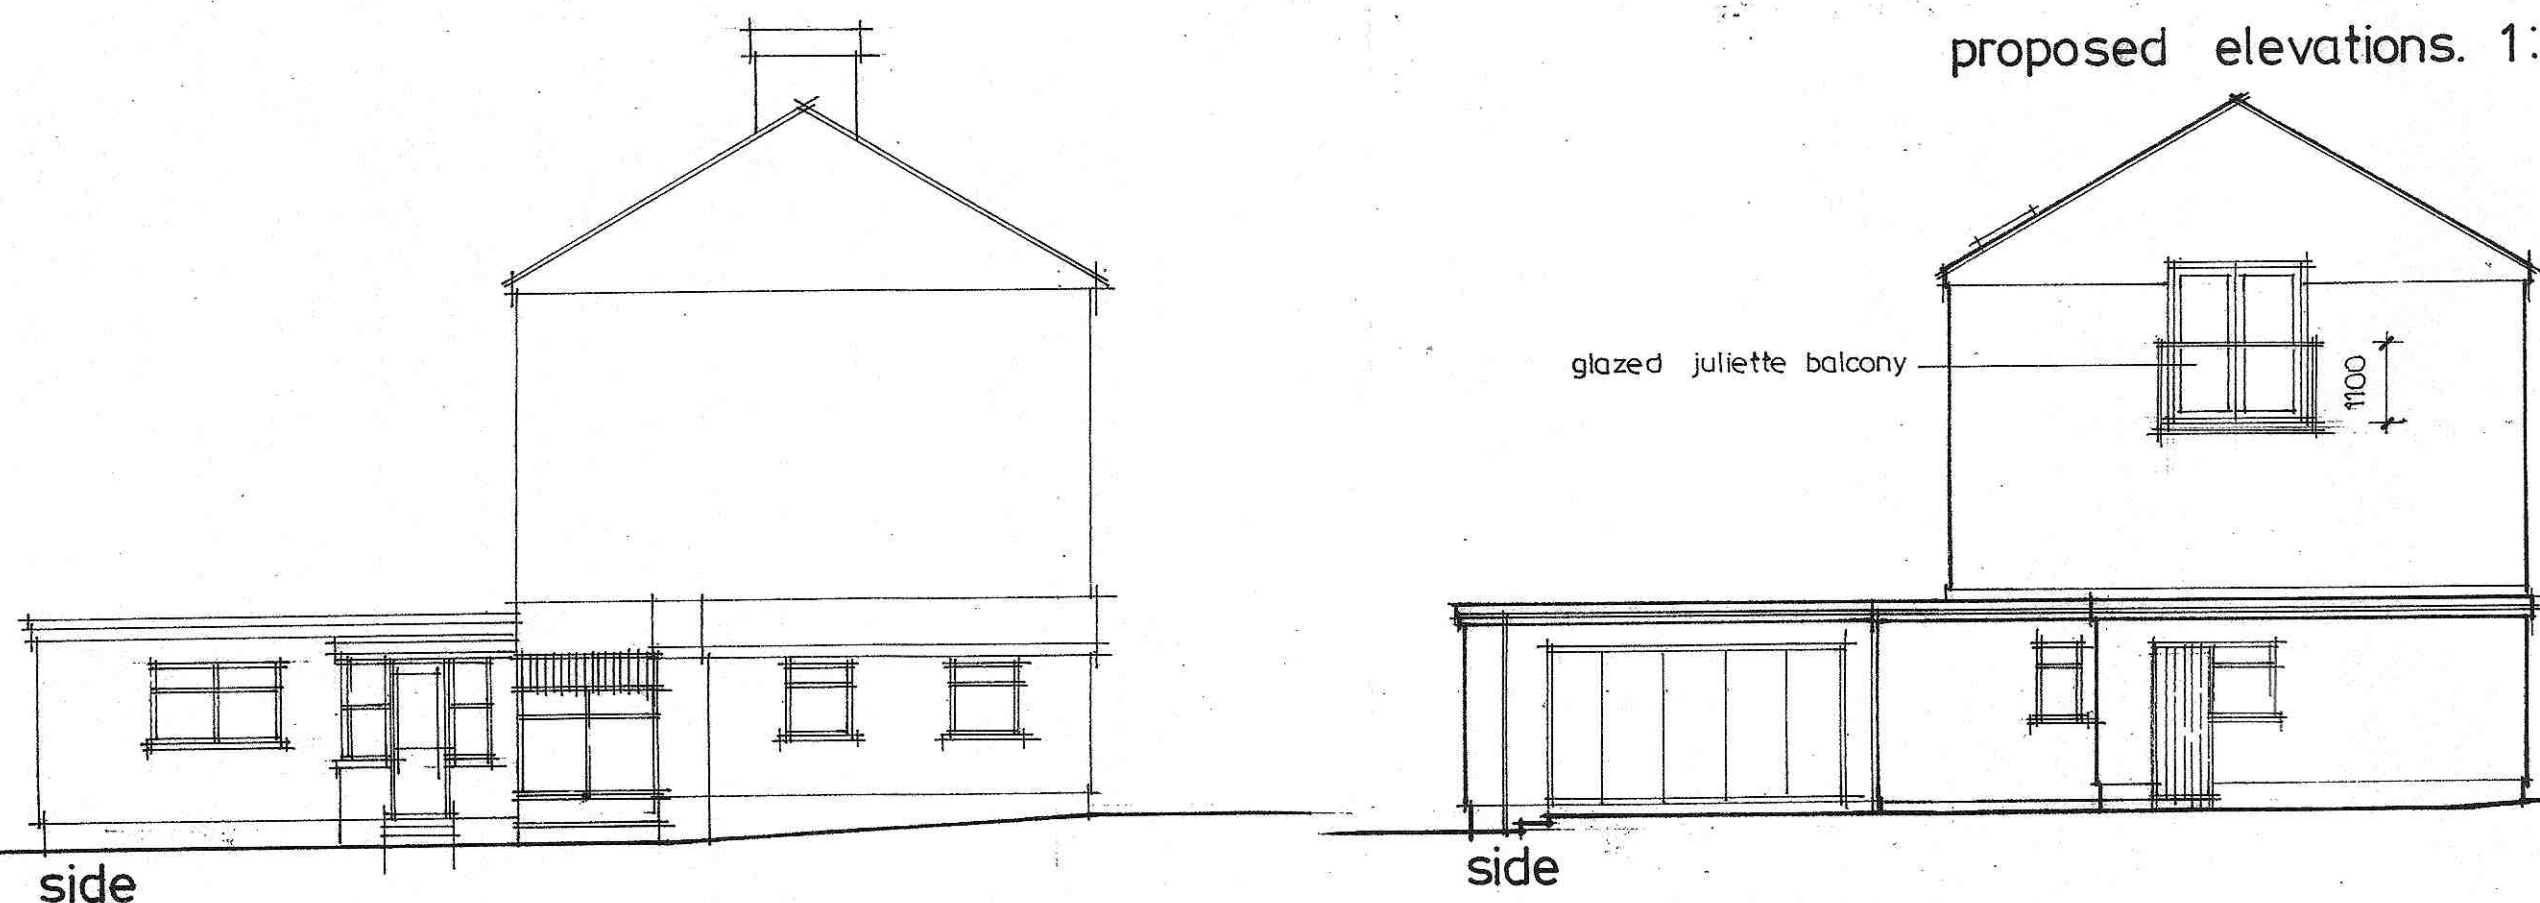


proposed ground floor. 1:50

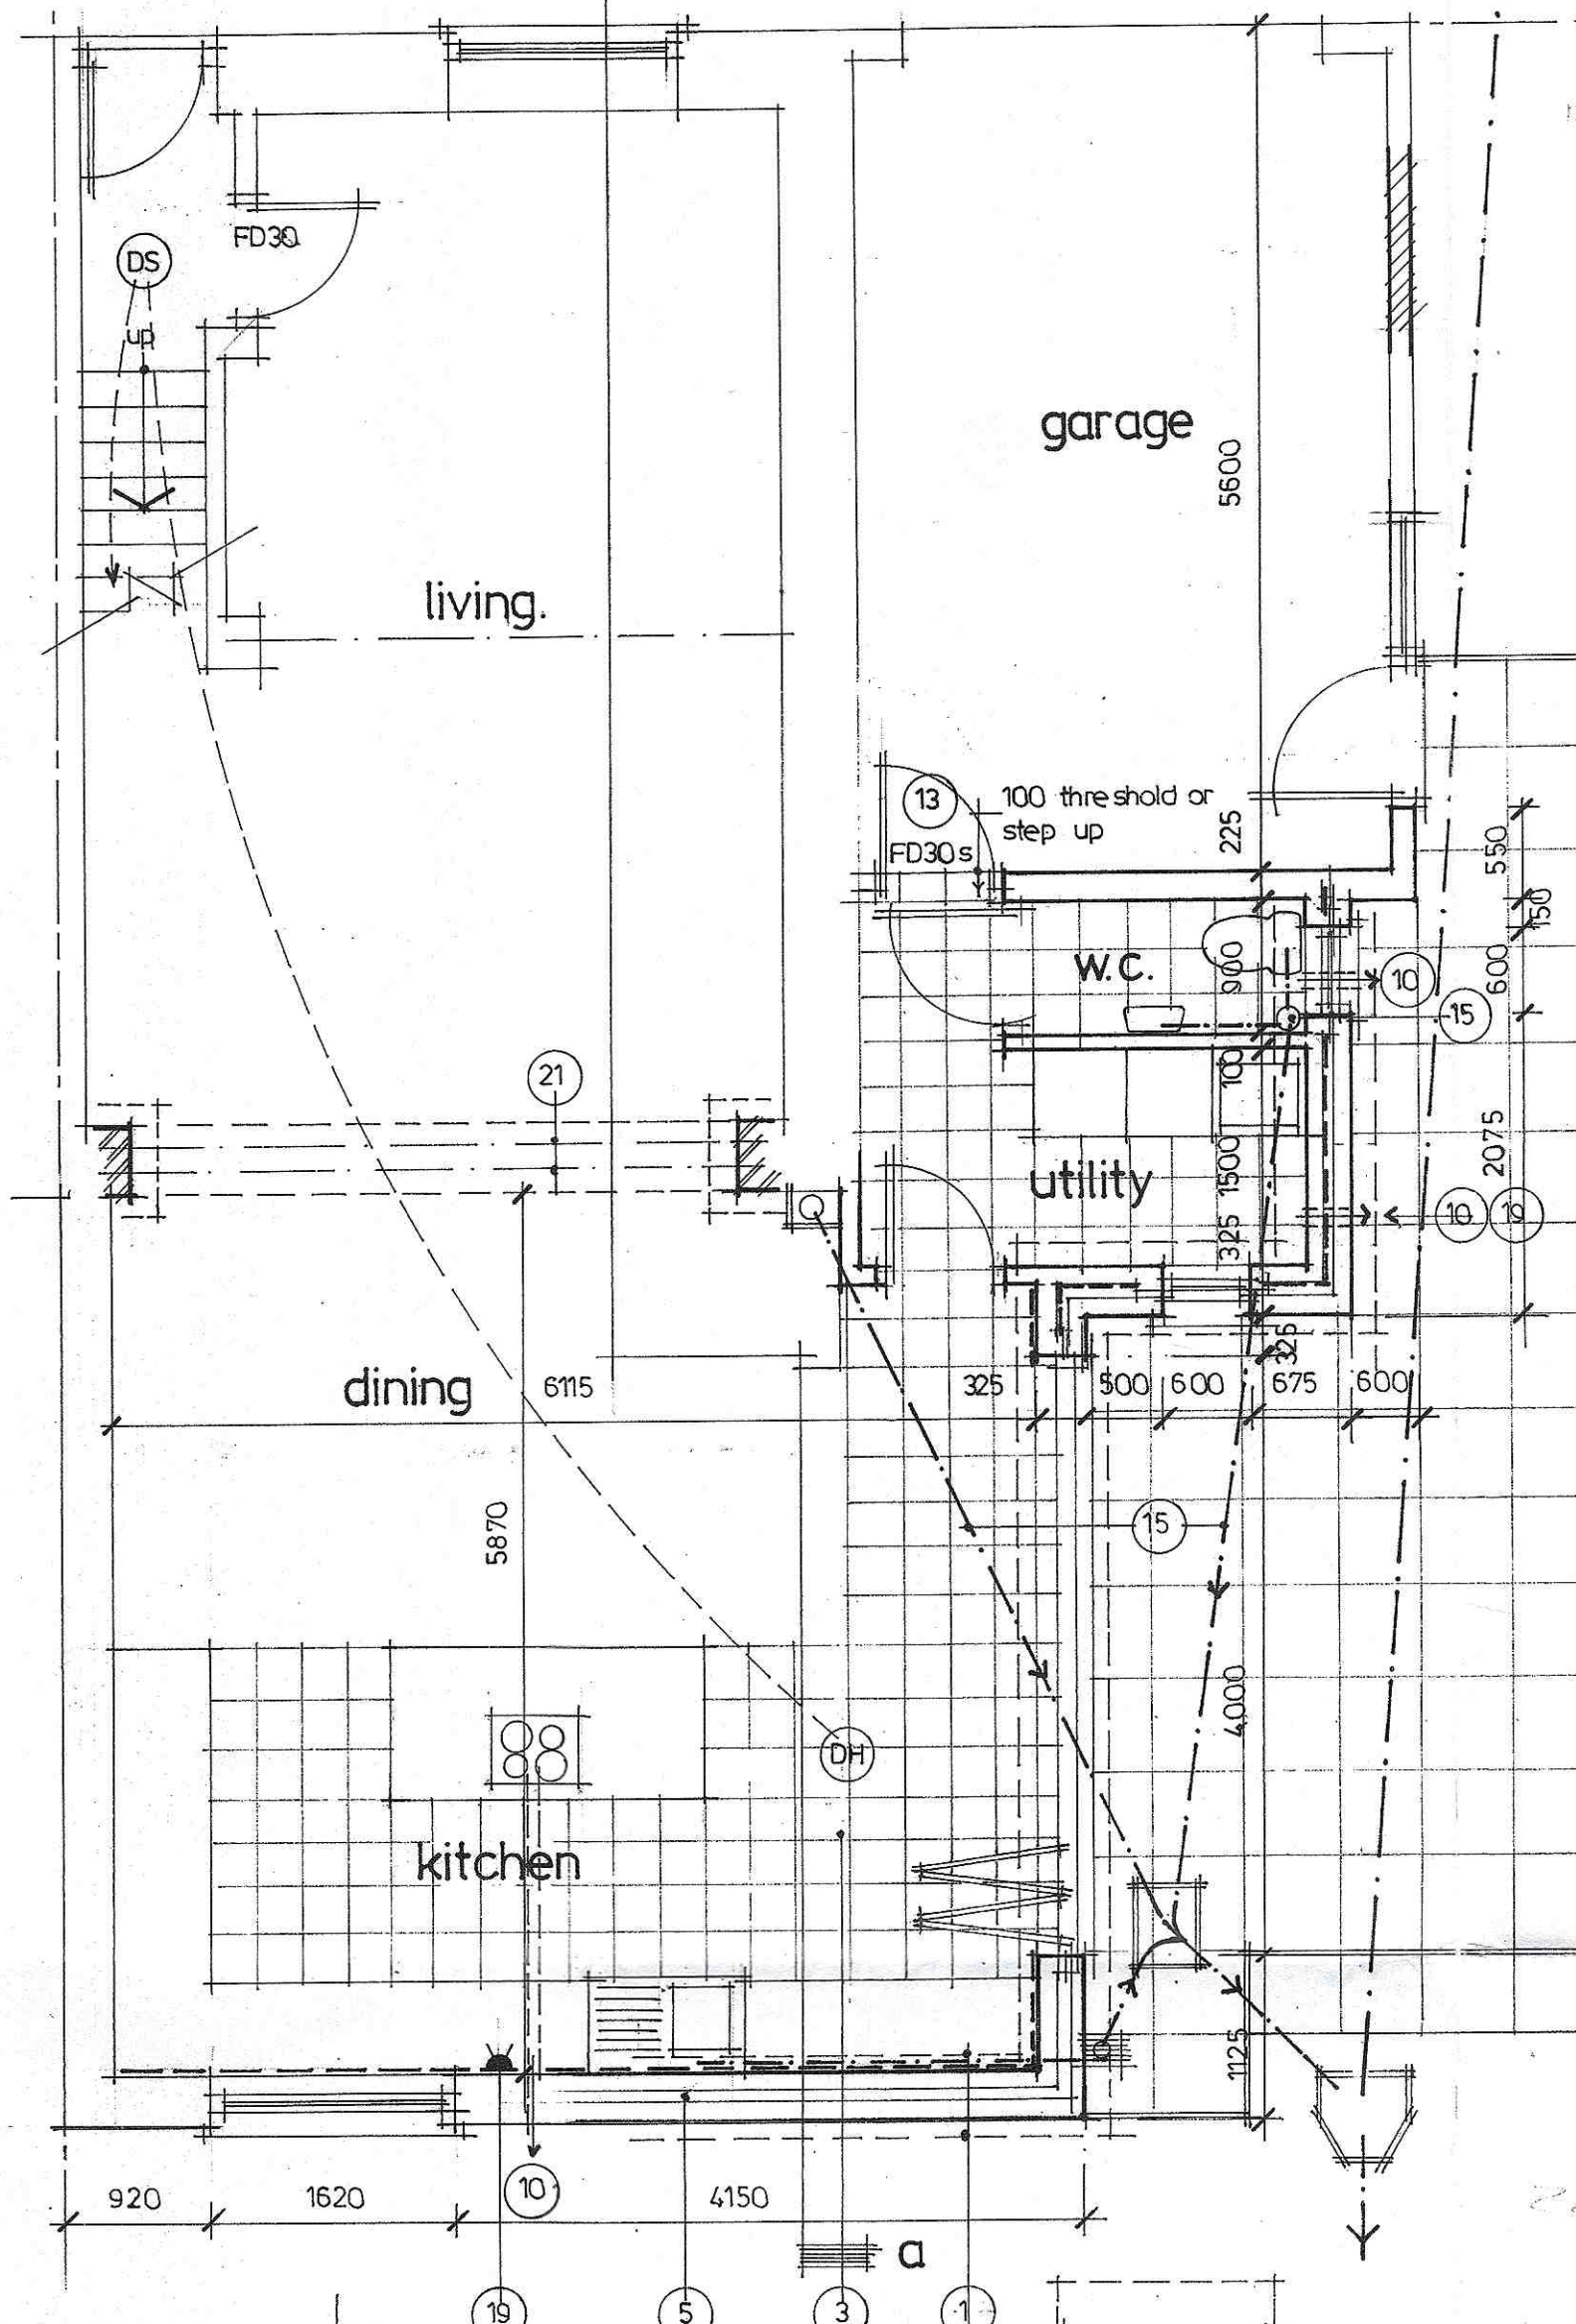


proposed first floor. 1:50

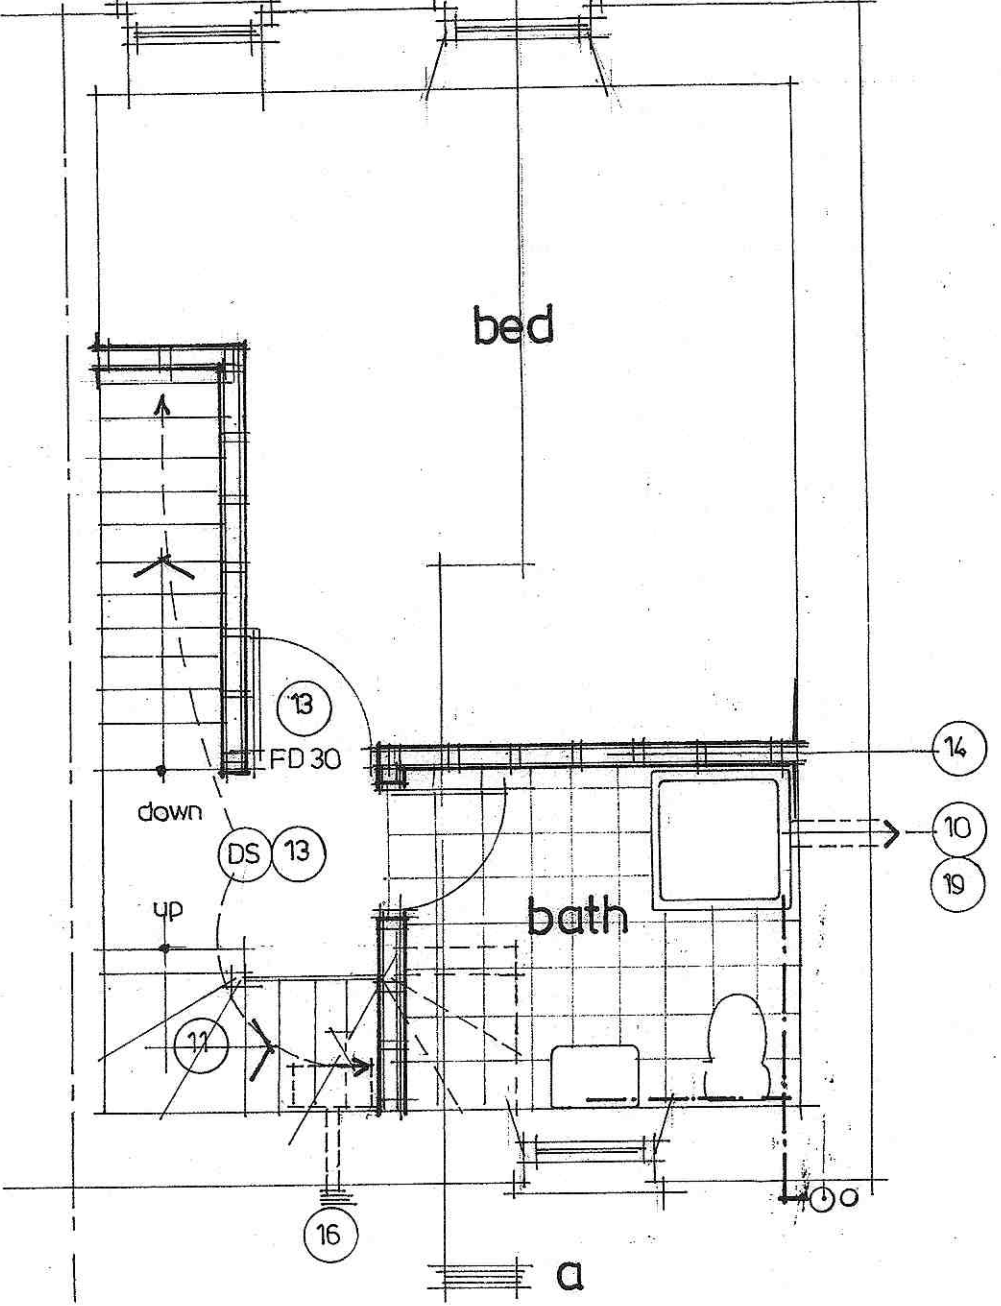

proposed second floor. 1:50

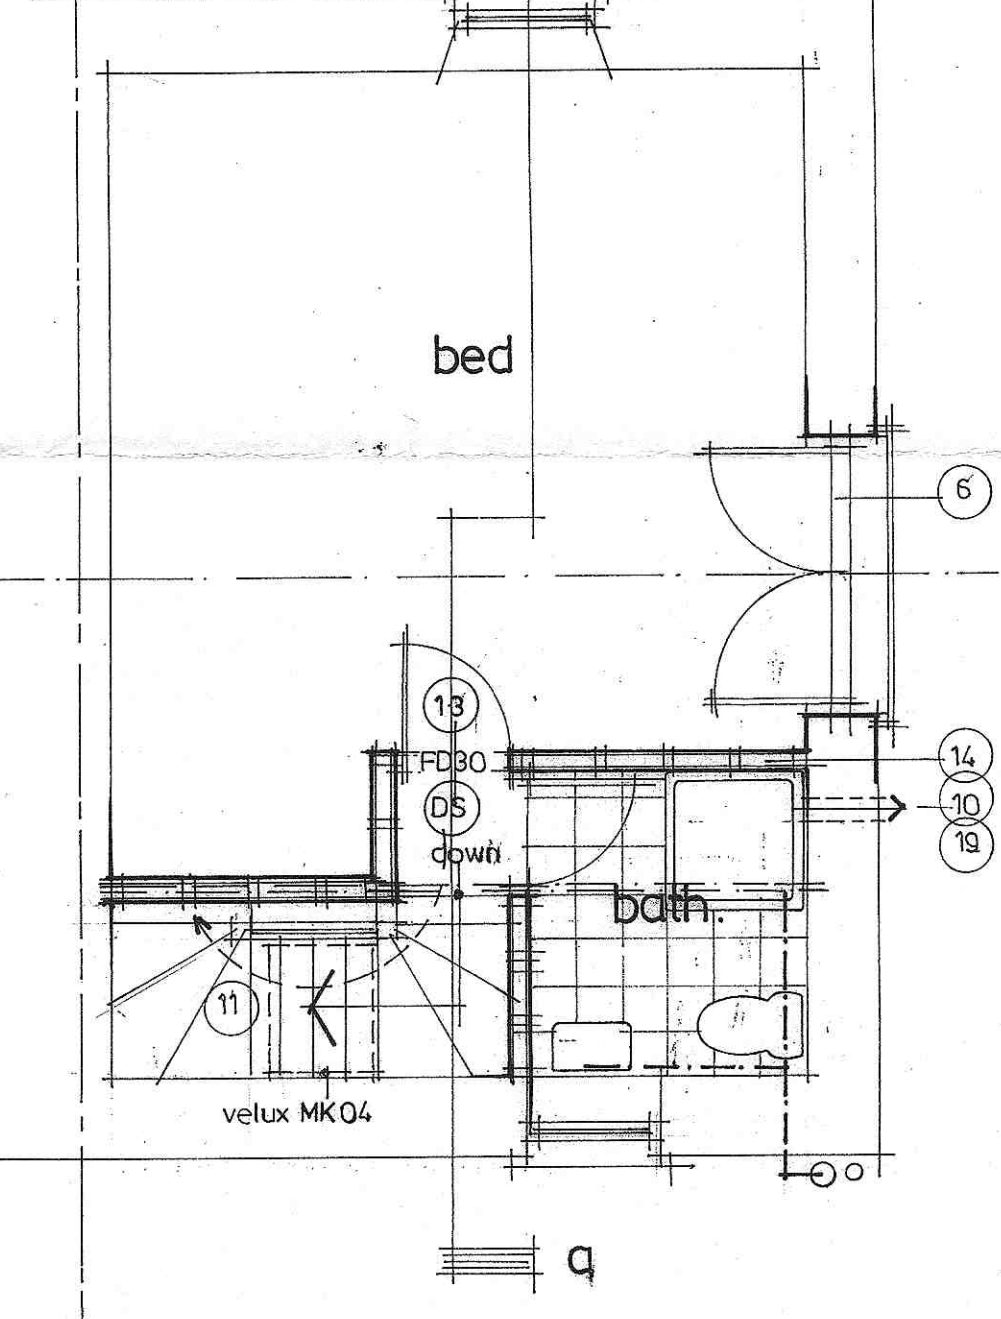

section a-a. 1:50

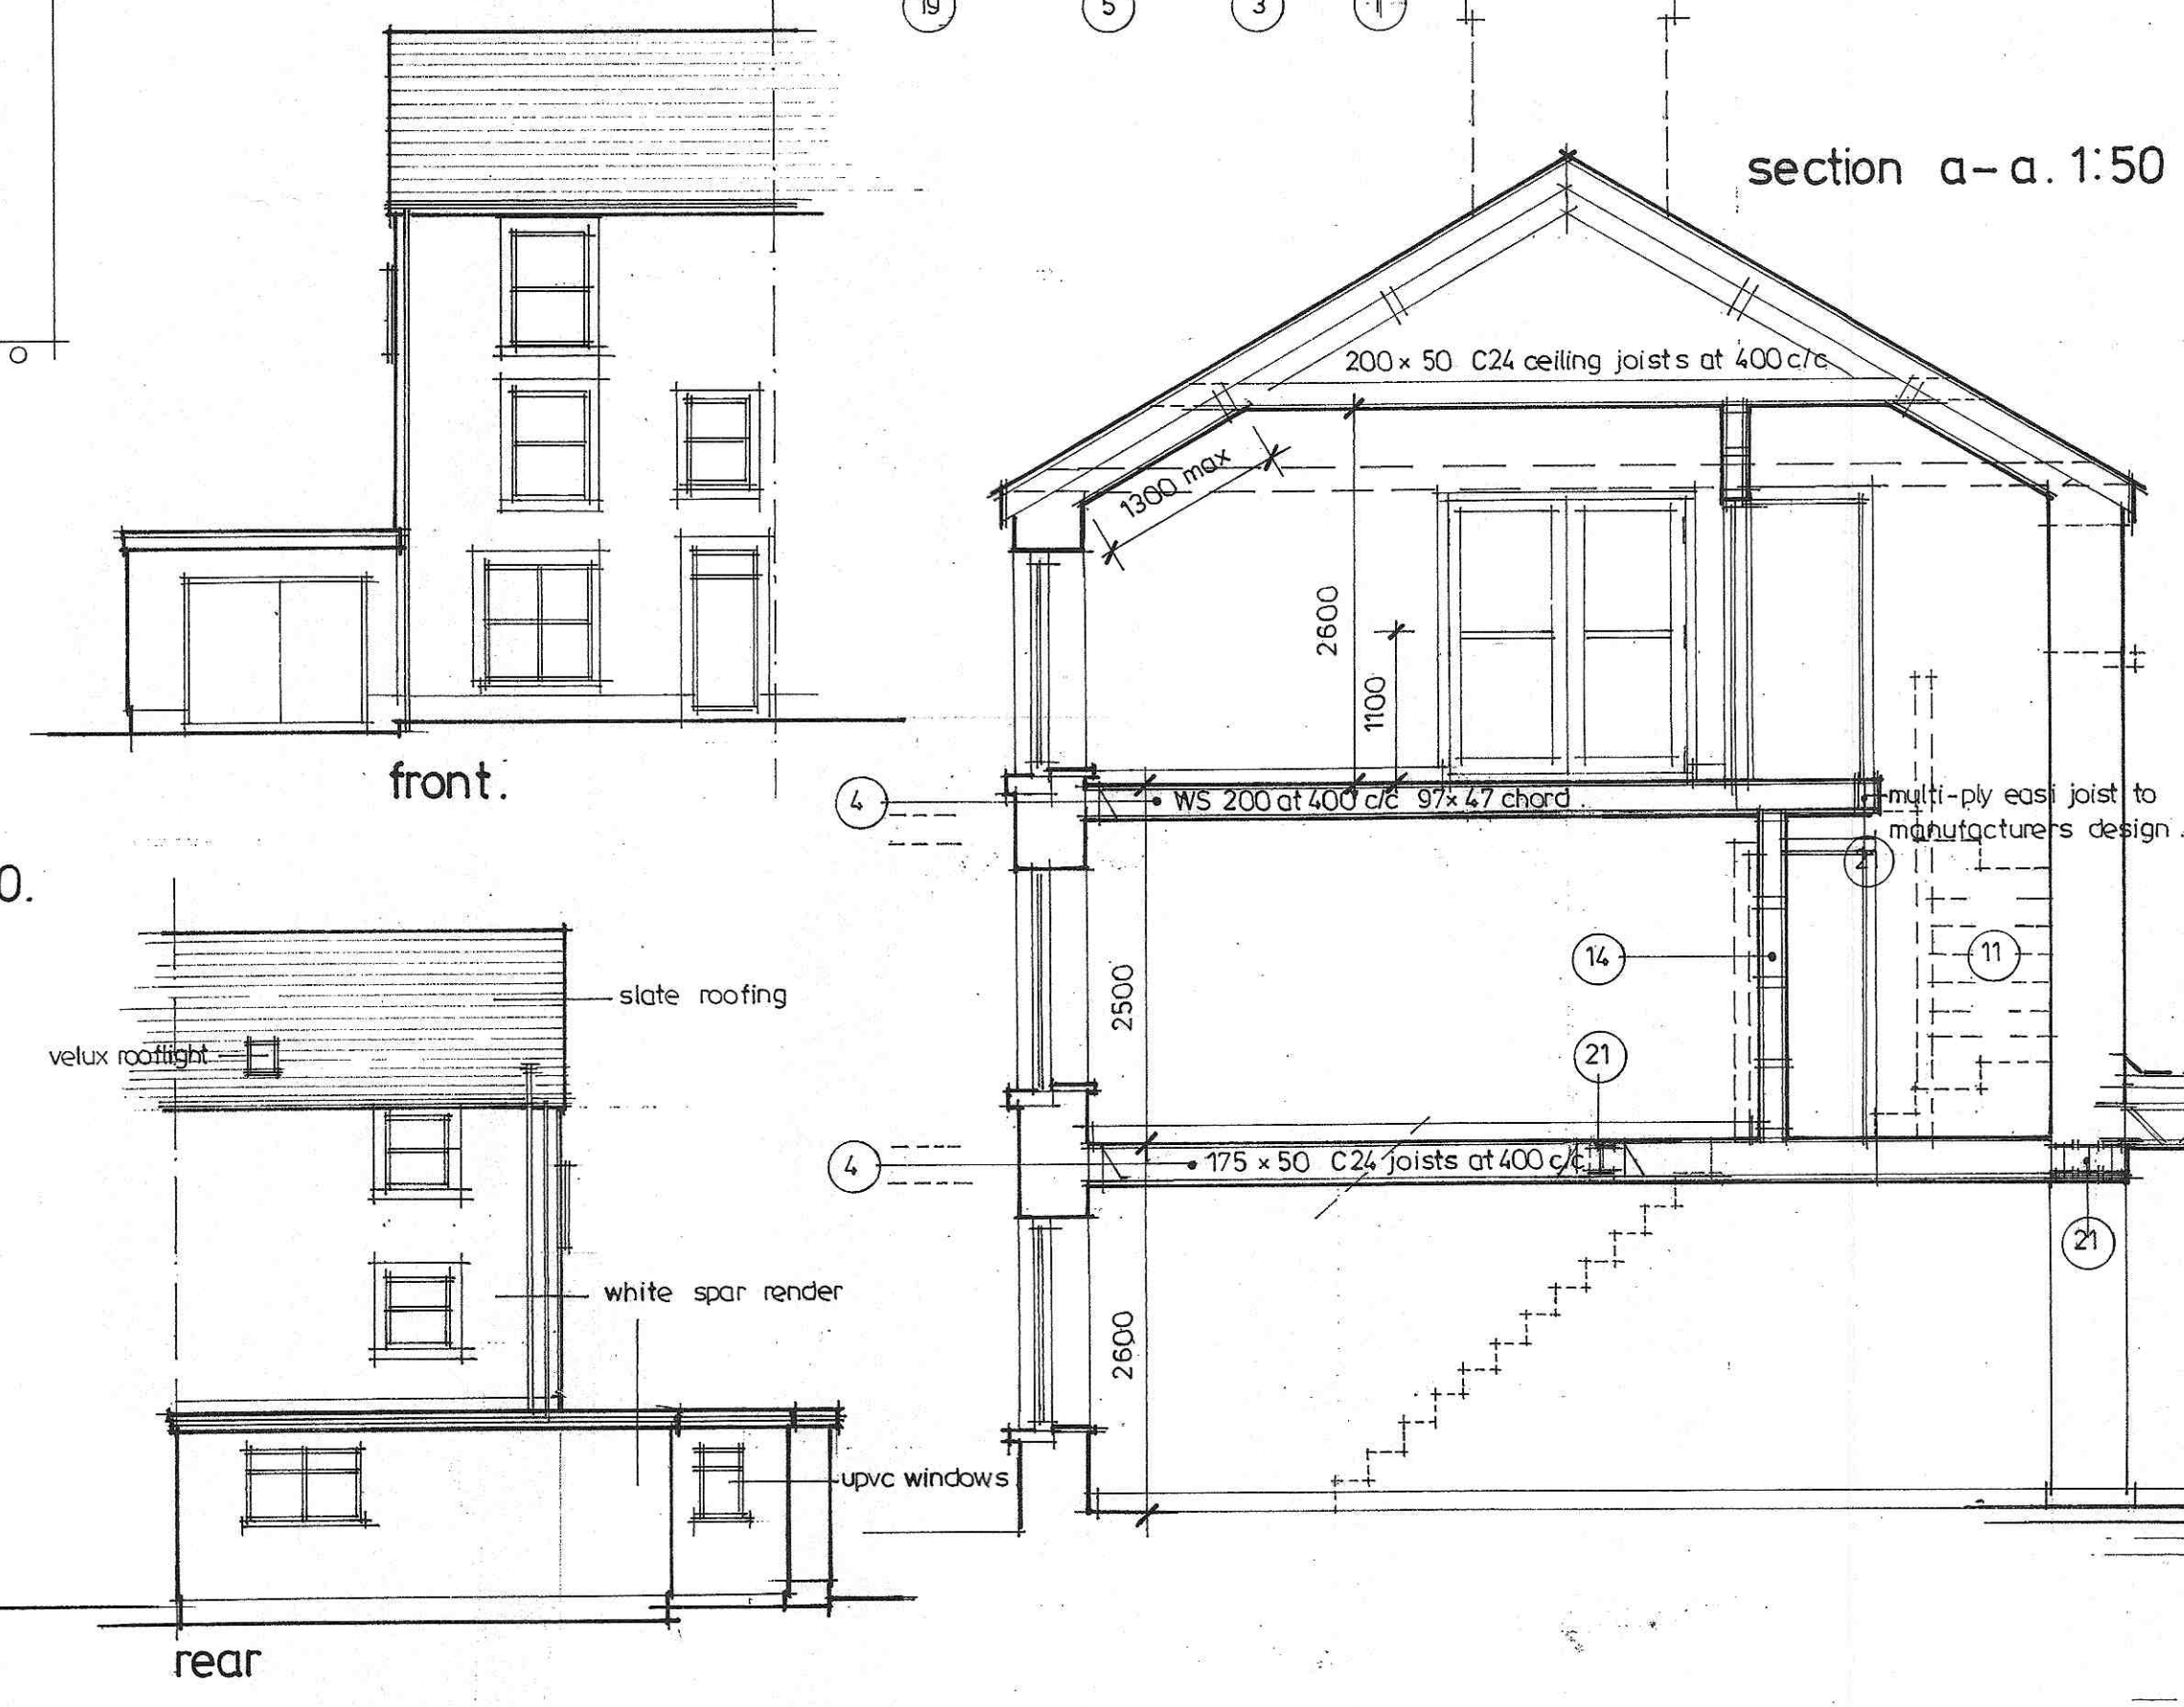

PROPOSED SINGLE STOREY REAR/SIDE
EXTENSION AND INTERNAL ALTERATIONS AT
1 EBBW VALE ROW, CWMAVON, PORT TALBOT,
FOR MR. N. MORGAN.