



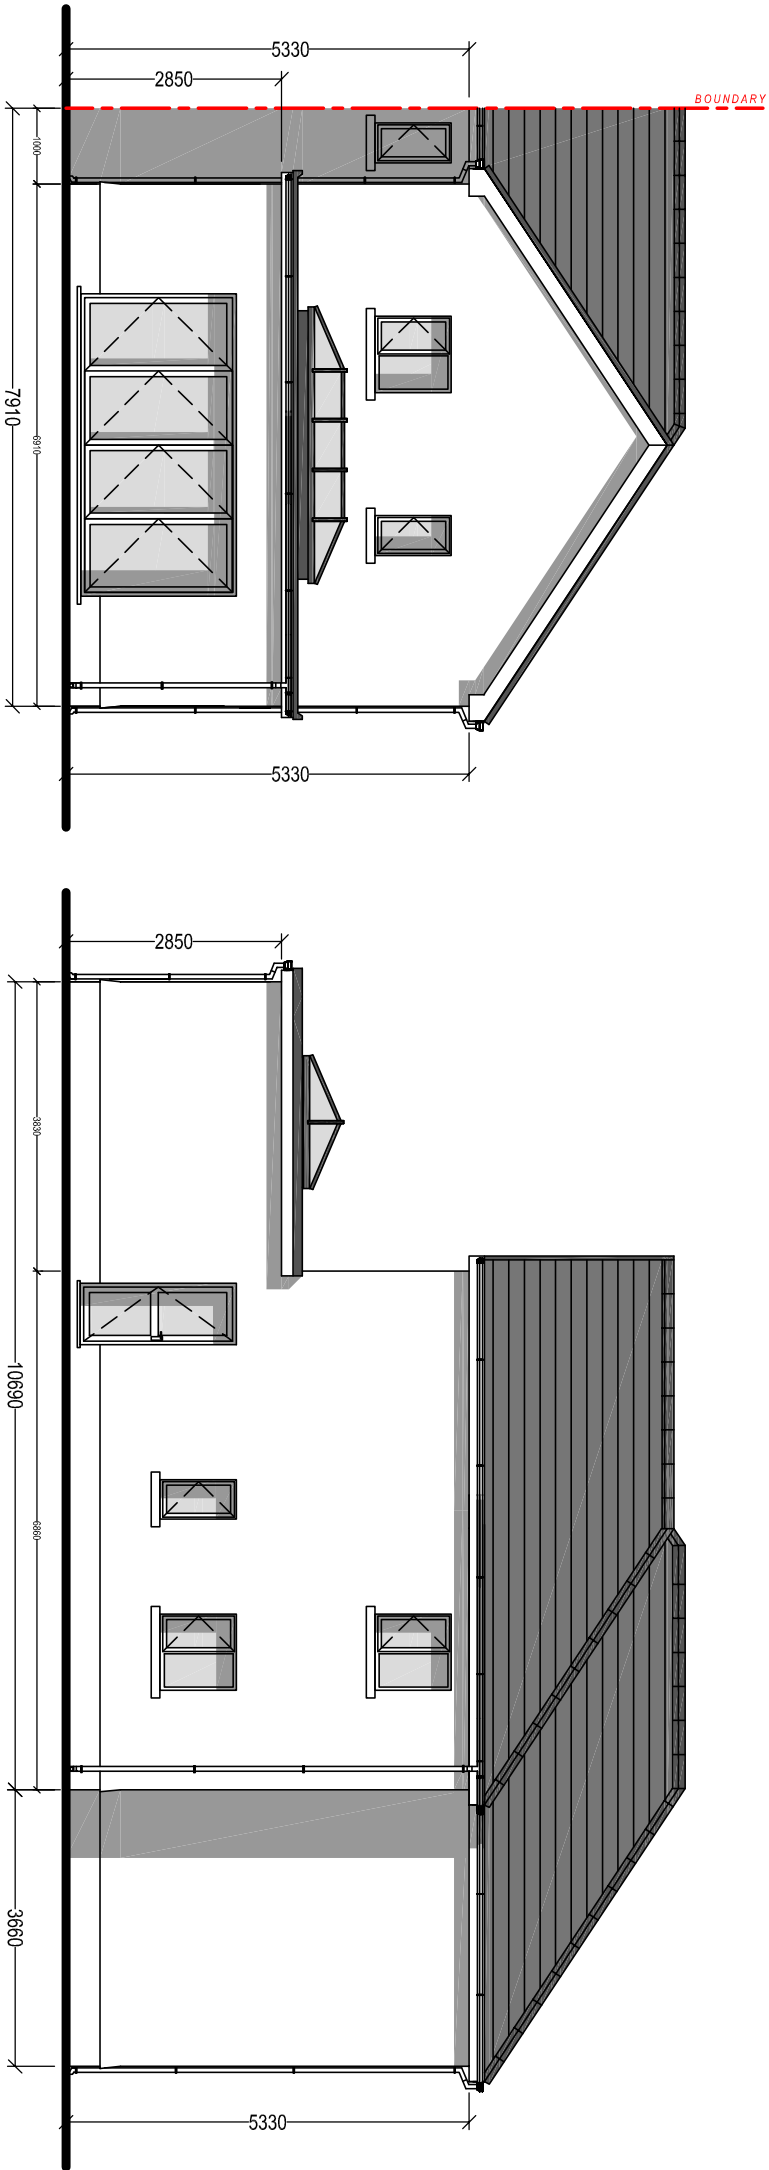

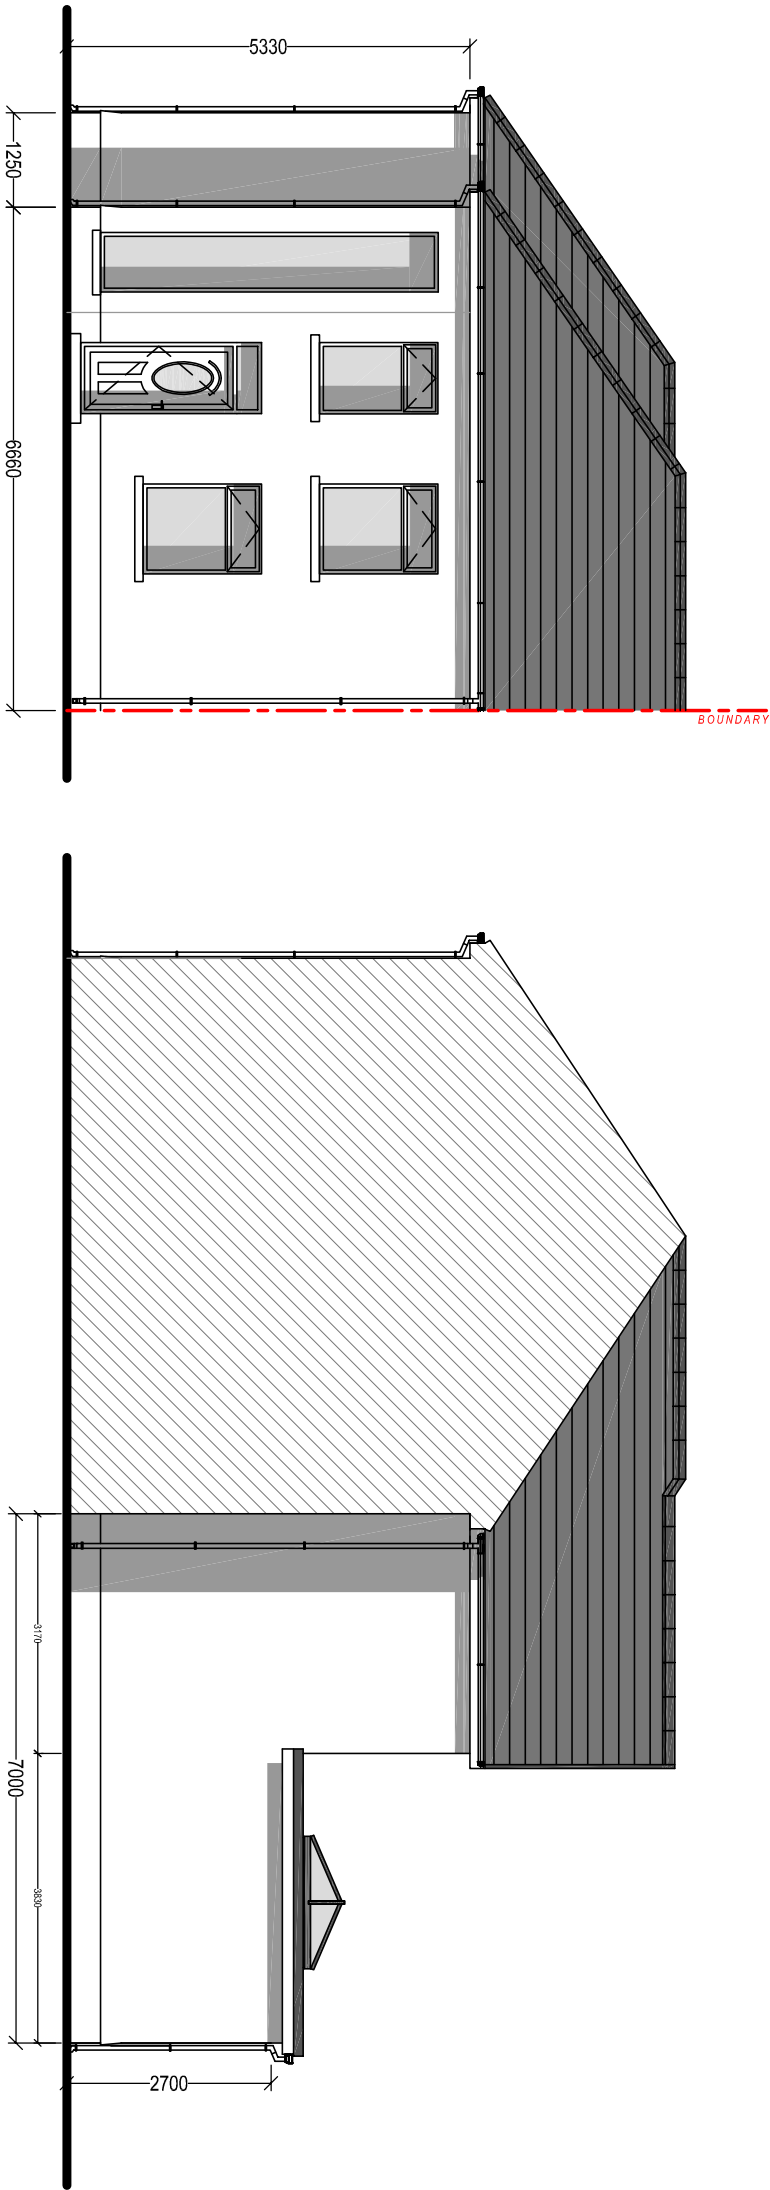

Cwm Planning & Design Ltd.
(architectural and Draughting Services)

Client:

Mr. & Mrs. K. Davies
33 Llewelyn Street
Glyneath

Project Title:

**PROPOSED PART DOUBLE / PART
SINGLE STOREY REAR EXTENSION
AND
INFILL DOUBLE STOREY
SIDE EXTENSION**

General Notes:

1. Do not scale from this drawing take figured dimensions only.
2. Dimensions are in millimeters unless otherwise stated.

Drawing Title:

PROPOSED ELEVATIONS

Drawing Issue:

PLANNING

Drawing No:	004	Revision:	A
Date:	16-11-2019	Revised:	27-11-2019
Scale(s):	1:100	Paper Size:	A3