


SITE LOCATION PLAN

Ordnance Survey (c) Crown Copyright 2018. All rights reserved. Licence number 100022432

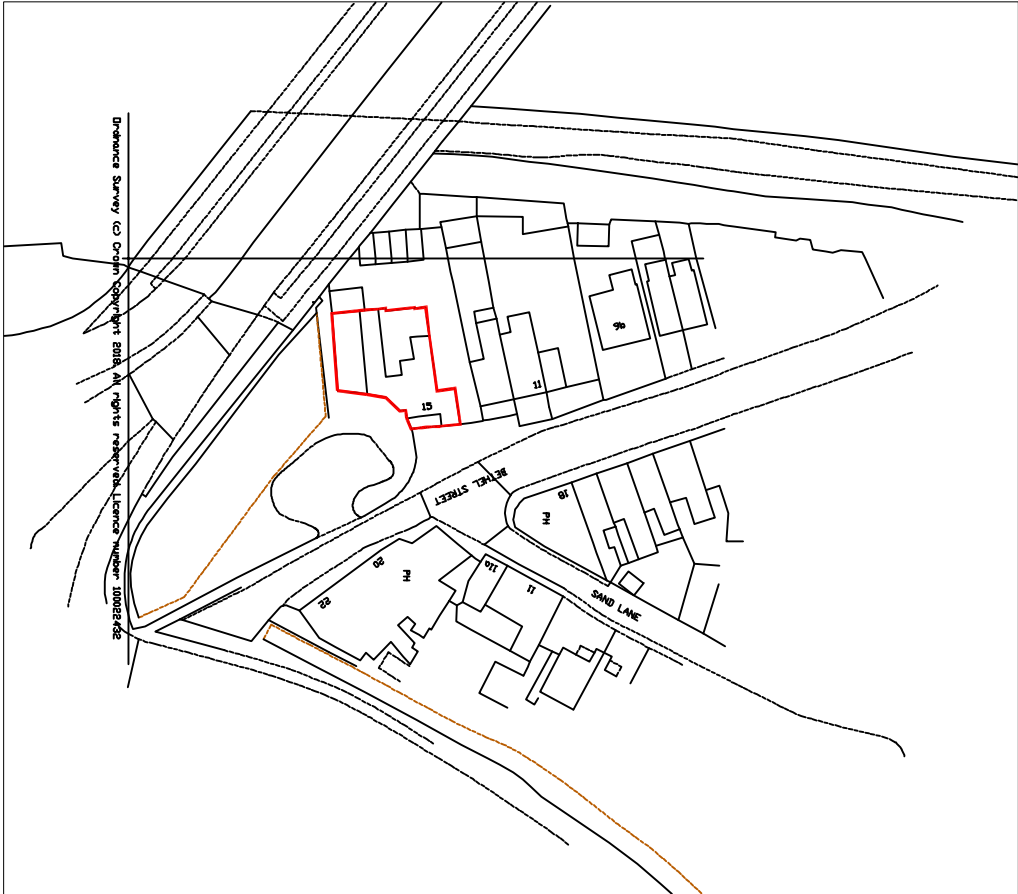

Site Location Plan 1:1250

THIS SCHEME IS SUBJECT TO LOCAL PLANNING AND ALL OTHER RELEVANT CONSTITUTIONAL AND/OR REGULATORY REQUIREMENTS. THE INFORMATION CONTAINED HEREIN IS FOR INFORMATION ONLY AND DOES NOT CONSTITUTE A GUARANTEE OF ANY KIND. THE DESIGNER ACCEPTS NO LIABILITY FOR ANY ERRORS OR OMISSIONS. THE USER OF THIS DRAWING SHALL BE RESPONSIBLE FOR OBTAINING ALL NECESSARY CONSENTS AND FOR CHECKING THE ACCURACY OF THE INFORMATION PROVIDED. THE DESIGNER ACCEPTS NO LIABILITY FOR ANY ERRORS OR OMISSIONS. THE USER OF THIS DRAWING SHALL BE RESPONSIBLE FOR OBTAINING ALL NECESSARY CONSENTS AND FOR CHECKING THE ACCURACY OF THE INFORMATION PROVIDED.

PLANNING

Revision	Description	Date
----------	-------------	------



Client
Mr R Lloyd

Project Title
15 Bethel Street
Britton Ferry
Neath Port Talbot
SA11 2HQ

Drawing Title
Site Location Plan

Scale 1:1250	Drawn by 2	
Date 12.03.2019	Job No. 836	Drawing No. LP-01
Revision *	Checked *	Sheet Size A3