




Existing
North Elevation

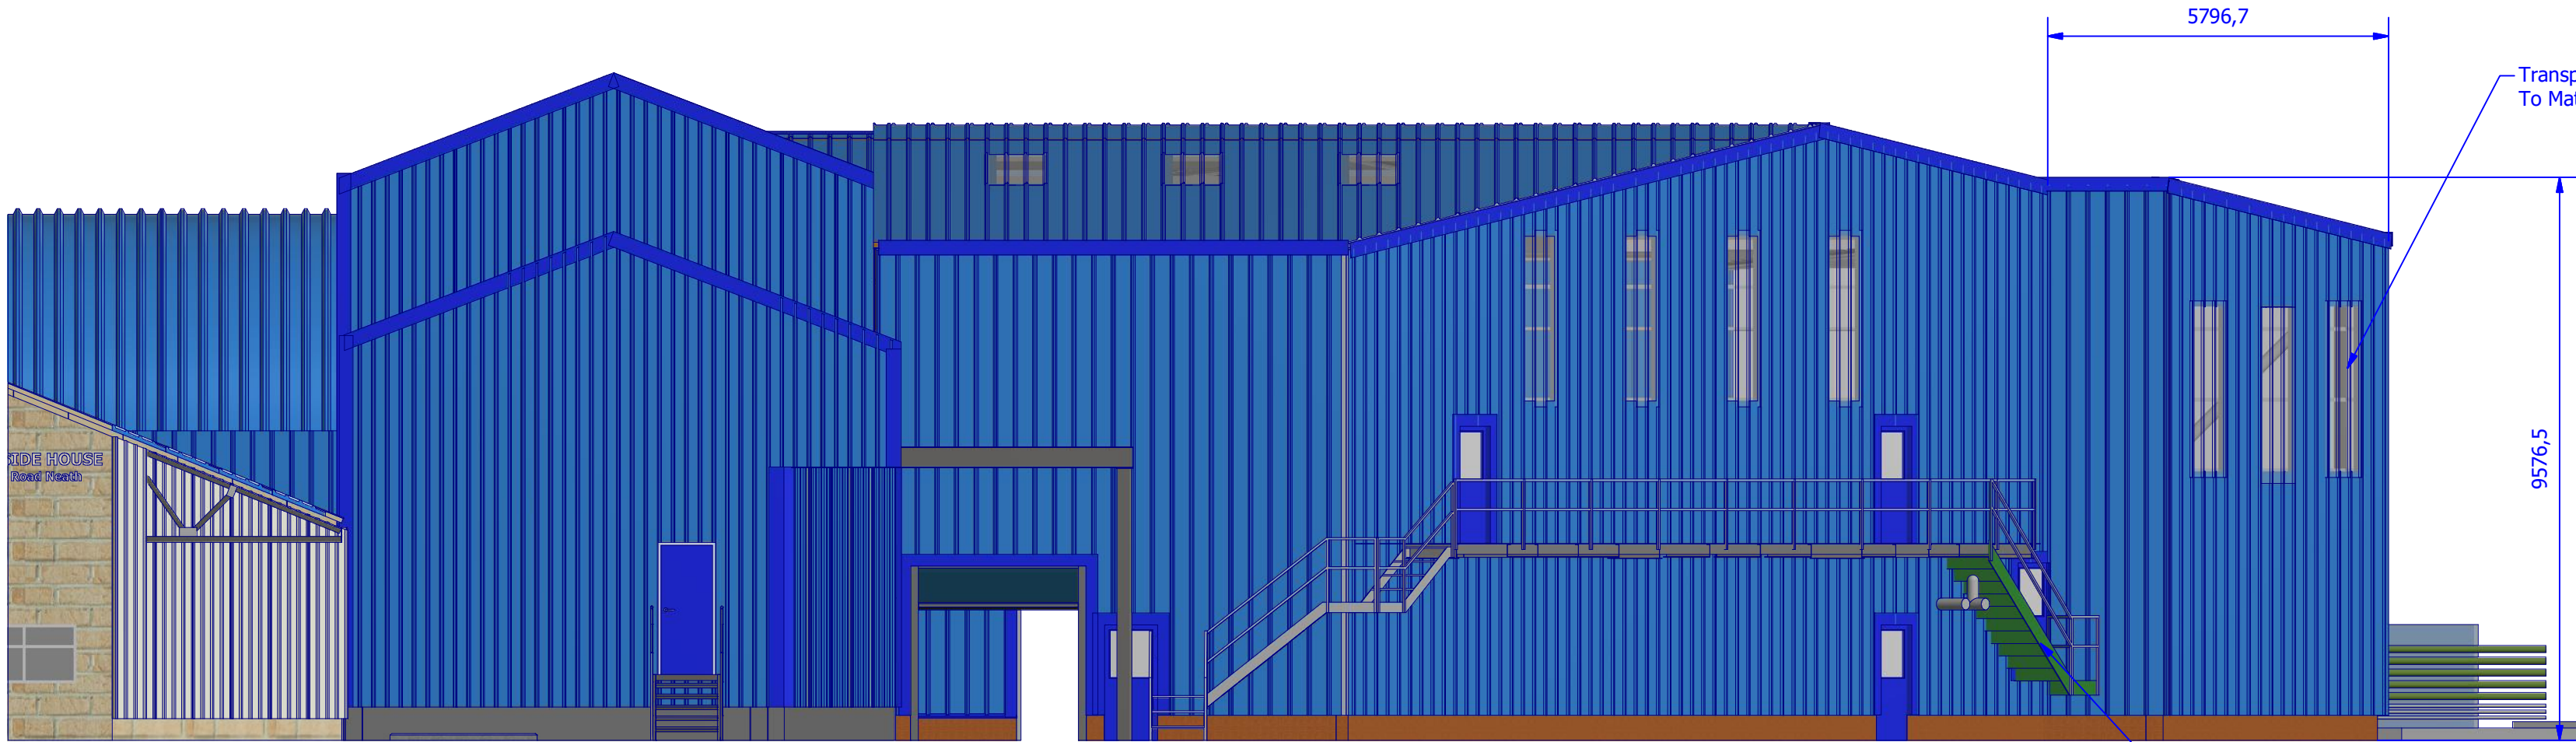

Proposed
North Elevation