
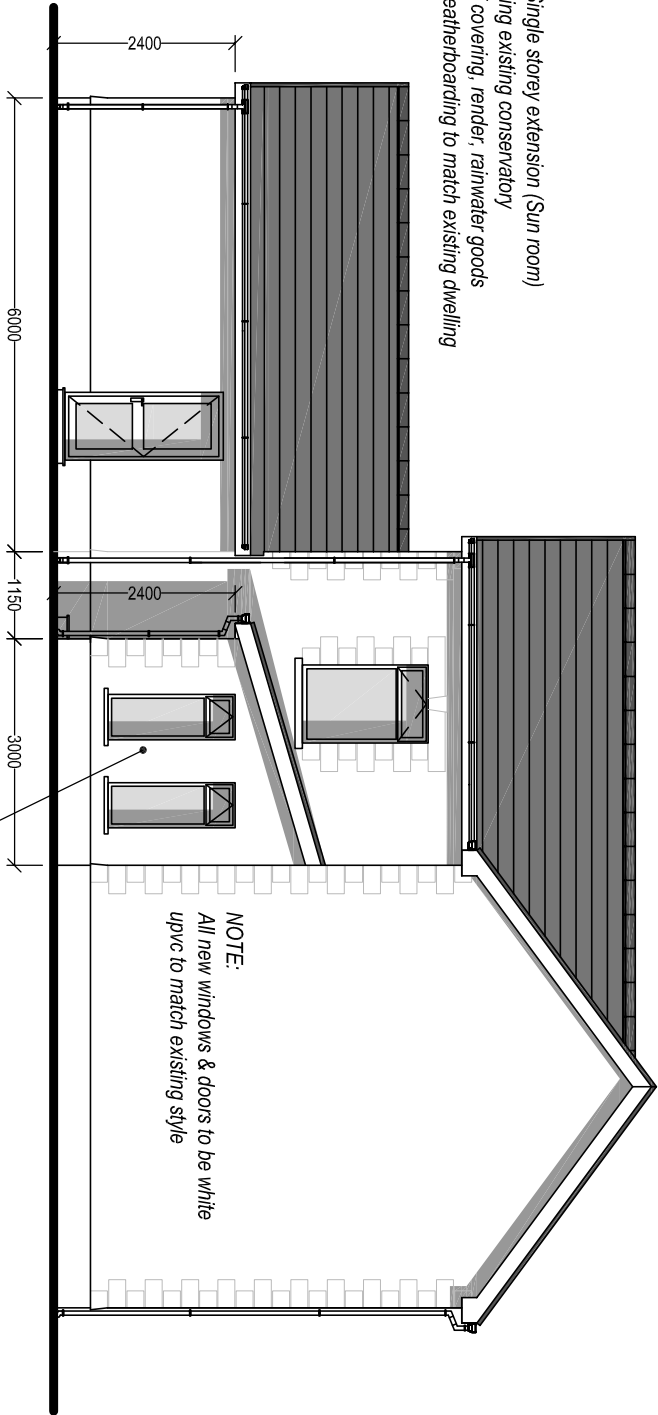
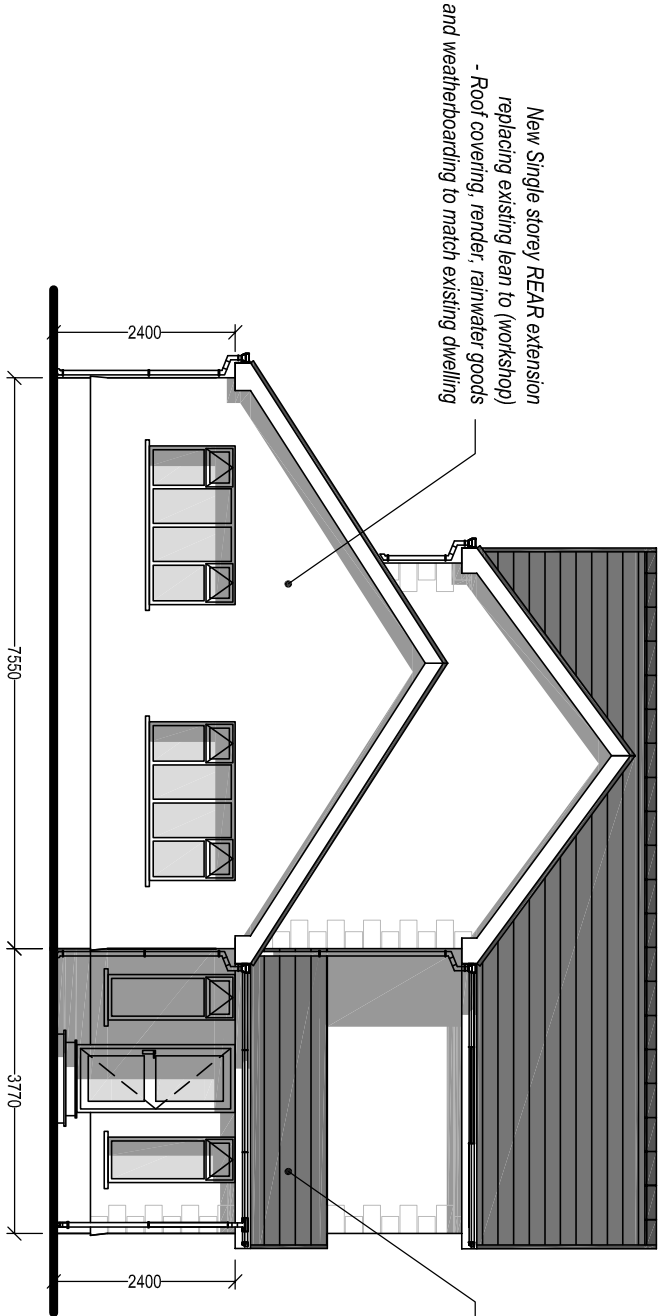
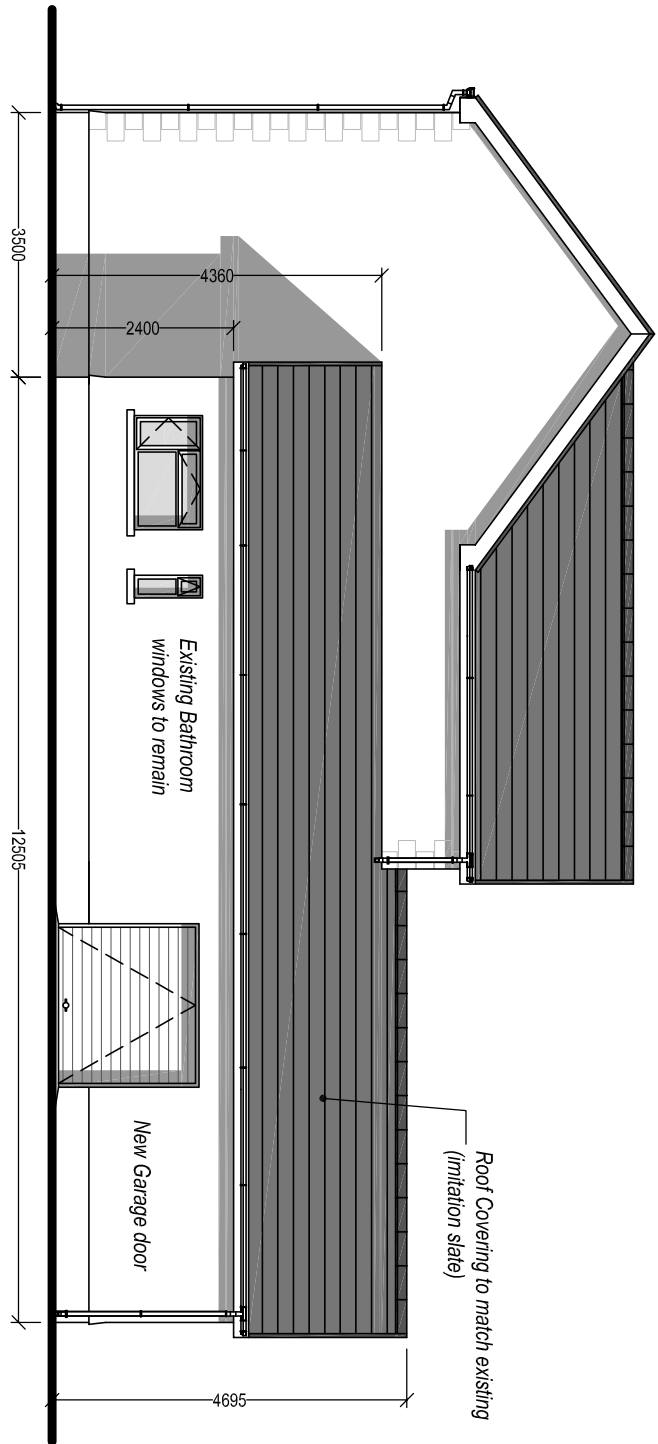


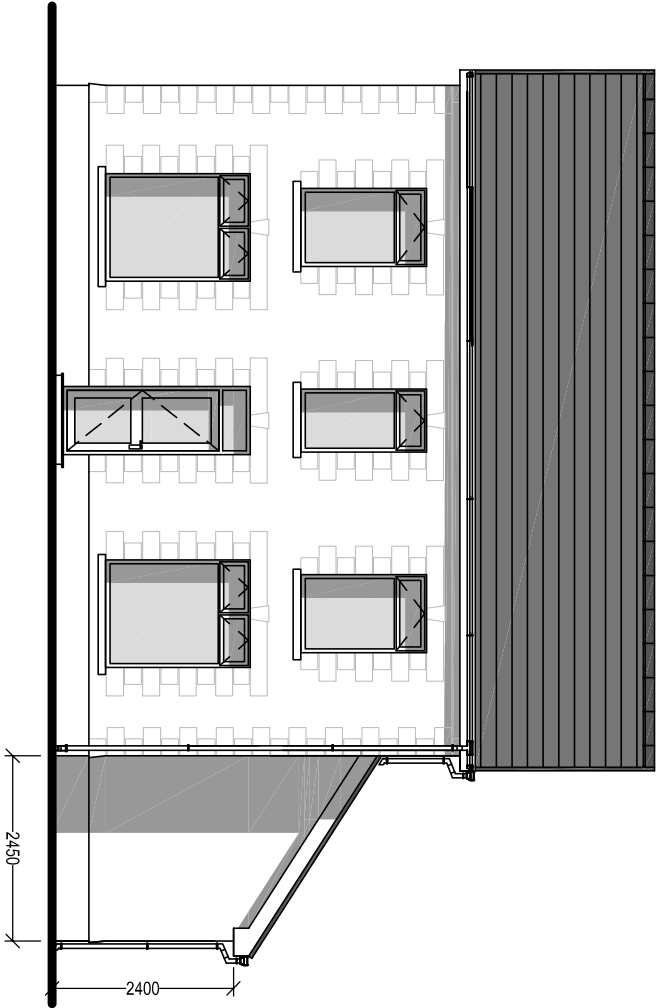

Mr. David Kenneys
Bryngolau
12 Camnant Road
Banwen
SA10 9LT
Neath Port Talbot

Project Title:
**PROPOSED SINGLE
STOREY SIDE / REAR EXTENSION**

Health & Safety Notes:

General Notes:
1. Do not scale from this drawing, take figured
dimensions only.
2. Dimensions are in millimeters unless otherwise
stated.

Drawing Title:
PROPOSED ELEVATIONS

Drawing No.: 005

Date: 25-11-2019

Scale(s): 1:100

PLANNING

A3