




Reproduced from an Ordnance Survey map with the permission of the
Controller of Her Majesty's Stationary Office. Crown Copyright reserved

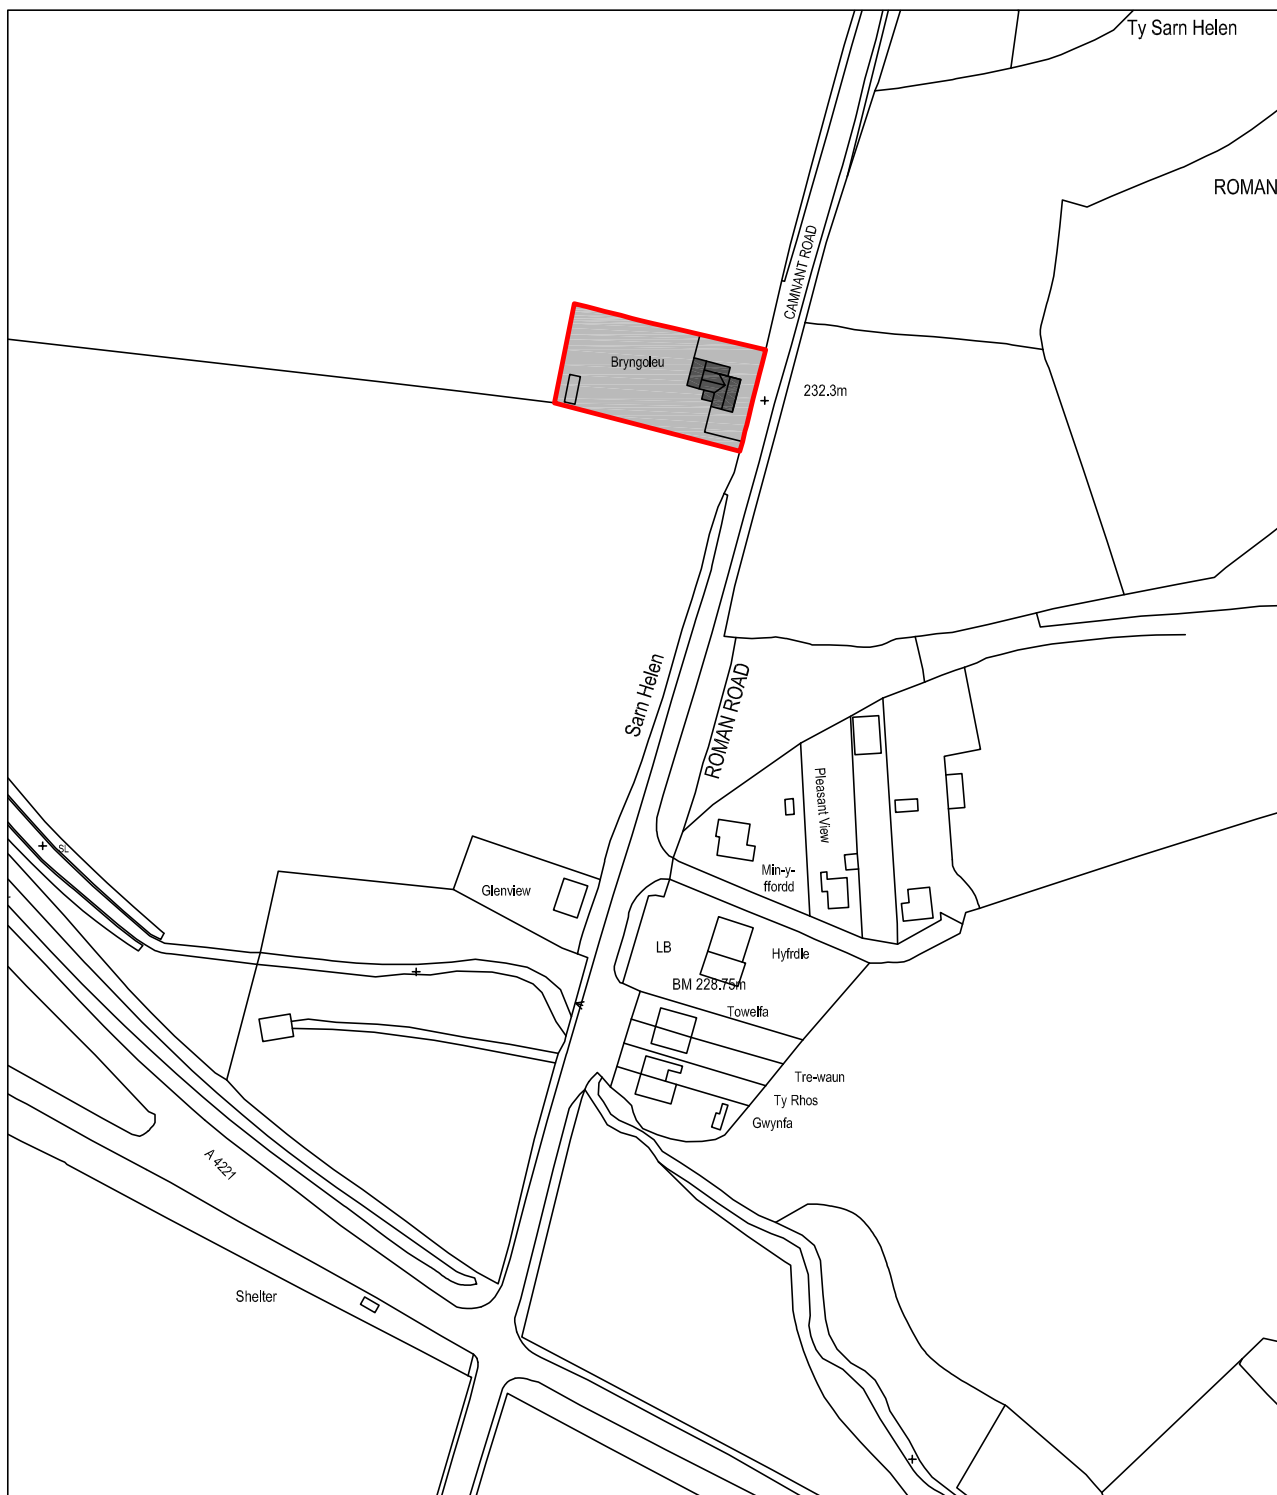

SITE LOCATION PLAN
Scale 1:2000

 Cwm Planning & Design Ltd. (architectural and Draughting Services)	Client:	Project Title:	General Notes:	Drawing Title:	
	Mr. David Kemeys Bryngolau 12 Camnant Road Banwen SA10 9LT Neath Port Talbot	PROPOSED SINGLE STOREY SIDE / REAR EXTENSION	1. Do not scale from this drawing, take figured dimensions only. 2. Dimensions are in millimeters unless otherwise stated.	SITE LOCATION PLAN	
				Drawing No: 001	Revision:
				Date: 25-11-2019	Revised:
			Drawing Issue:	Scale(s): 1:2000	Paper Size: A4
			PLANNING		