


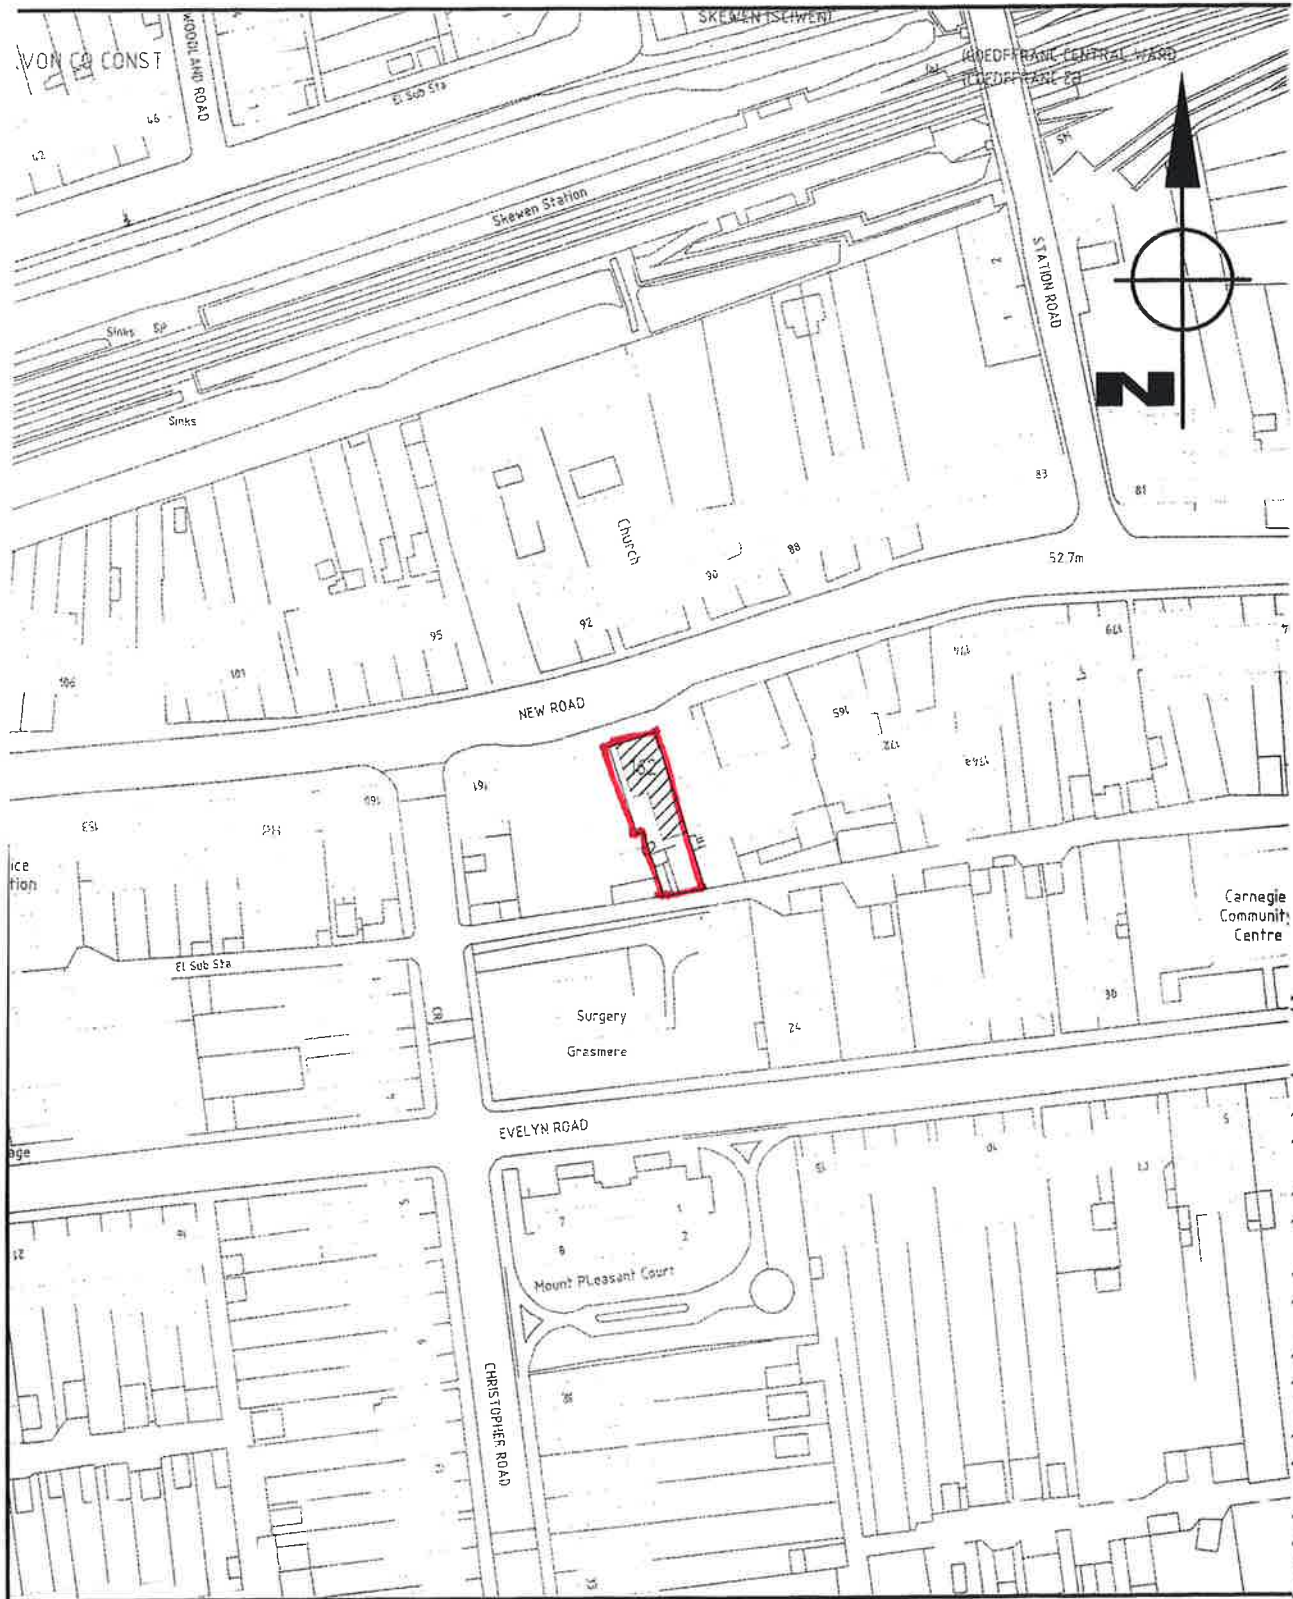

LOCATION PLAN

SCALE 1/1250