


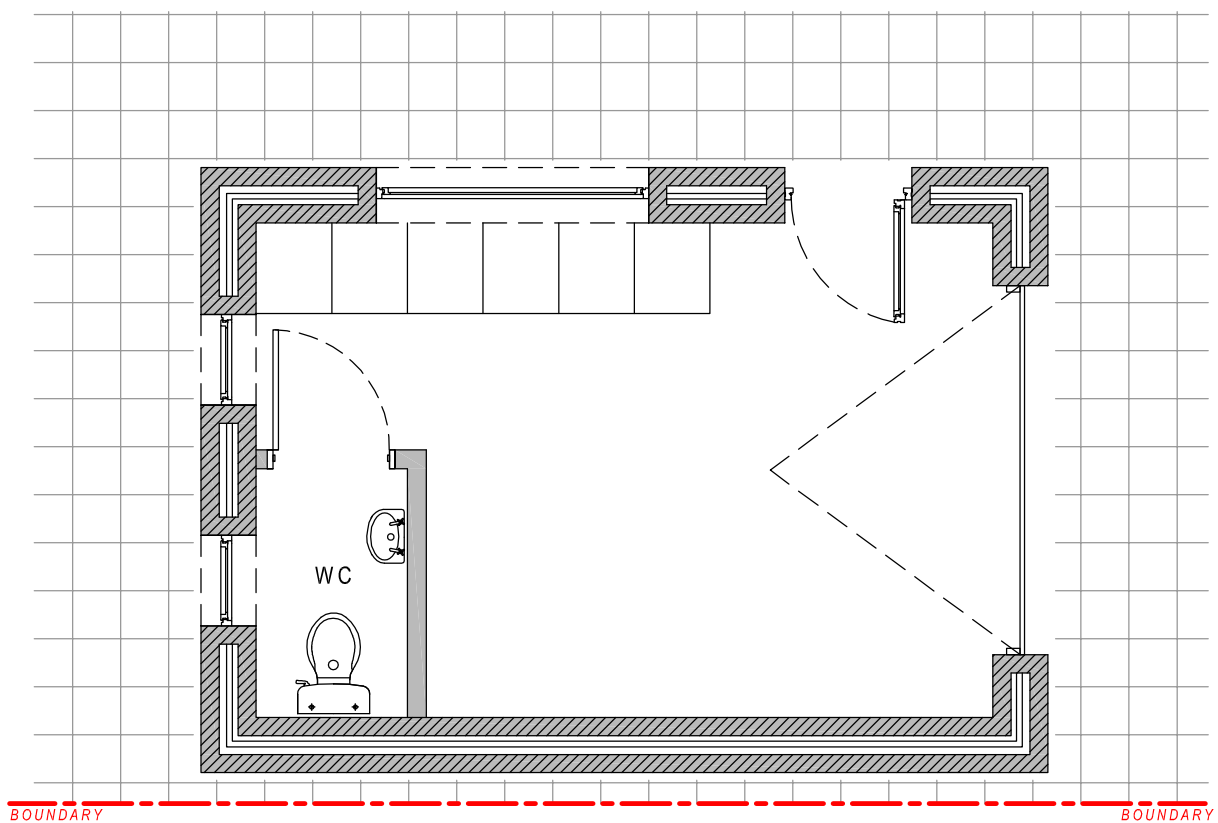

PROPOSED PLAN

Scale 1:50



Cwm Planning & Design Ltd.
(architectural and Draughting Services)

Client:

Mr. & Mrs. V. Davies
99 Delffordd
Rhos,
Neath Port Talbot
SA8 3EJ

Project Title:

**PROPOSED DETACHED
GARAGE (REPLACEMENT)**

General Notes:

1. Do not scale from this drawing,
take figured dimensions only.
2. Dimensions are in millimeters
unless otherwise stated.

Drawing Issue:

PLANNING

Drawing Title:

PROPOSED PLAN

Drawing No: 004

Revision:

Date: 26-11-2019

Revised:

Scale(s): 1:50

Paper Size: **A4**