


SITE PLAN 1:1250

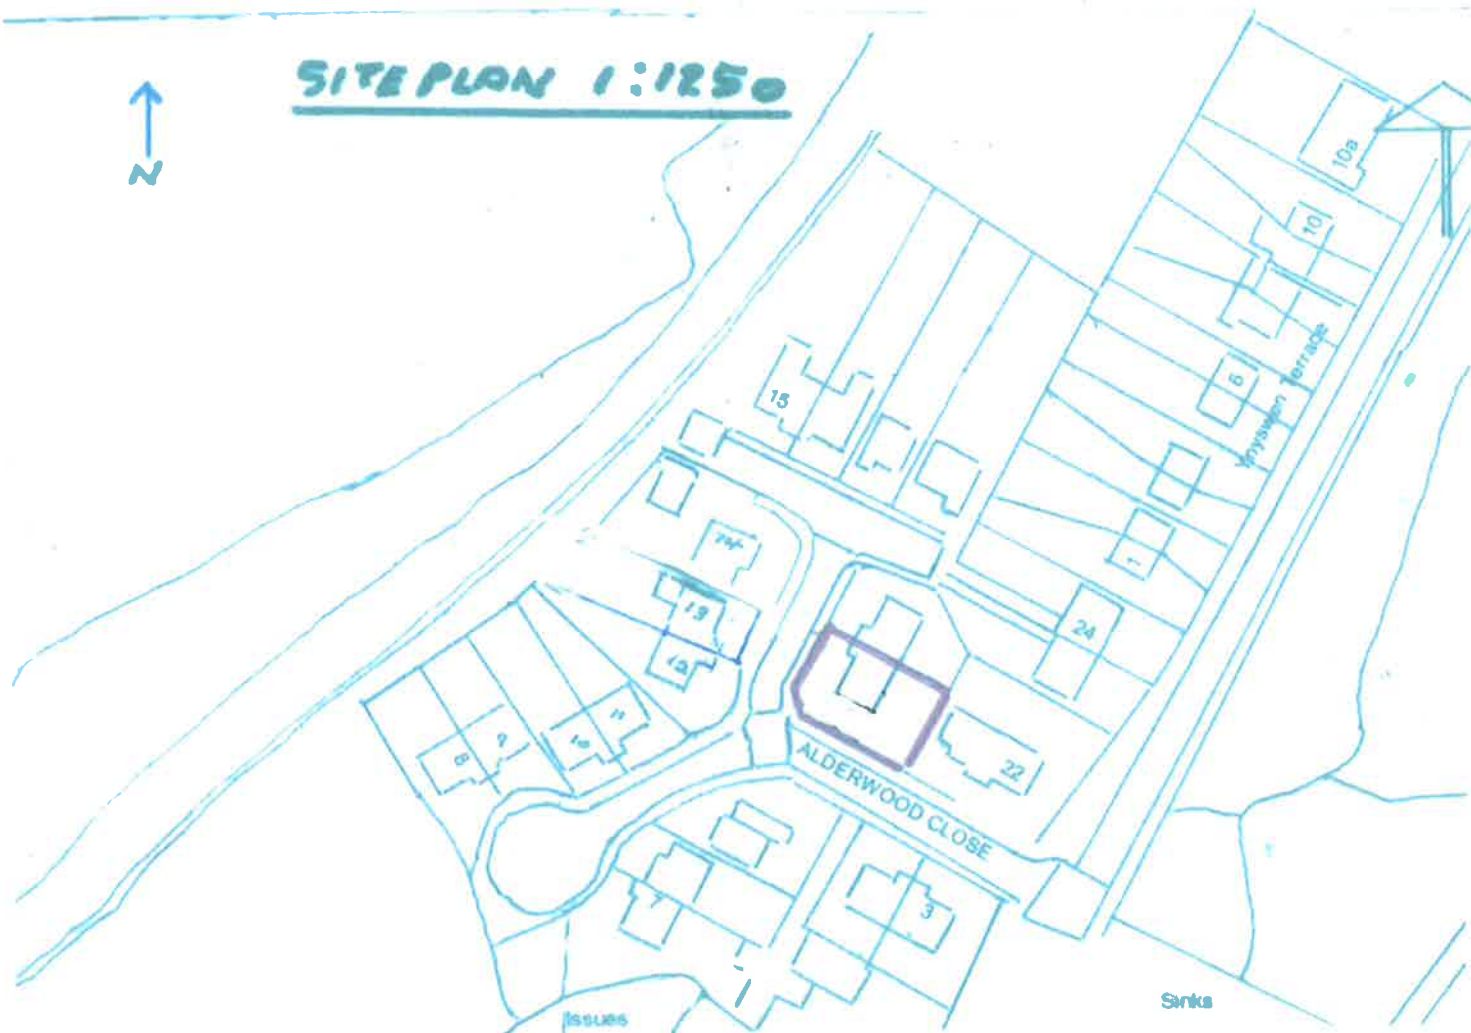

SITE PLAN 1:500

NO "FOOTPRINT" EXTENDED
AREAS

