




SITE LOCATION PLAN 1:500

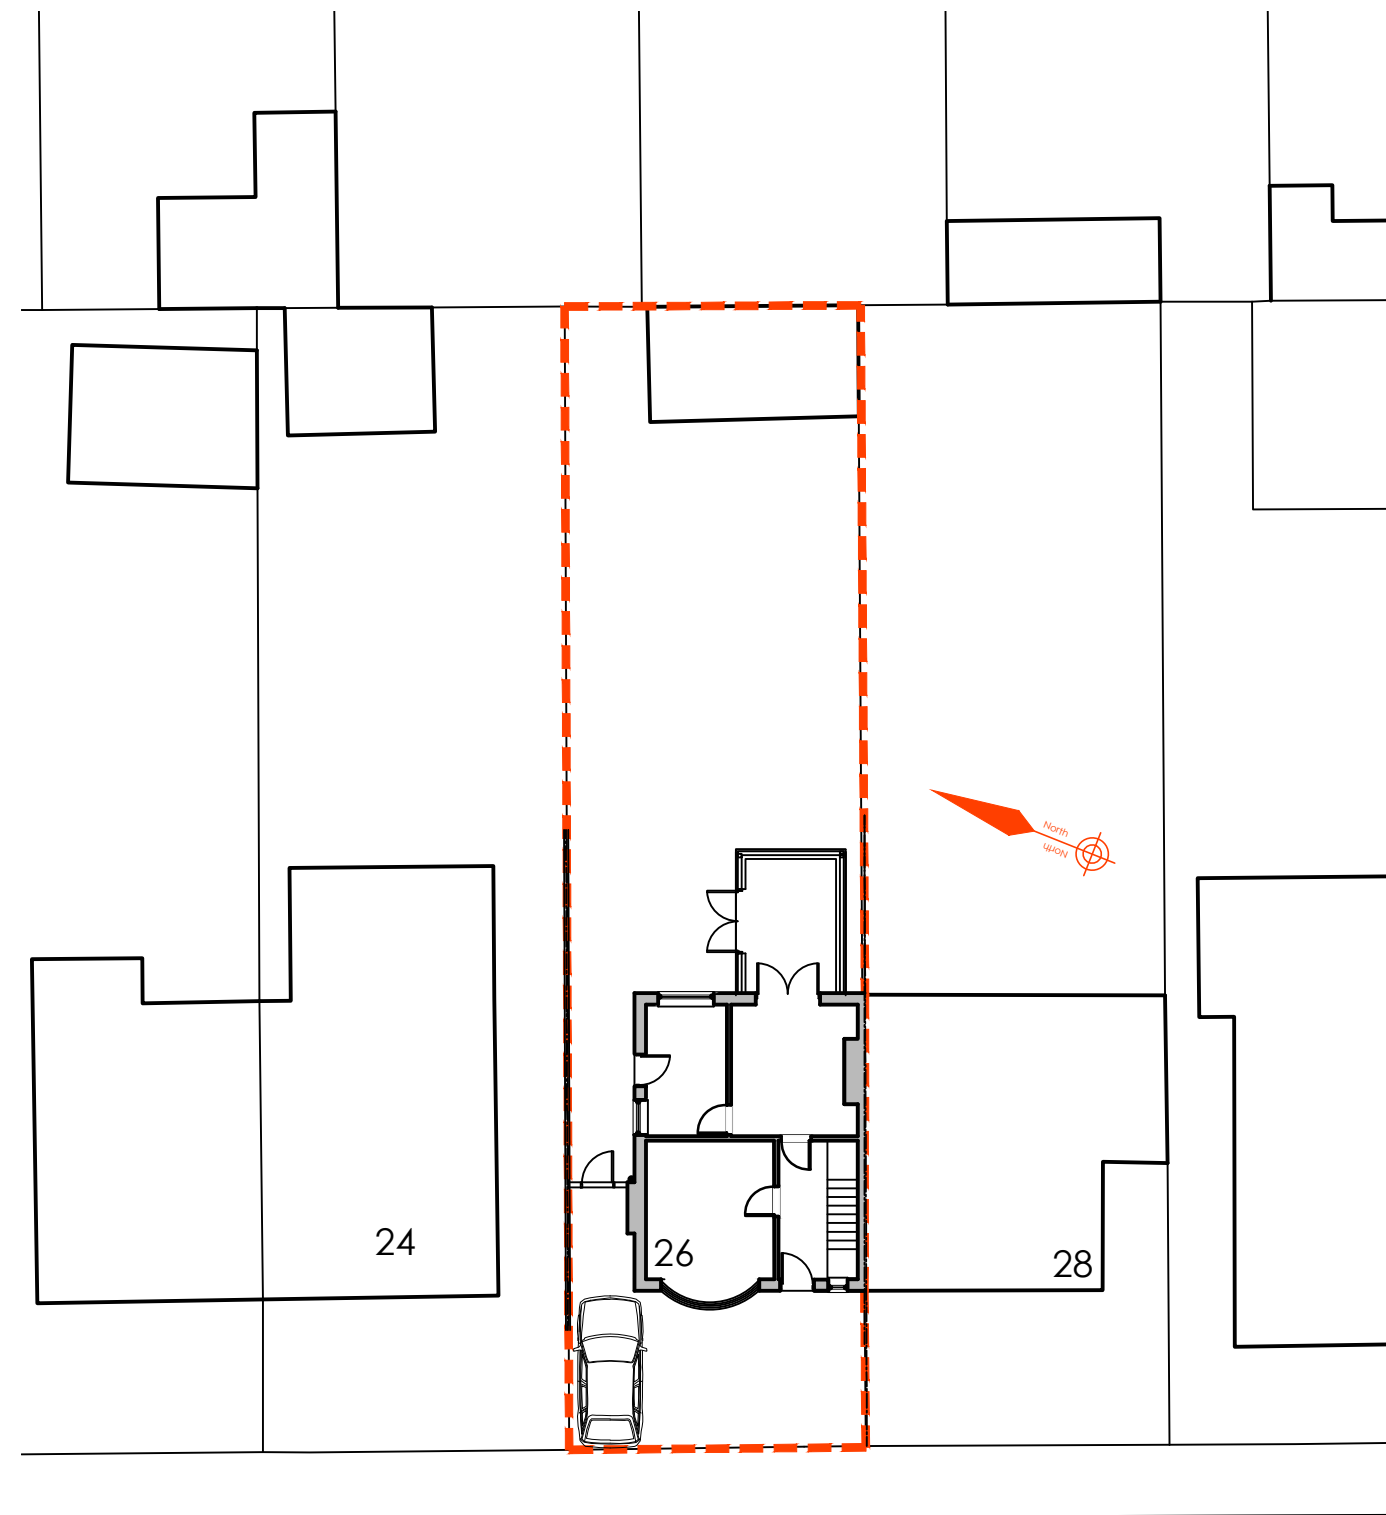

WERN ROAD

SITE / BLOCK PLAN 1:200


Creation Design
Creation Design - Wales
 Tel: 01495 616277 / 07508890294
www.creationdesign-wales.com
 E-mail: info@creationdesign-wales.com

PROPOSED SIDE CANOPY
 26 WERN ROAD
 TAIBACH. PORT TALBOT
 SA13 2BD

SITE & LOCATION PLAN

DATE: December 2019	DRAWN BY: P.P.
SCALE(S): 1:500 / 1:200 @ A3	DRAWING NO: 19-105/P/01
	REV: -