
Reserved Matters Approved

Neath Port Talbot
Castell-Nedd Port Talbot
TOWN AND COUNTRY PLANNING ACT 1990
Reserved Matters Approved
Date 06 Aug 2012
G.White
Head of Planning

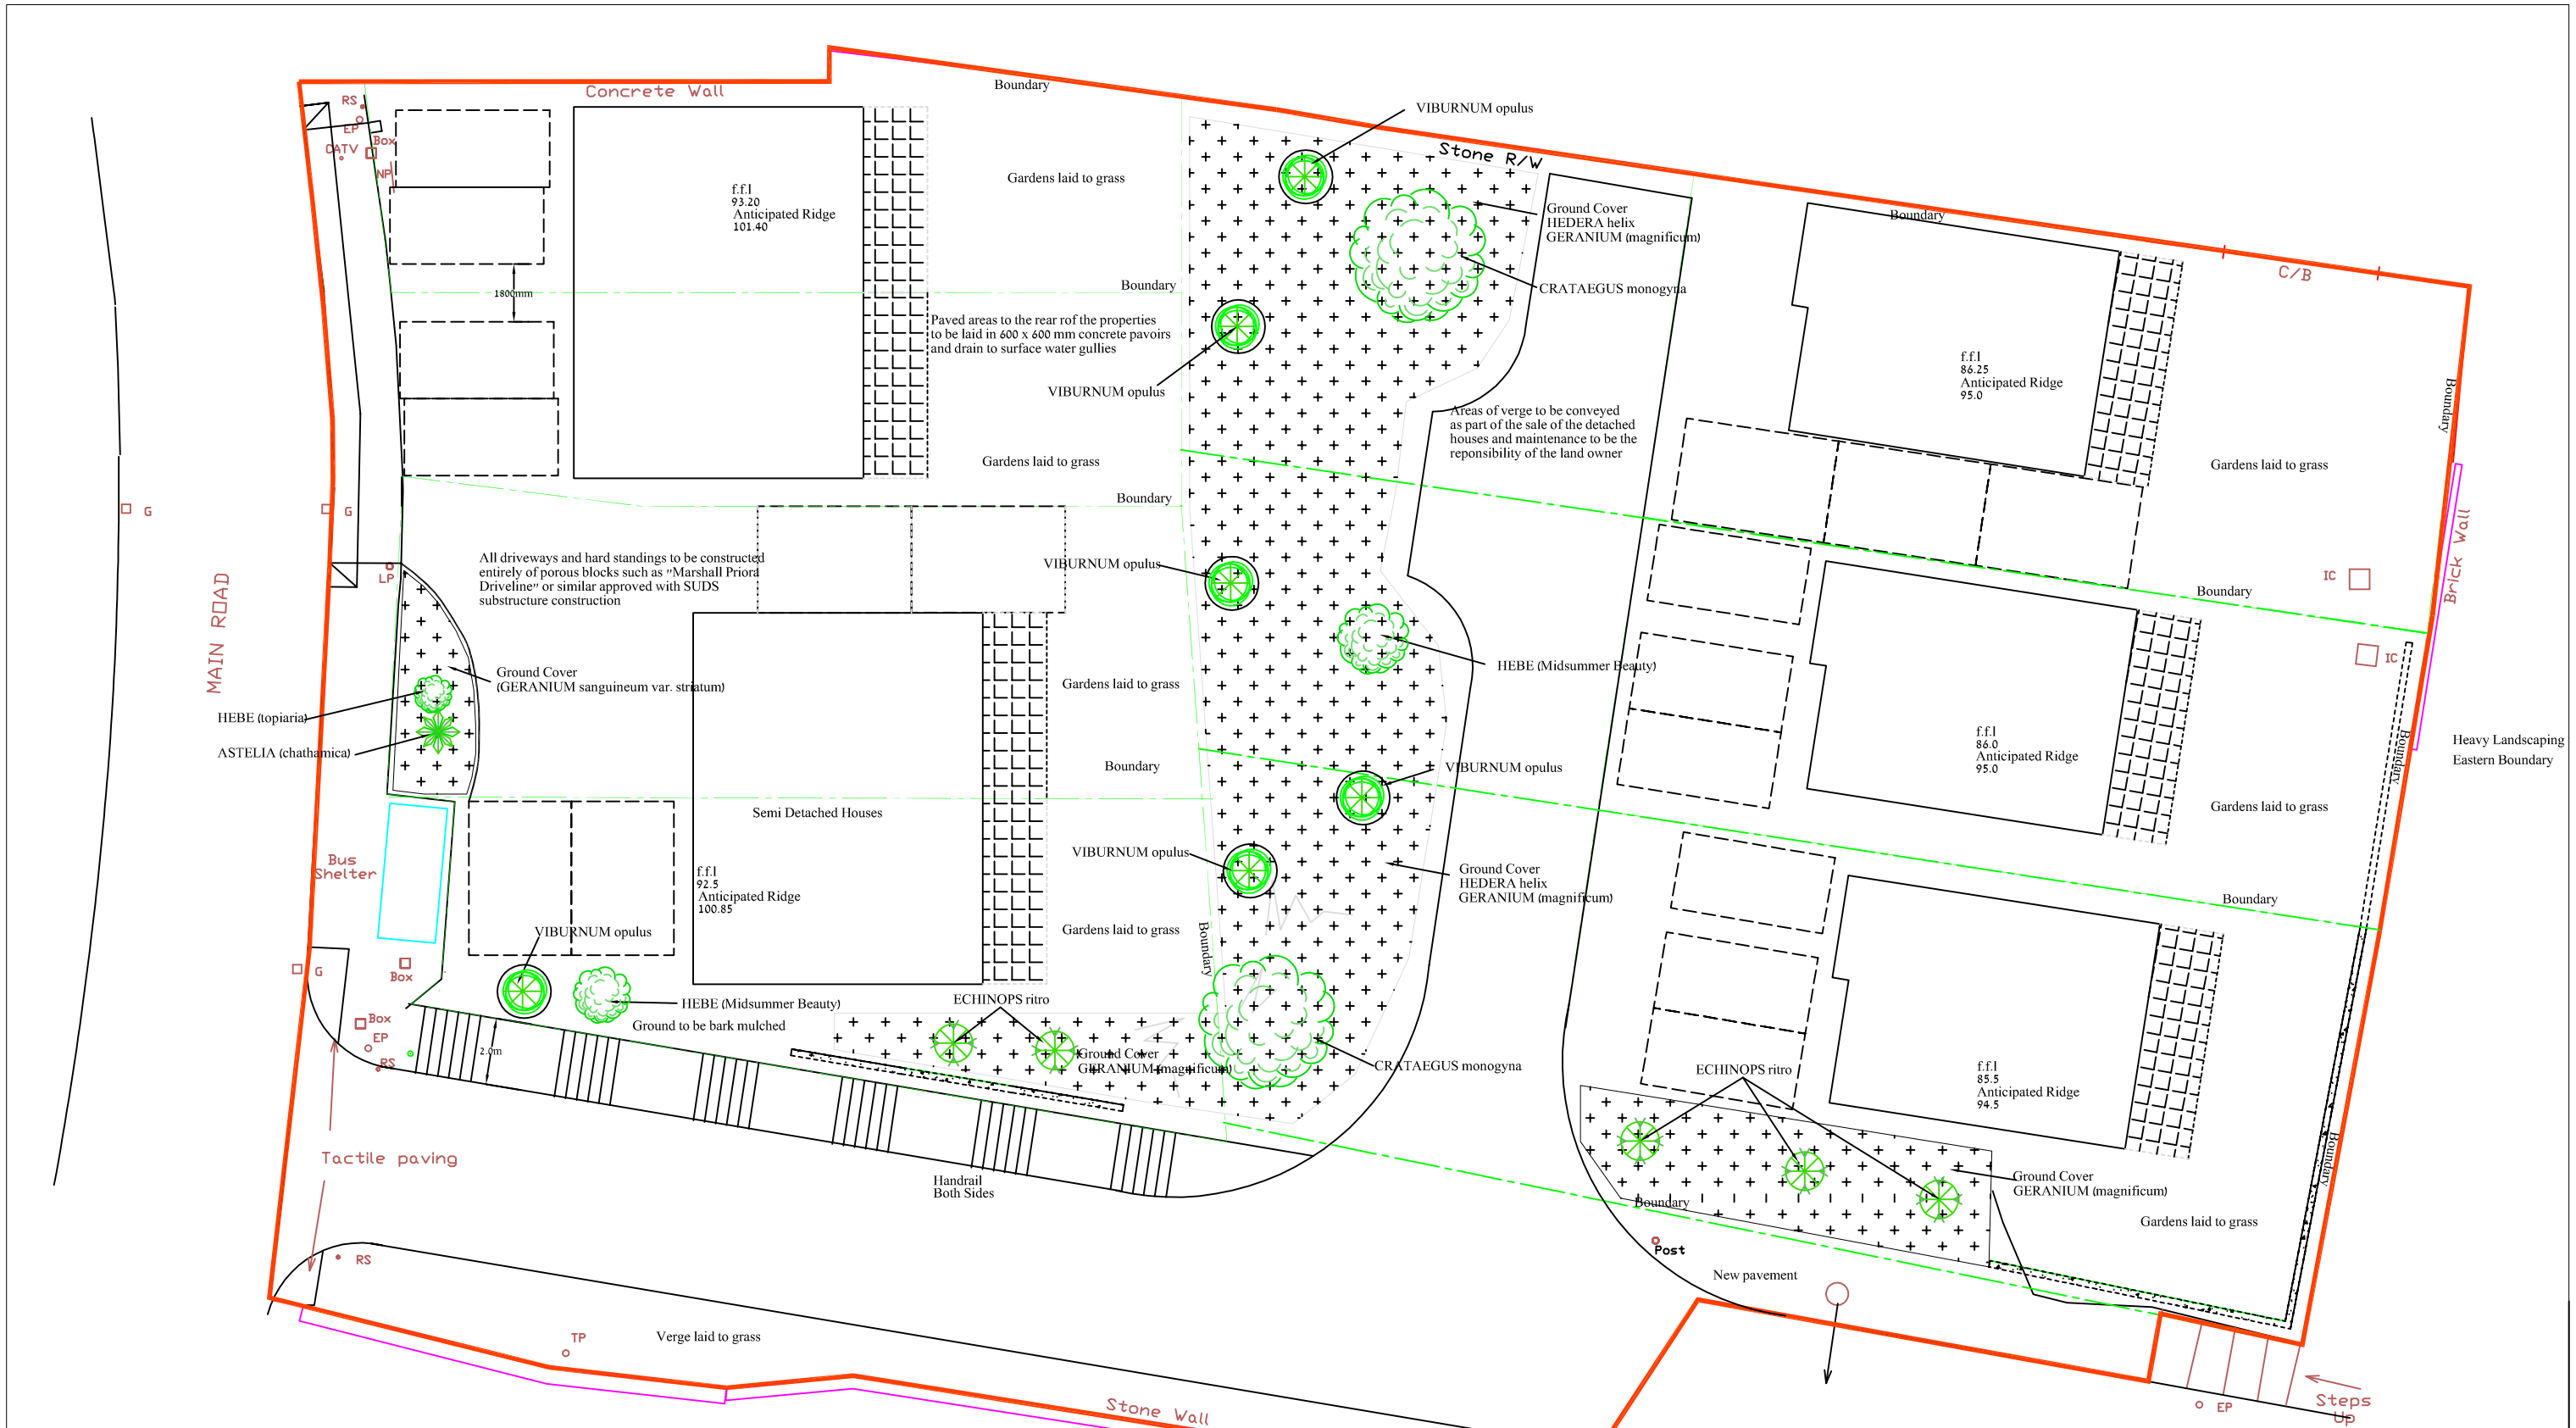

revision	date	description
b	08/06/12	Revision to turning head depth

Job
Cilfrew Hotel
Cilfrew, Neath

Description
Planting Layout
Revision A dated 17th October 2011
Planting changed.

Scale	1:200	Approved	DP	Figured dimensions must be taken, not scaled dimensions. All discrepancies in this drawing must be reported immediately to the Contract Administrator. Contractor must check all dimensions on site.
Date	Jan 09	Job No.	08 - 112	
Drawn By	dp	Dwg. No.	08 - 112/site 03b	

DAVID PAYNTER
Architecture
56 Walter Road Swansea SA1 5PY
tel: 01792 466554 fax: 01792 466553 mob: 0777 585 3754
e-mail info@dparchitecture.co.uk