


Coed Darcy, Llandarcy.



Elevation A-A (Plots 9-15)

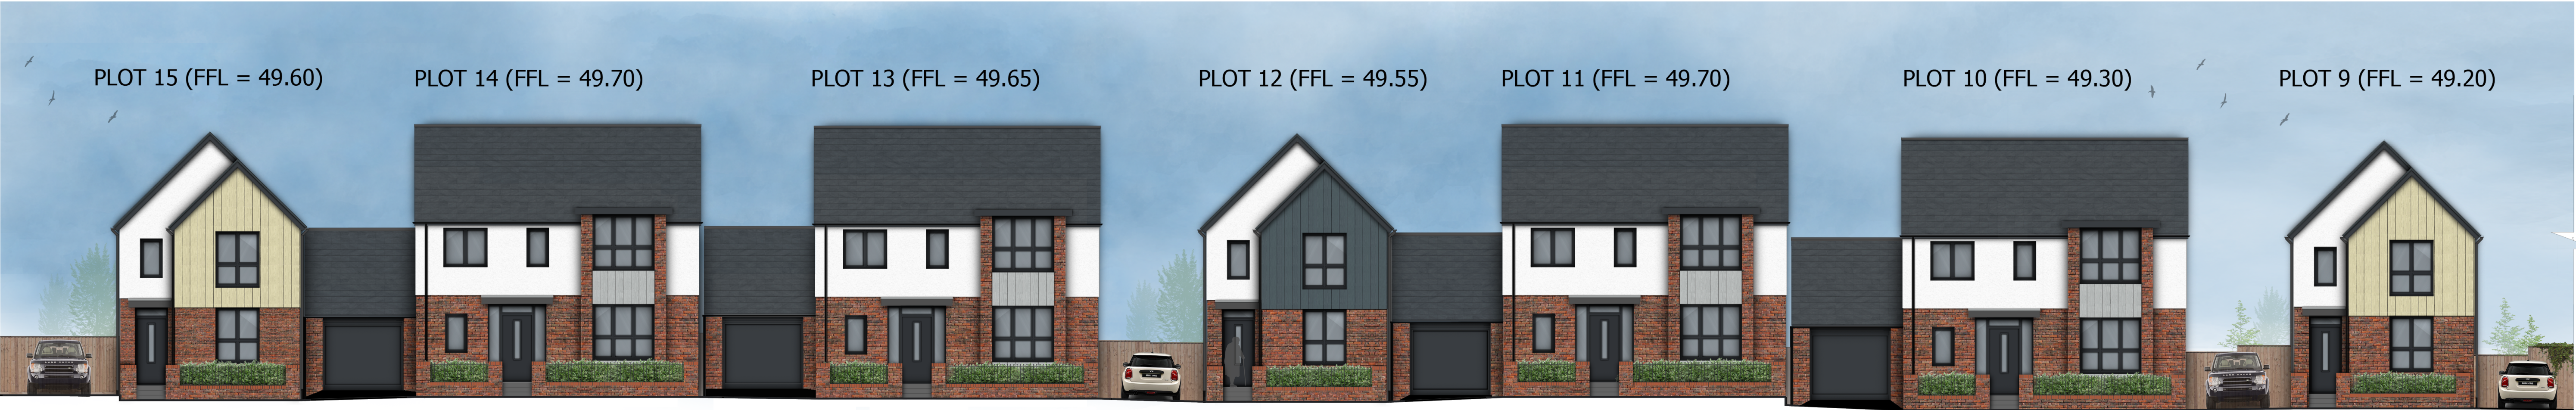

Elevation A-A (Plots 1-9)



Section Locations