





1 **Section C**
1 : 200

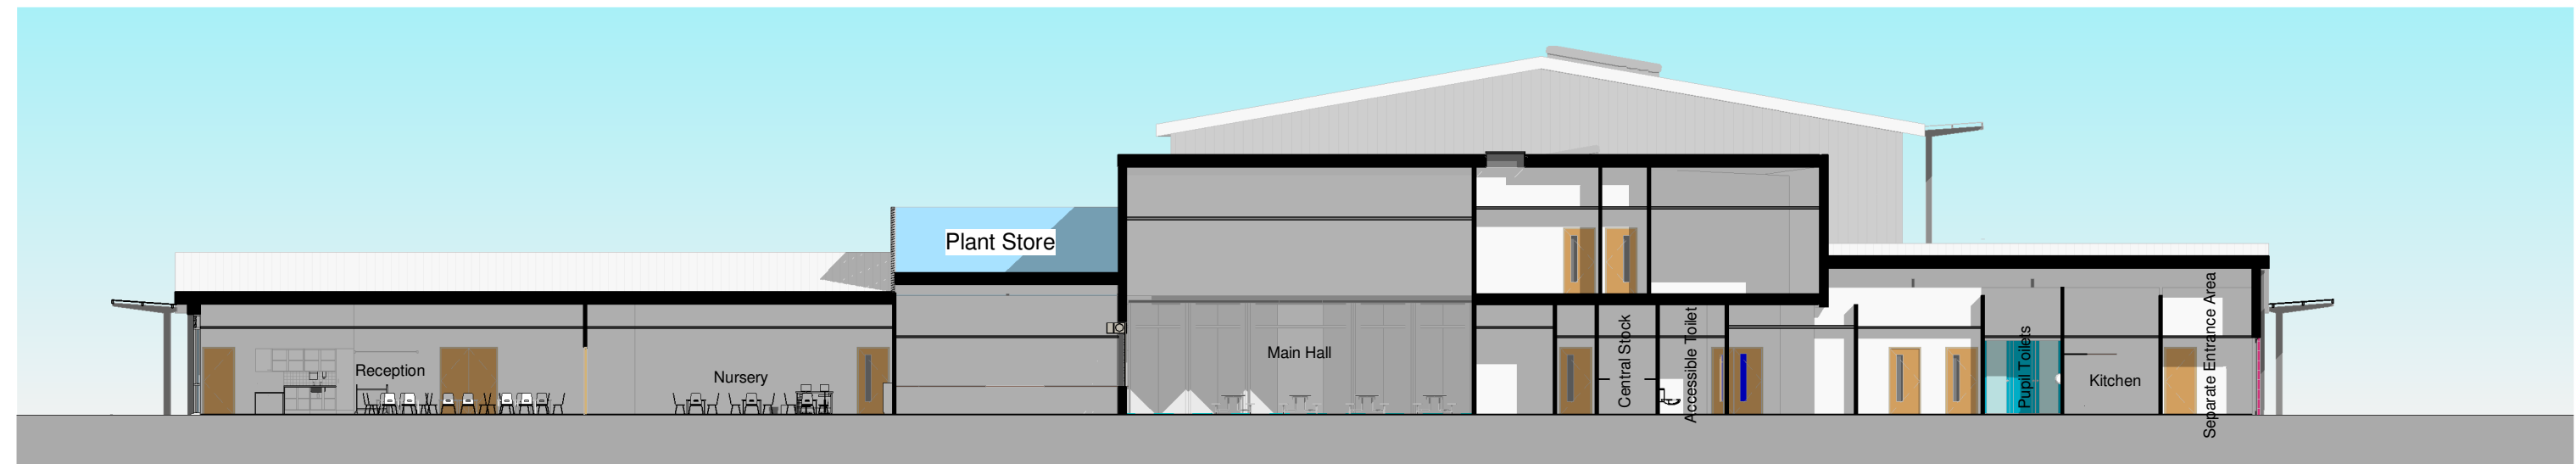


2 **Section A**
1 : 200

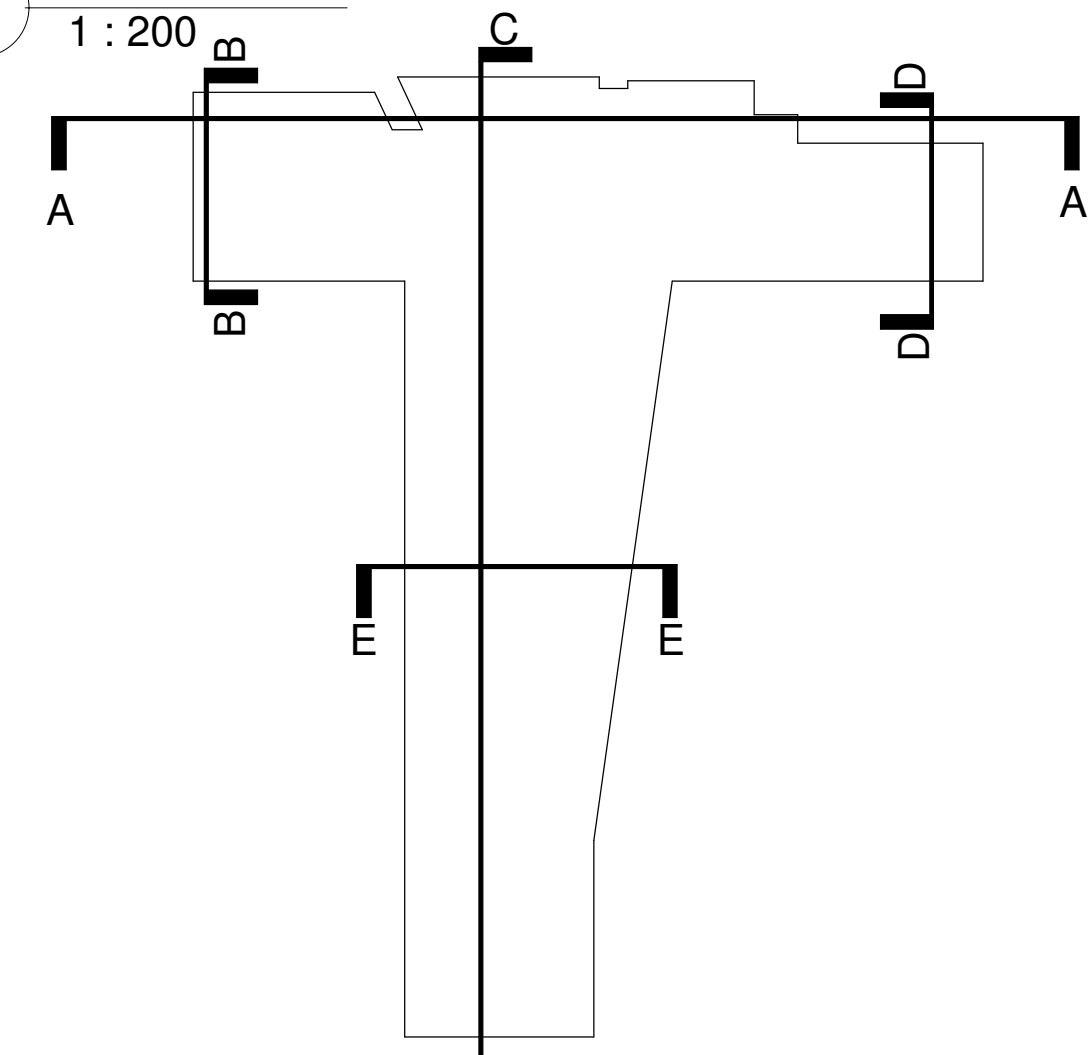


3 **Section E**
1 : 200

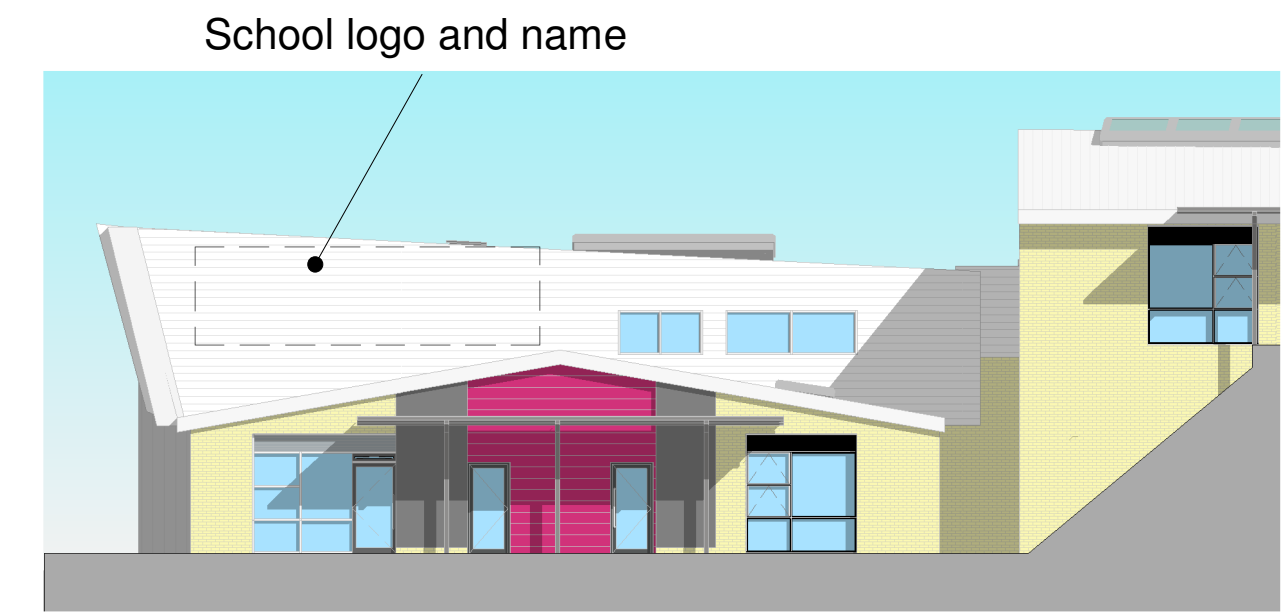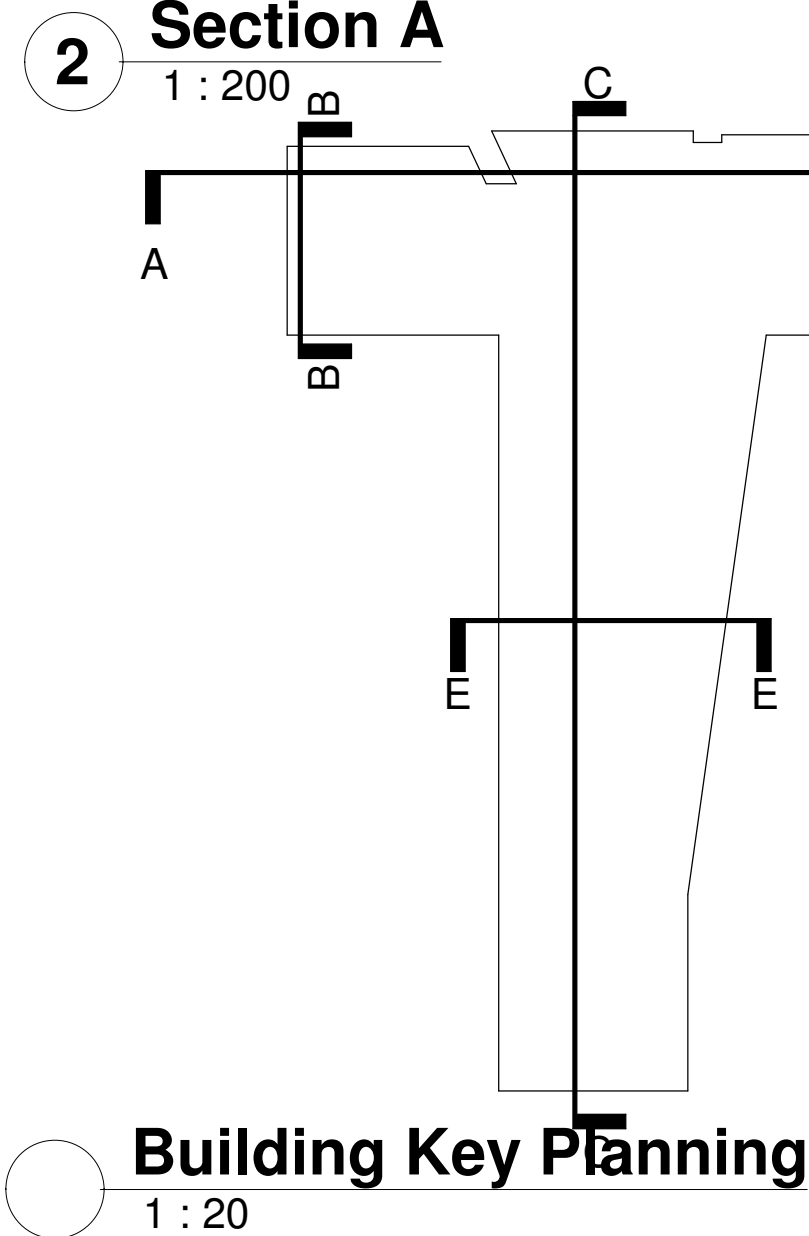

4 **Section B**
1 : 200

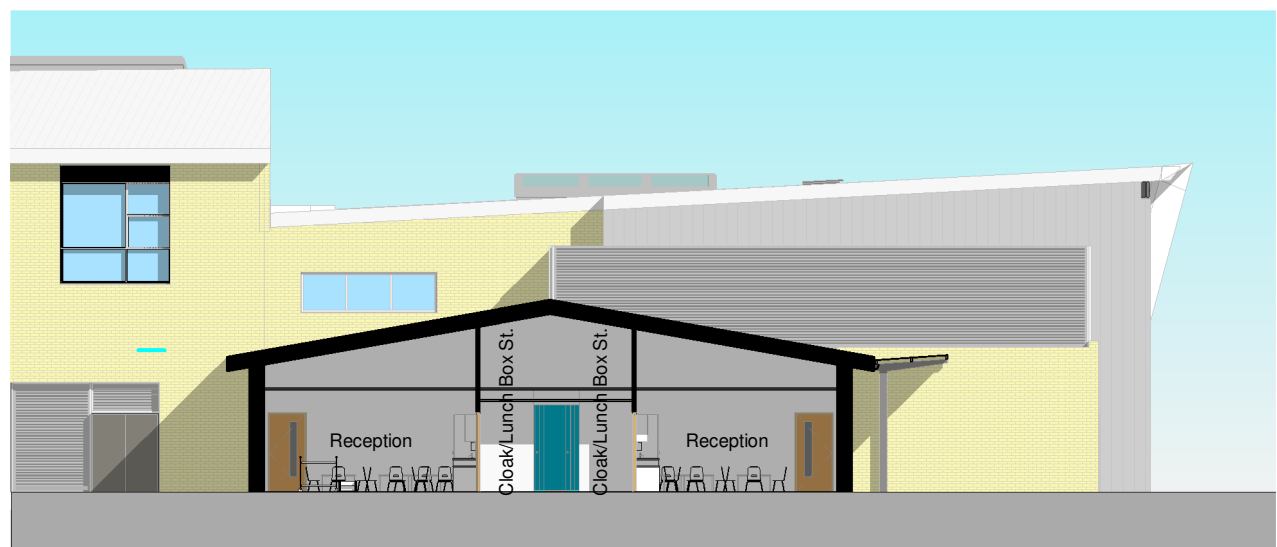

5 **Section D**
1 : 200

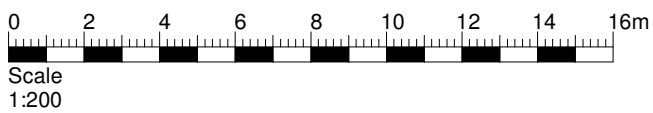

Building Key Planning
1 : 20

This drawing must not be scaled.
Figured dimensions and levels to be used.
Any inaccuracies must be notified to the architect.
Detail drawings and large scale drawings take precedence over smaller drawings.

A2

THIS DRAWINGS IS COPYRIGHT ©

Rev:

P01	Building layout updated in line with client comments of 19.09.2019
P02	General Updates in line with plan changes.
P03	Issued for comment

Rev:

23.09.2019	
10.10.2019	
29.11.2019	

STATUS

S2 - Issued for Information

powelldobson
ARCHITECTS

Cardiff . Swansea . London t +44 (0)33 33 201 001 www.powelldobson.com @PDArchitects

PDA Job No: 19014										
- PDA	- V1	- ZZ	- DR	- A	- 05	1008			P03	
UPRN	ORIGINATOR	VOLUME	LEVEL	DR TYPE	DIS	CLASS	NUMBER		REV	

Contract: Neath Abbey Primary School
Neath Port Talbot County Borough Council

Title: Building Sections

Scale: As indicated
Date: 09/18/19
Drawn: SJ
Checked: RW