

ISOLINES KEY

This drawing has been prepared for the use of AECOM's client. It may not be used, modified, reproduced or relied upon by third parties, except as agreed by AECOM or as required by law. AECOM accepts no responsibility, and denies any liability whatsoever, to any party that uses or relies on this drawing without AECOM's express written consent. Do not scale this document. All measurements must be obtained from the stated dimensions.

PROJECT

ABBNEY PRIMARY
SCHOOL

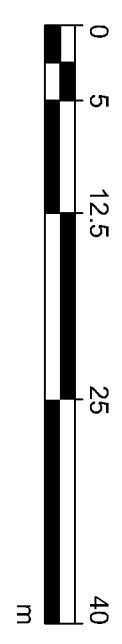
CLIENT

BAM Construction LTD

Fore 2,
2 Huskisson Way,
Shirley,
Salford B90 4EN
www.bam.co.uk
CONSULTANT

AECOM
1 Callaghan Square
Cardiff CF10 5BT
+44 (0) 29 2005 1500 tel
www.aecom.com

- ## NOTES
1. DO NOT SCALE OFF THIS DRAWING.
 2. THIS DRAWING IS TO BE READ IN CONJUNCTION WITH ALL OTHER RELEVANT DRAWINGS, ENGINEERING AND ARCHITECTURAL SPECIFICATIONS.
 3. THIS DRAWING SHALL NOT BE USED FOR CONSTRUCTION.
 4. THIS DRAWING IS INDICATIVE ONLY. THE CONTRACTOR SHALL DESIGN AND PRODUCE THEIR OWN DRAWINGS FOR COMMENT BY ALL RELEVANT PARTIES.

[illegible]

100

Suitability Code

S2 - FOR INFORMATION

60583631

External Lighting

Sheet Number

ABBY-ACM-XX-XX-DR-E-9001 ☐

Scale : 1:500 @ A1 Rev : P02