


Surrey Yellow Multi
(24 courses)
Surrey Multi-Red
(6 courses)

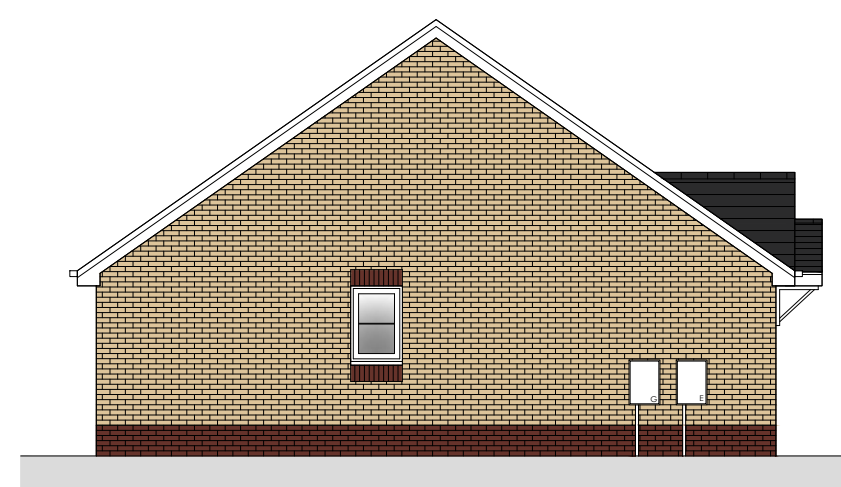


North Elevation



East Elevation



South Elevation

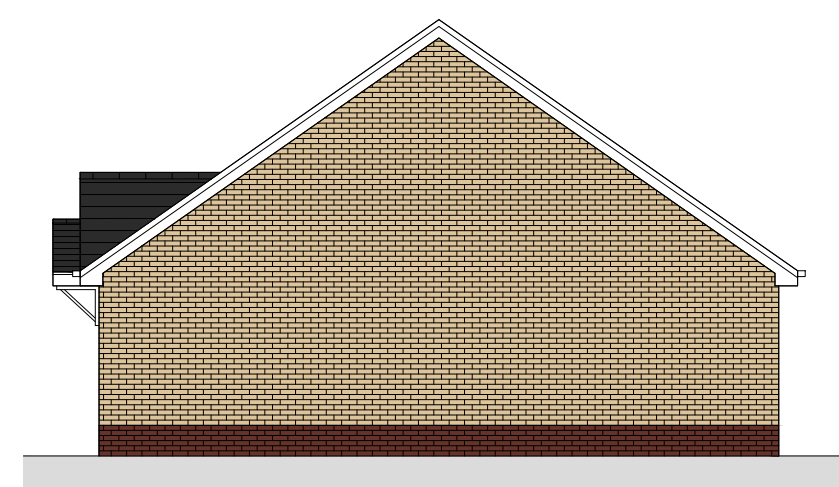


West Elevation

EXTERNAL FINISHES

ROOF - MARLEY MODERN ANTHRACITE INTERLOCKING TILE
BRICKWORK - IBSTOCK YELLOW MULTI
FASCIAE - IBSTOCK SURREY MULTI-RED
SOFFITS - WHITE UPVC
RAINWATER GOODS - WHITE UPVC

PROPOSED ELEVATIONS

SCALE | 1:100

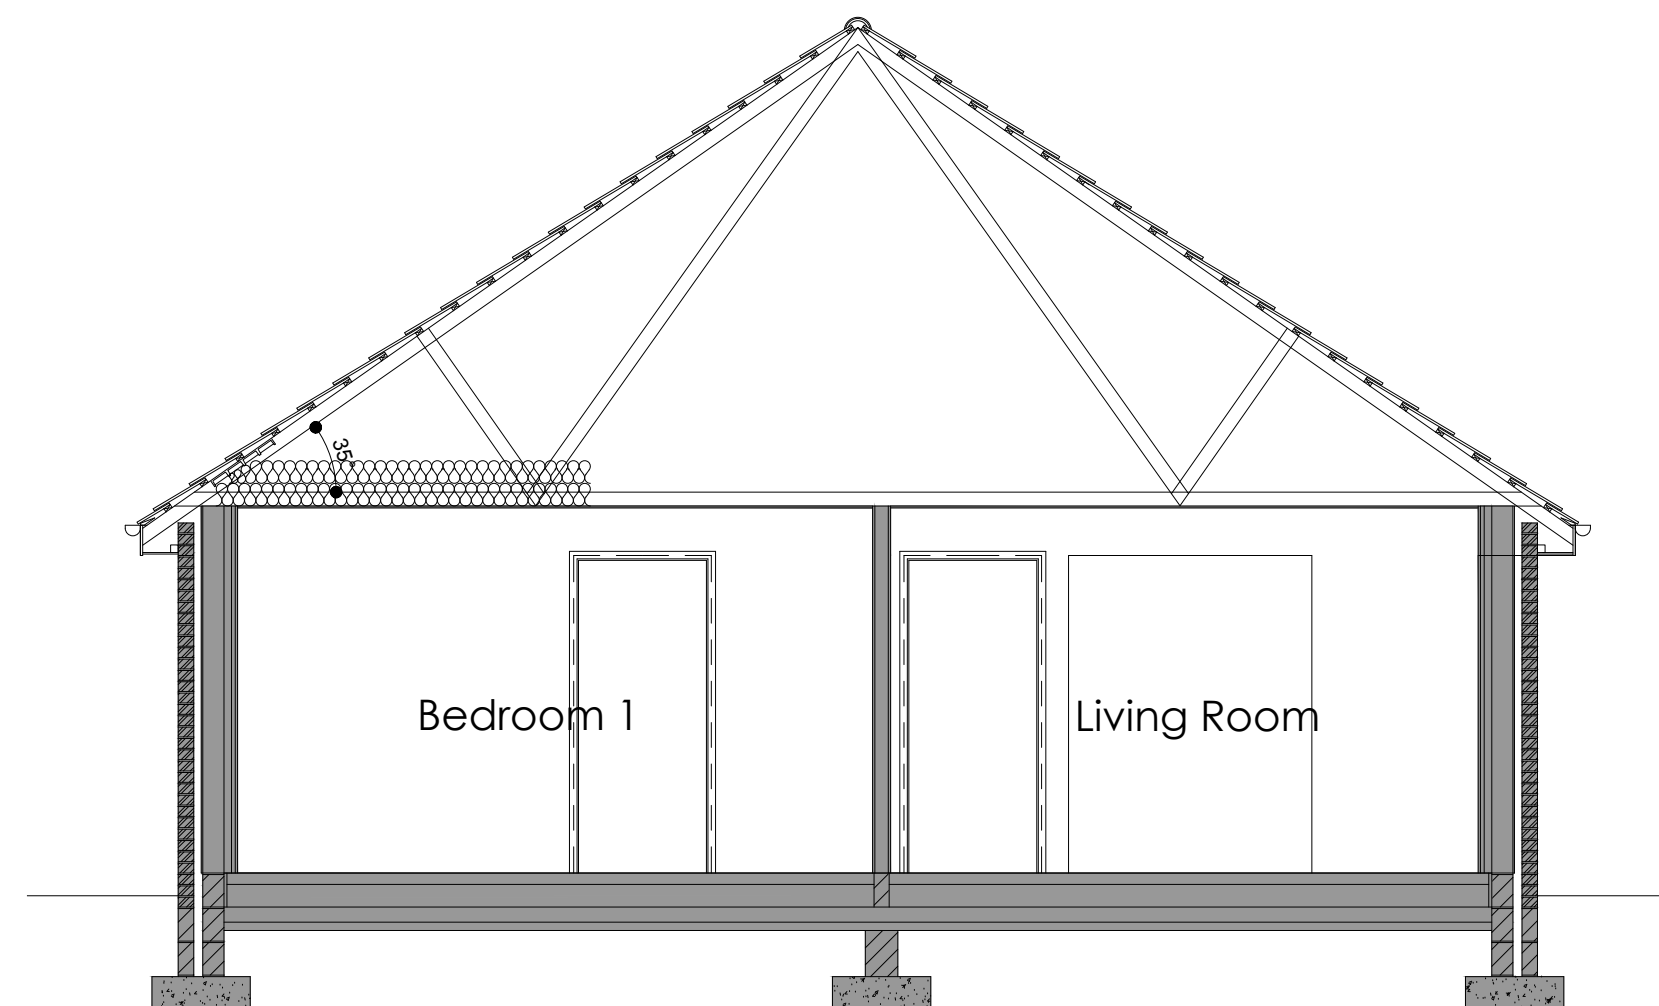

Section a - a


SCALE | 1:50

7450
3849 3601




Ground Floor Plan

SCALE | 1:50

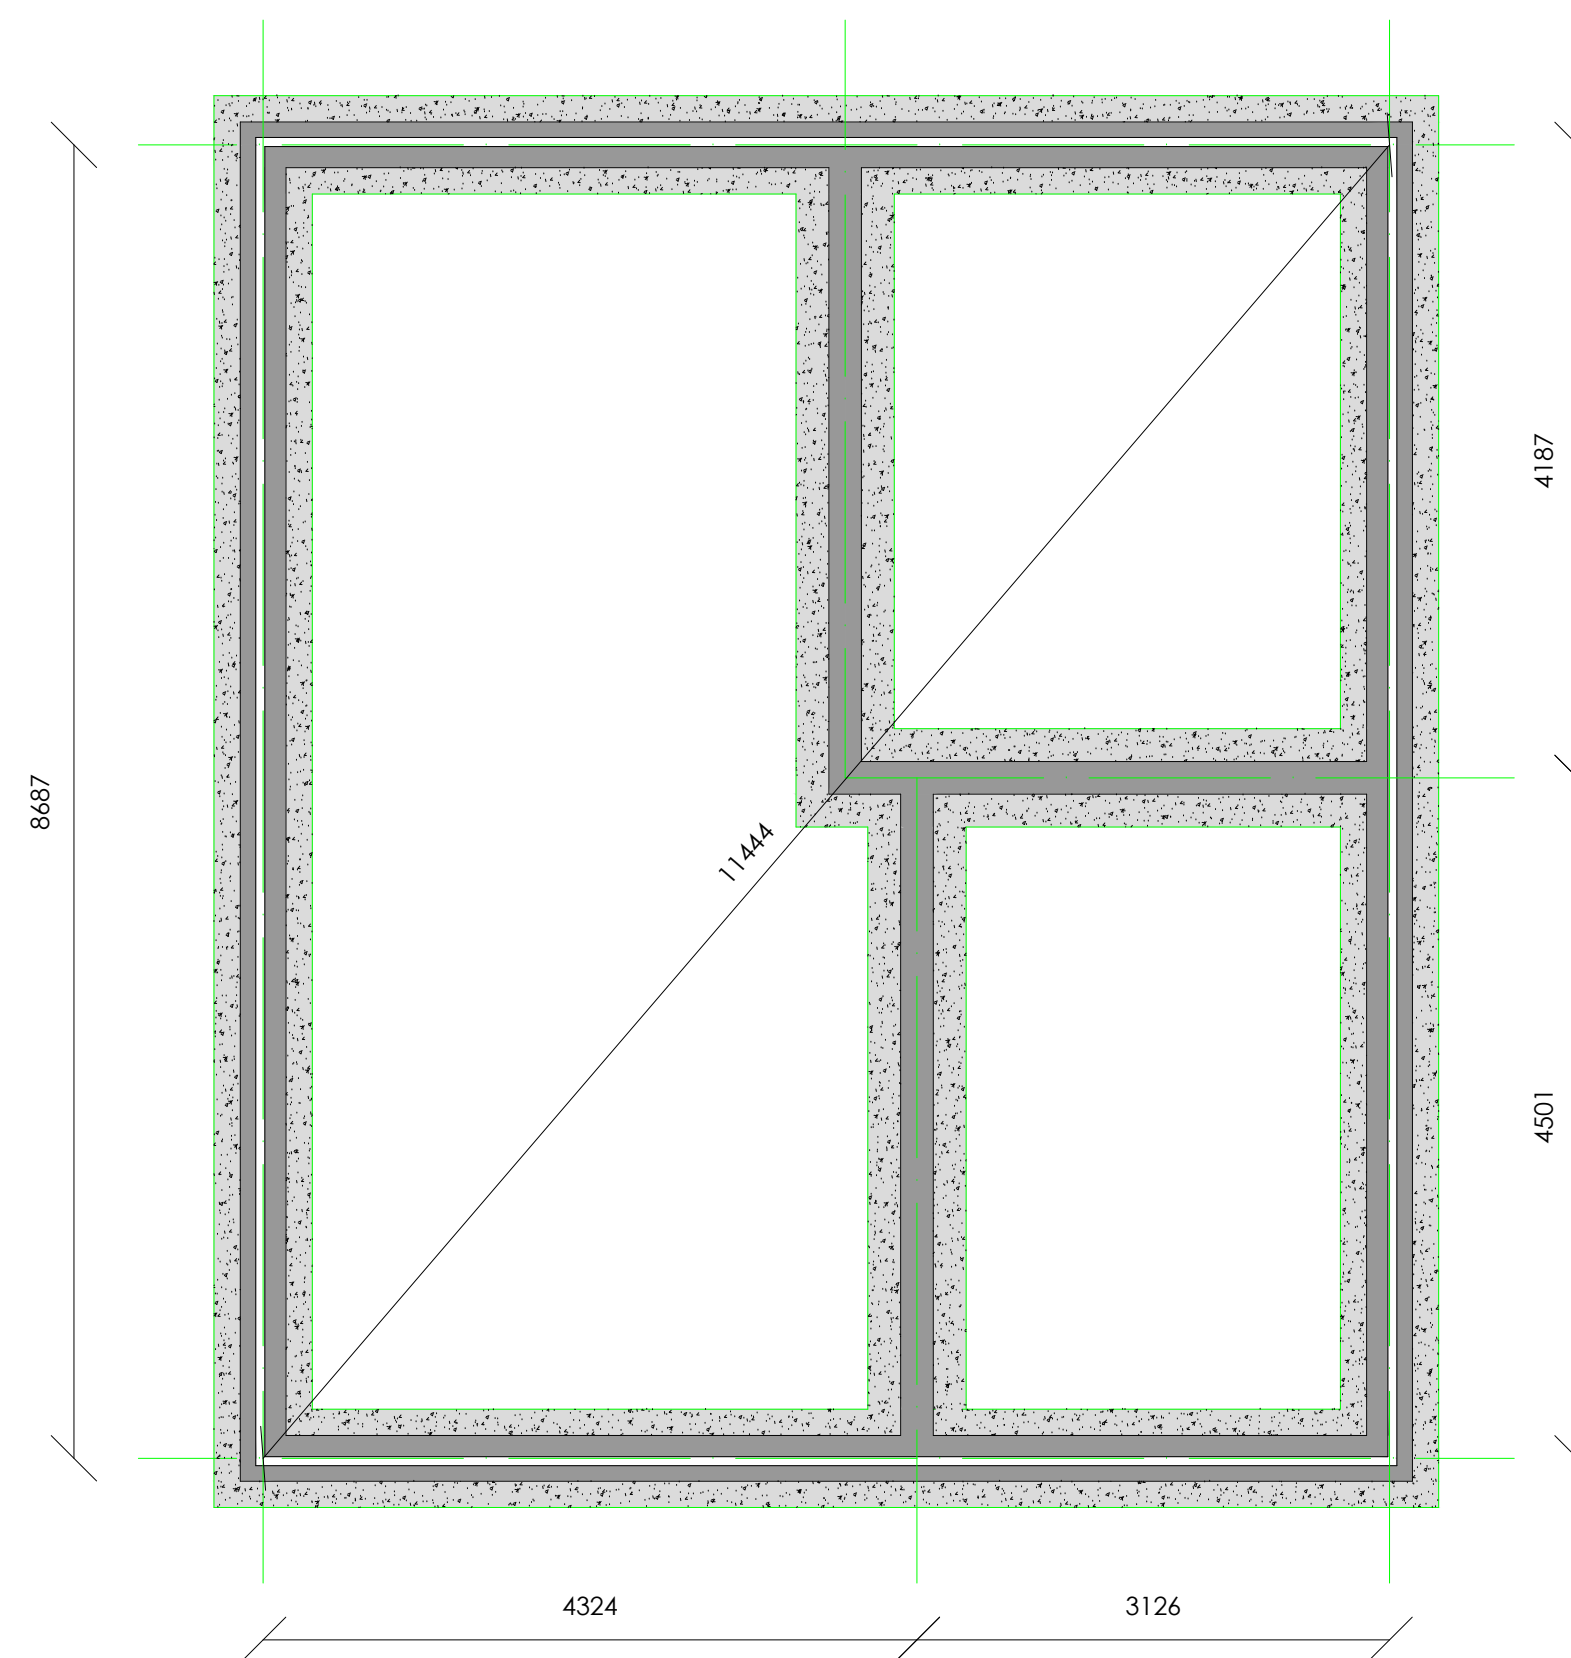

Foundation Plan

SCALE | 1:50

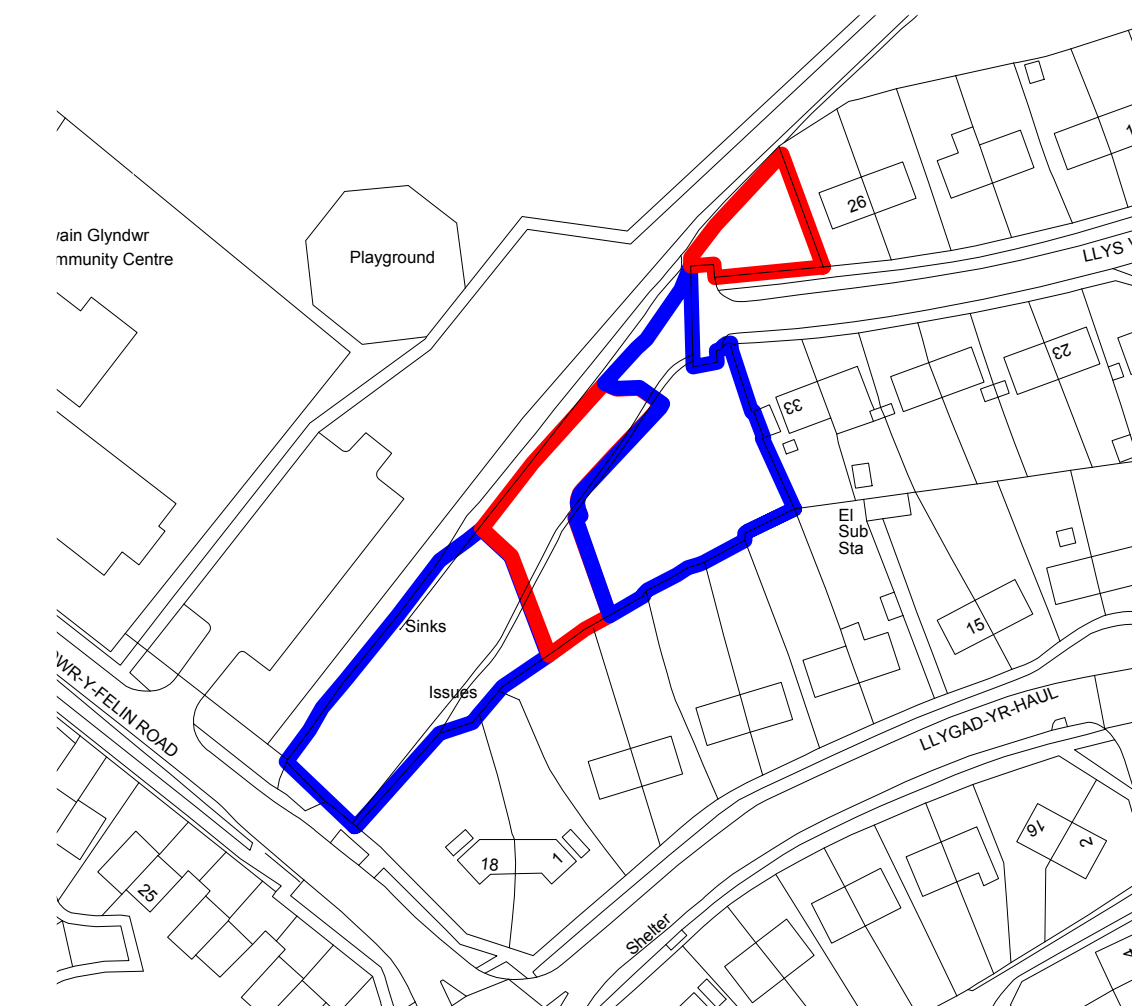

LOCATION PLAN
SCALE | 1:1250



BLOCK PLAN
SCALE | 1:500

OWNERSHIP AREA - 2174m²
APPLICATION AREA - 751m²
TOTAL AREA - 2925m²