


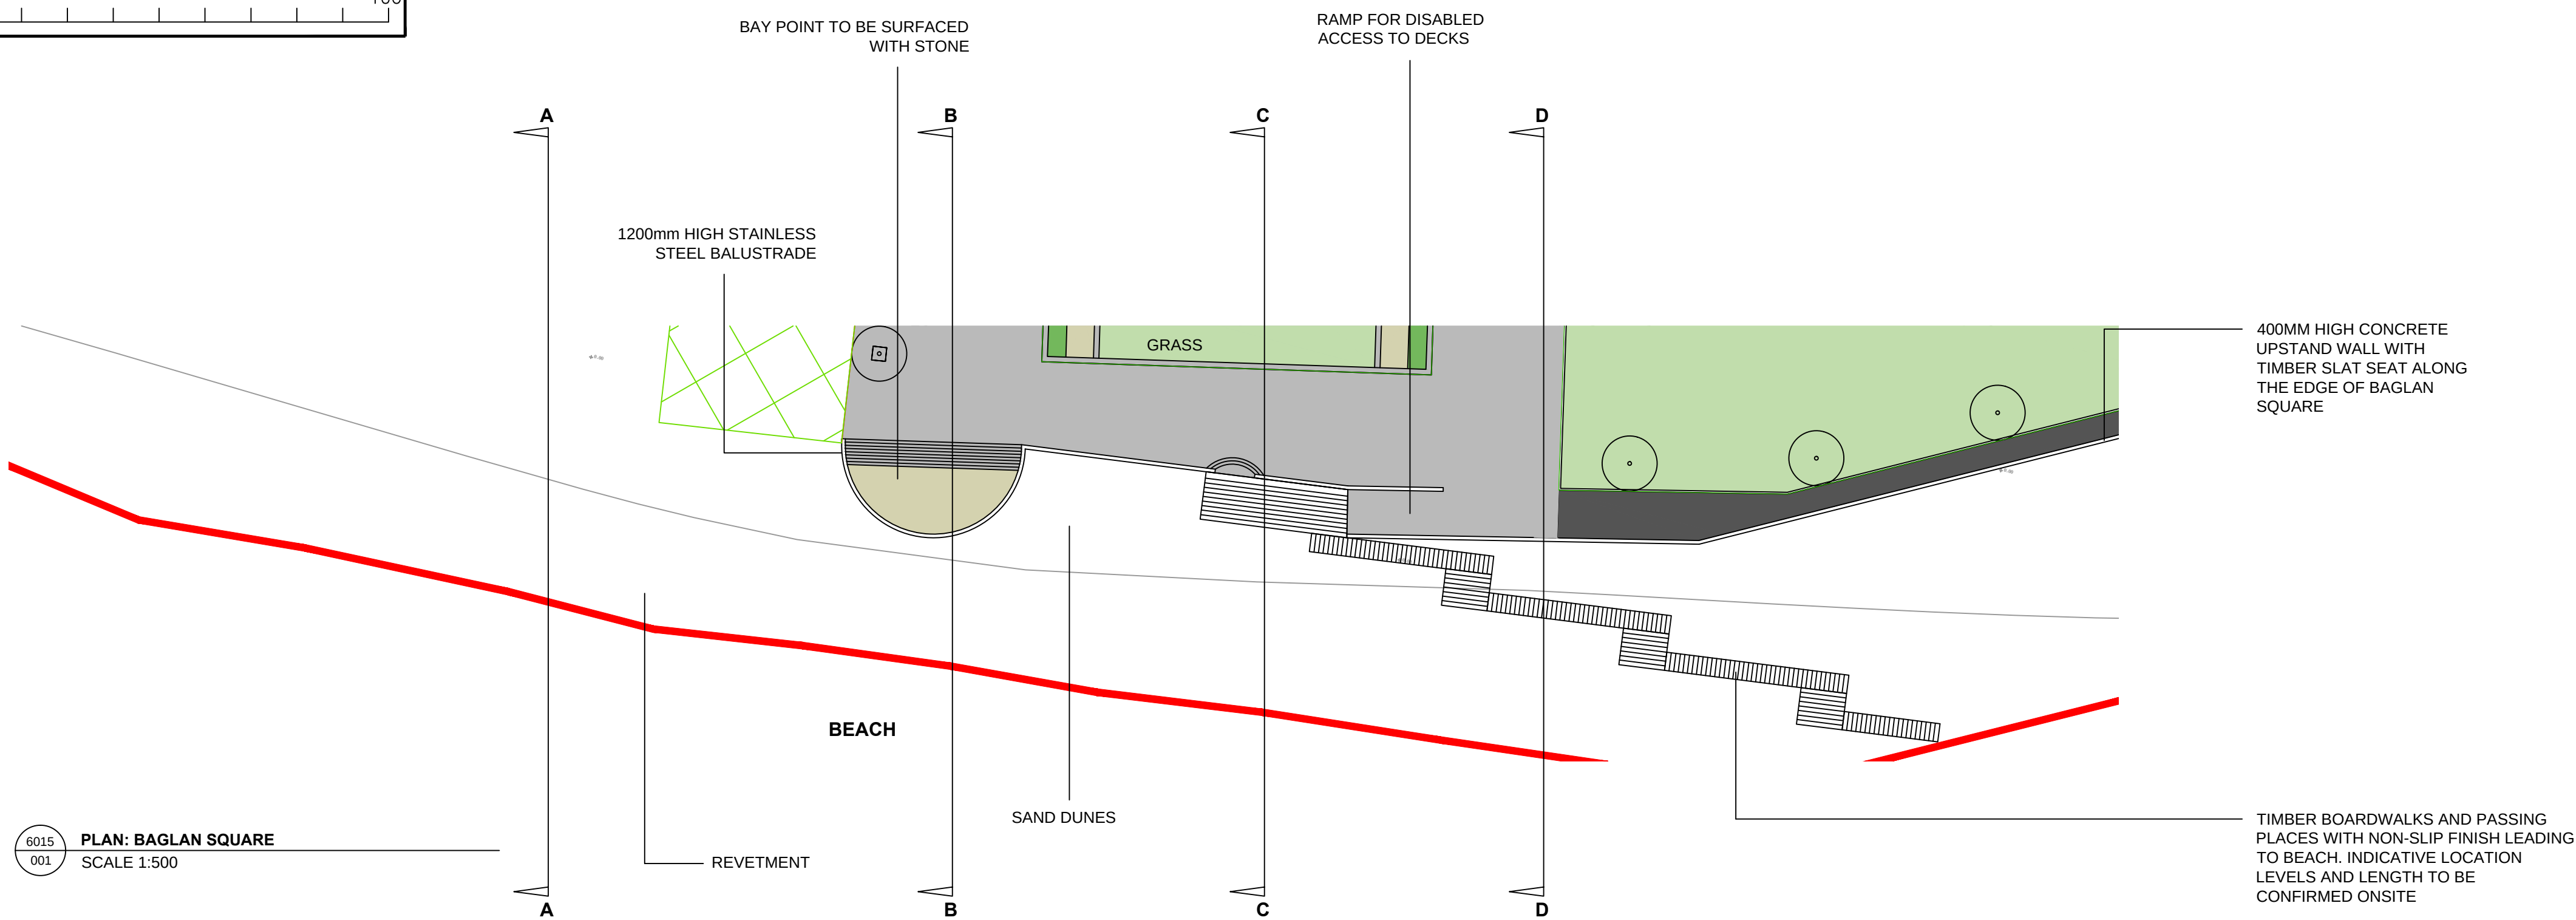


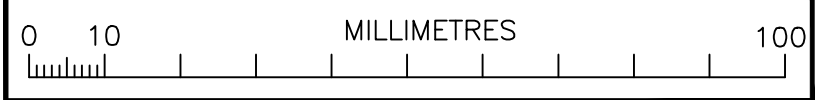


6015
001
PLAN: BAGLAN SQUARE
SCALE 1:500

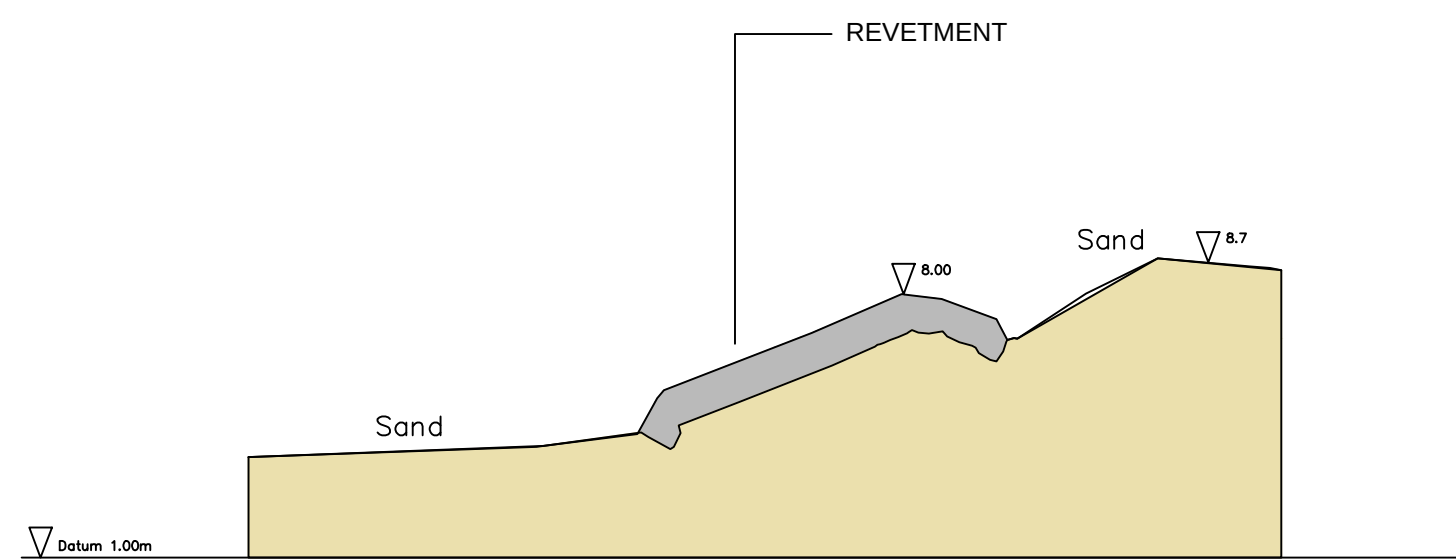


6015
002
SECTION AA: BAGLAN SQUARE
SCALE 1:50

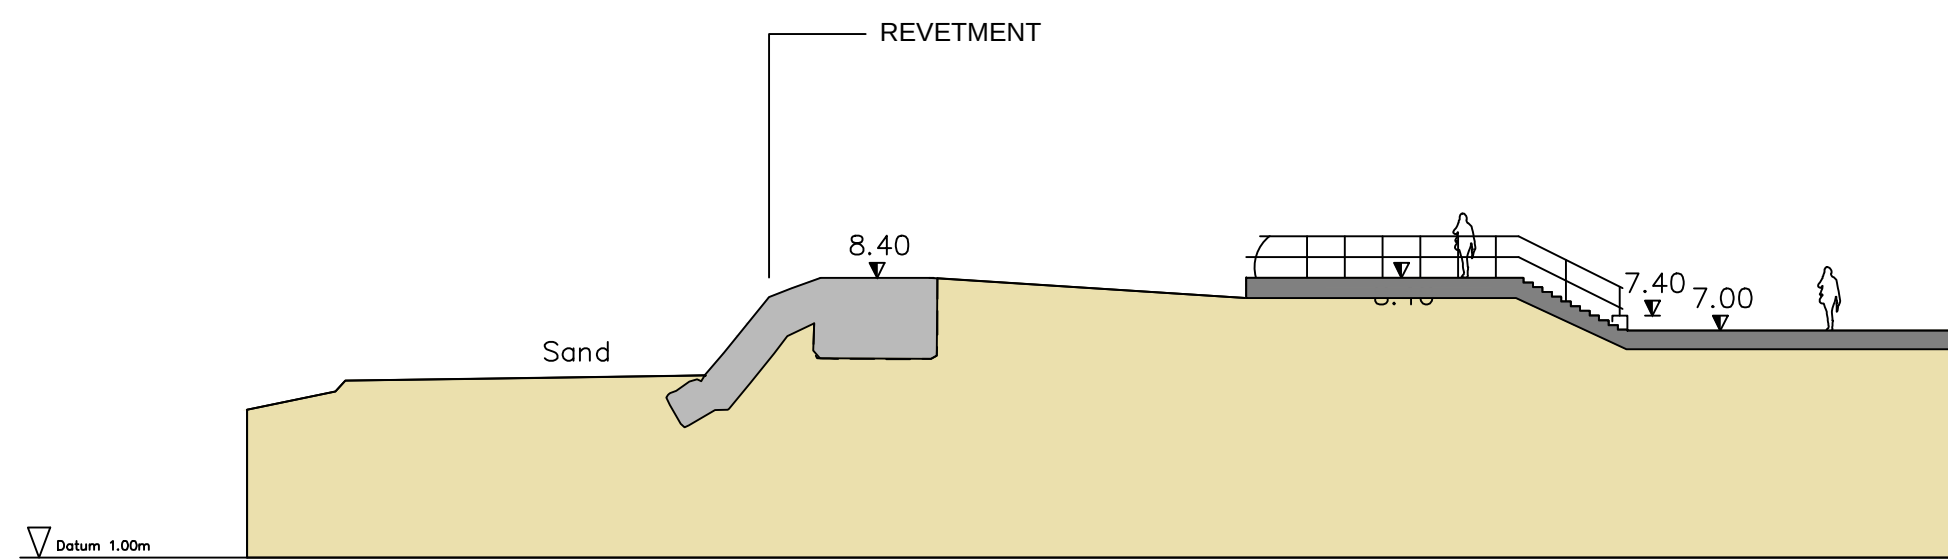

6015
003
SECTION BB: BAGLAN SQUARE
SCALE 1:50

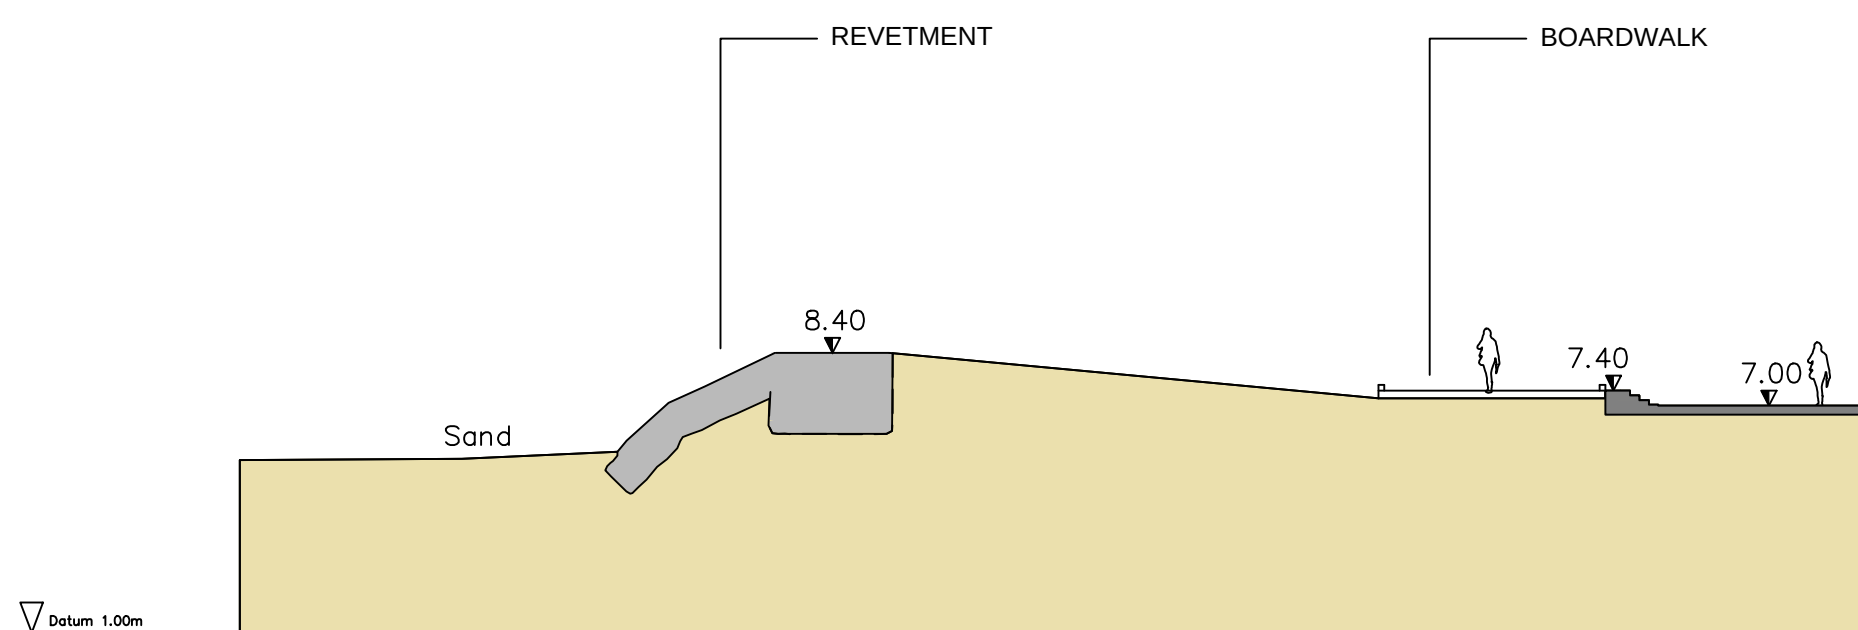

6015
004
SECTION CC: BAGLAN SQUARE
SCALE 1:50

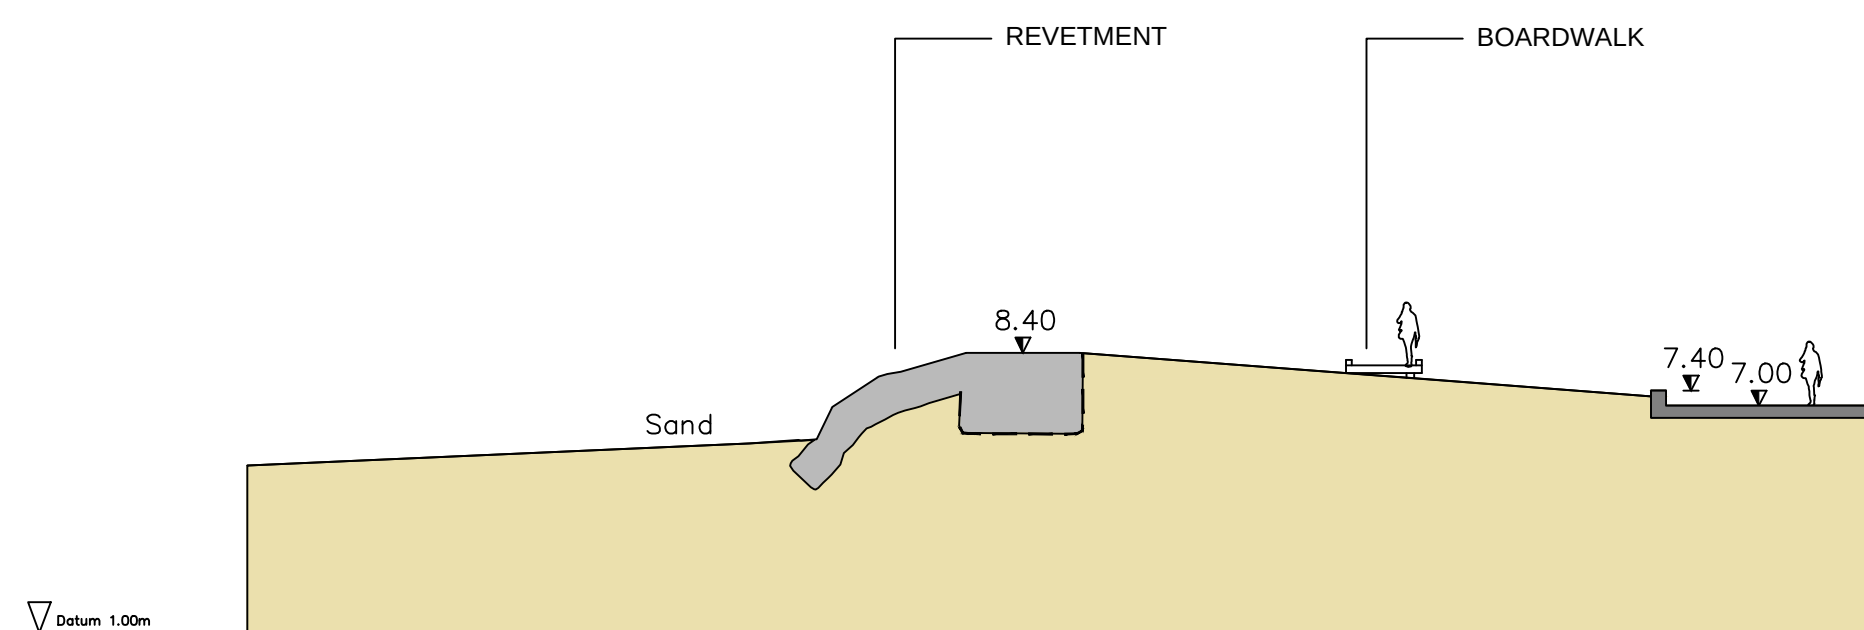

6015
005
SECTION DD: BAGLAN SQUARE
SCALE 1:50

1. SUFARCING:



RECONSTITUTED STONE PAVING, SUCH AS STONEMASTER BY CHARCON (OR EQUIVALENT.)

2. BALUSTRADE AND HANDRAILS:




MARINE GRADE STAINLESS STEEL 1200mm HIGH BALUSTRADE AND 950mm (ABOVE PITCH) HIGH HANDRAILS TO STEPS.

3. BOARDWALK:




TIMBER BOARDWALKS WITH RAMPS AND NON-SLIP FINISHES PROVIDING ACCESS TO BEACH.

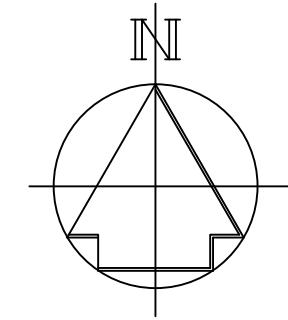

ATKINS

KEY PLAN

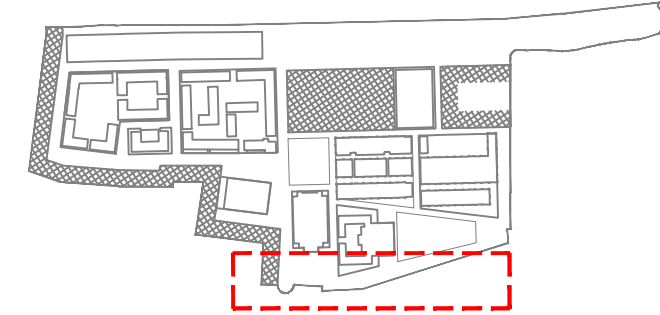

NOT TO SCALE

REV	DESCRIPTION	BY	DATE	CHK'D	AUTH
-----	-------------	----	------	-------	------

FOR PLANNING	MH	14/09/12
PURPOSE OF ISSUE	AUTH	DATE

ATKINS
Atkins Limited
The Axis
10 Holliday Street
Birmingham
West Midlands
B1 1TF
Telephone +44(0)121 483 5000
Fax +44(0)121 483 5252

CLIENT:
ST.MODWEN

PROJECT:
BAY SCIENCE AND INNOVATION CAMPUS

TITLE:
LANDSCAPE & PUBLIC REALM
BAGLAN SQUARE

SCALE:	ORIGINAL SIZE	DESIGNED:	DRAWN:	CHECKED:	AUTHORISED:
VARIES	A1	DR	DMC	PV	MH
OFFICE:	BHAM	DATE:	DATE:	DATE:	DATE:
		14/09/12	14/09/12	14/09/12	14/09/12

PROJECT NO:	AREA:	DIVISION:	DRG NO:	REV:
5104896	- SBC	- DWG	- DE	- 6016 / -

NOT TO SCALE