


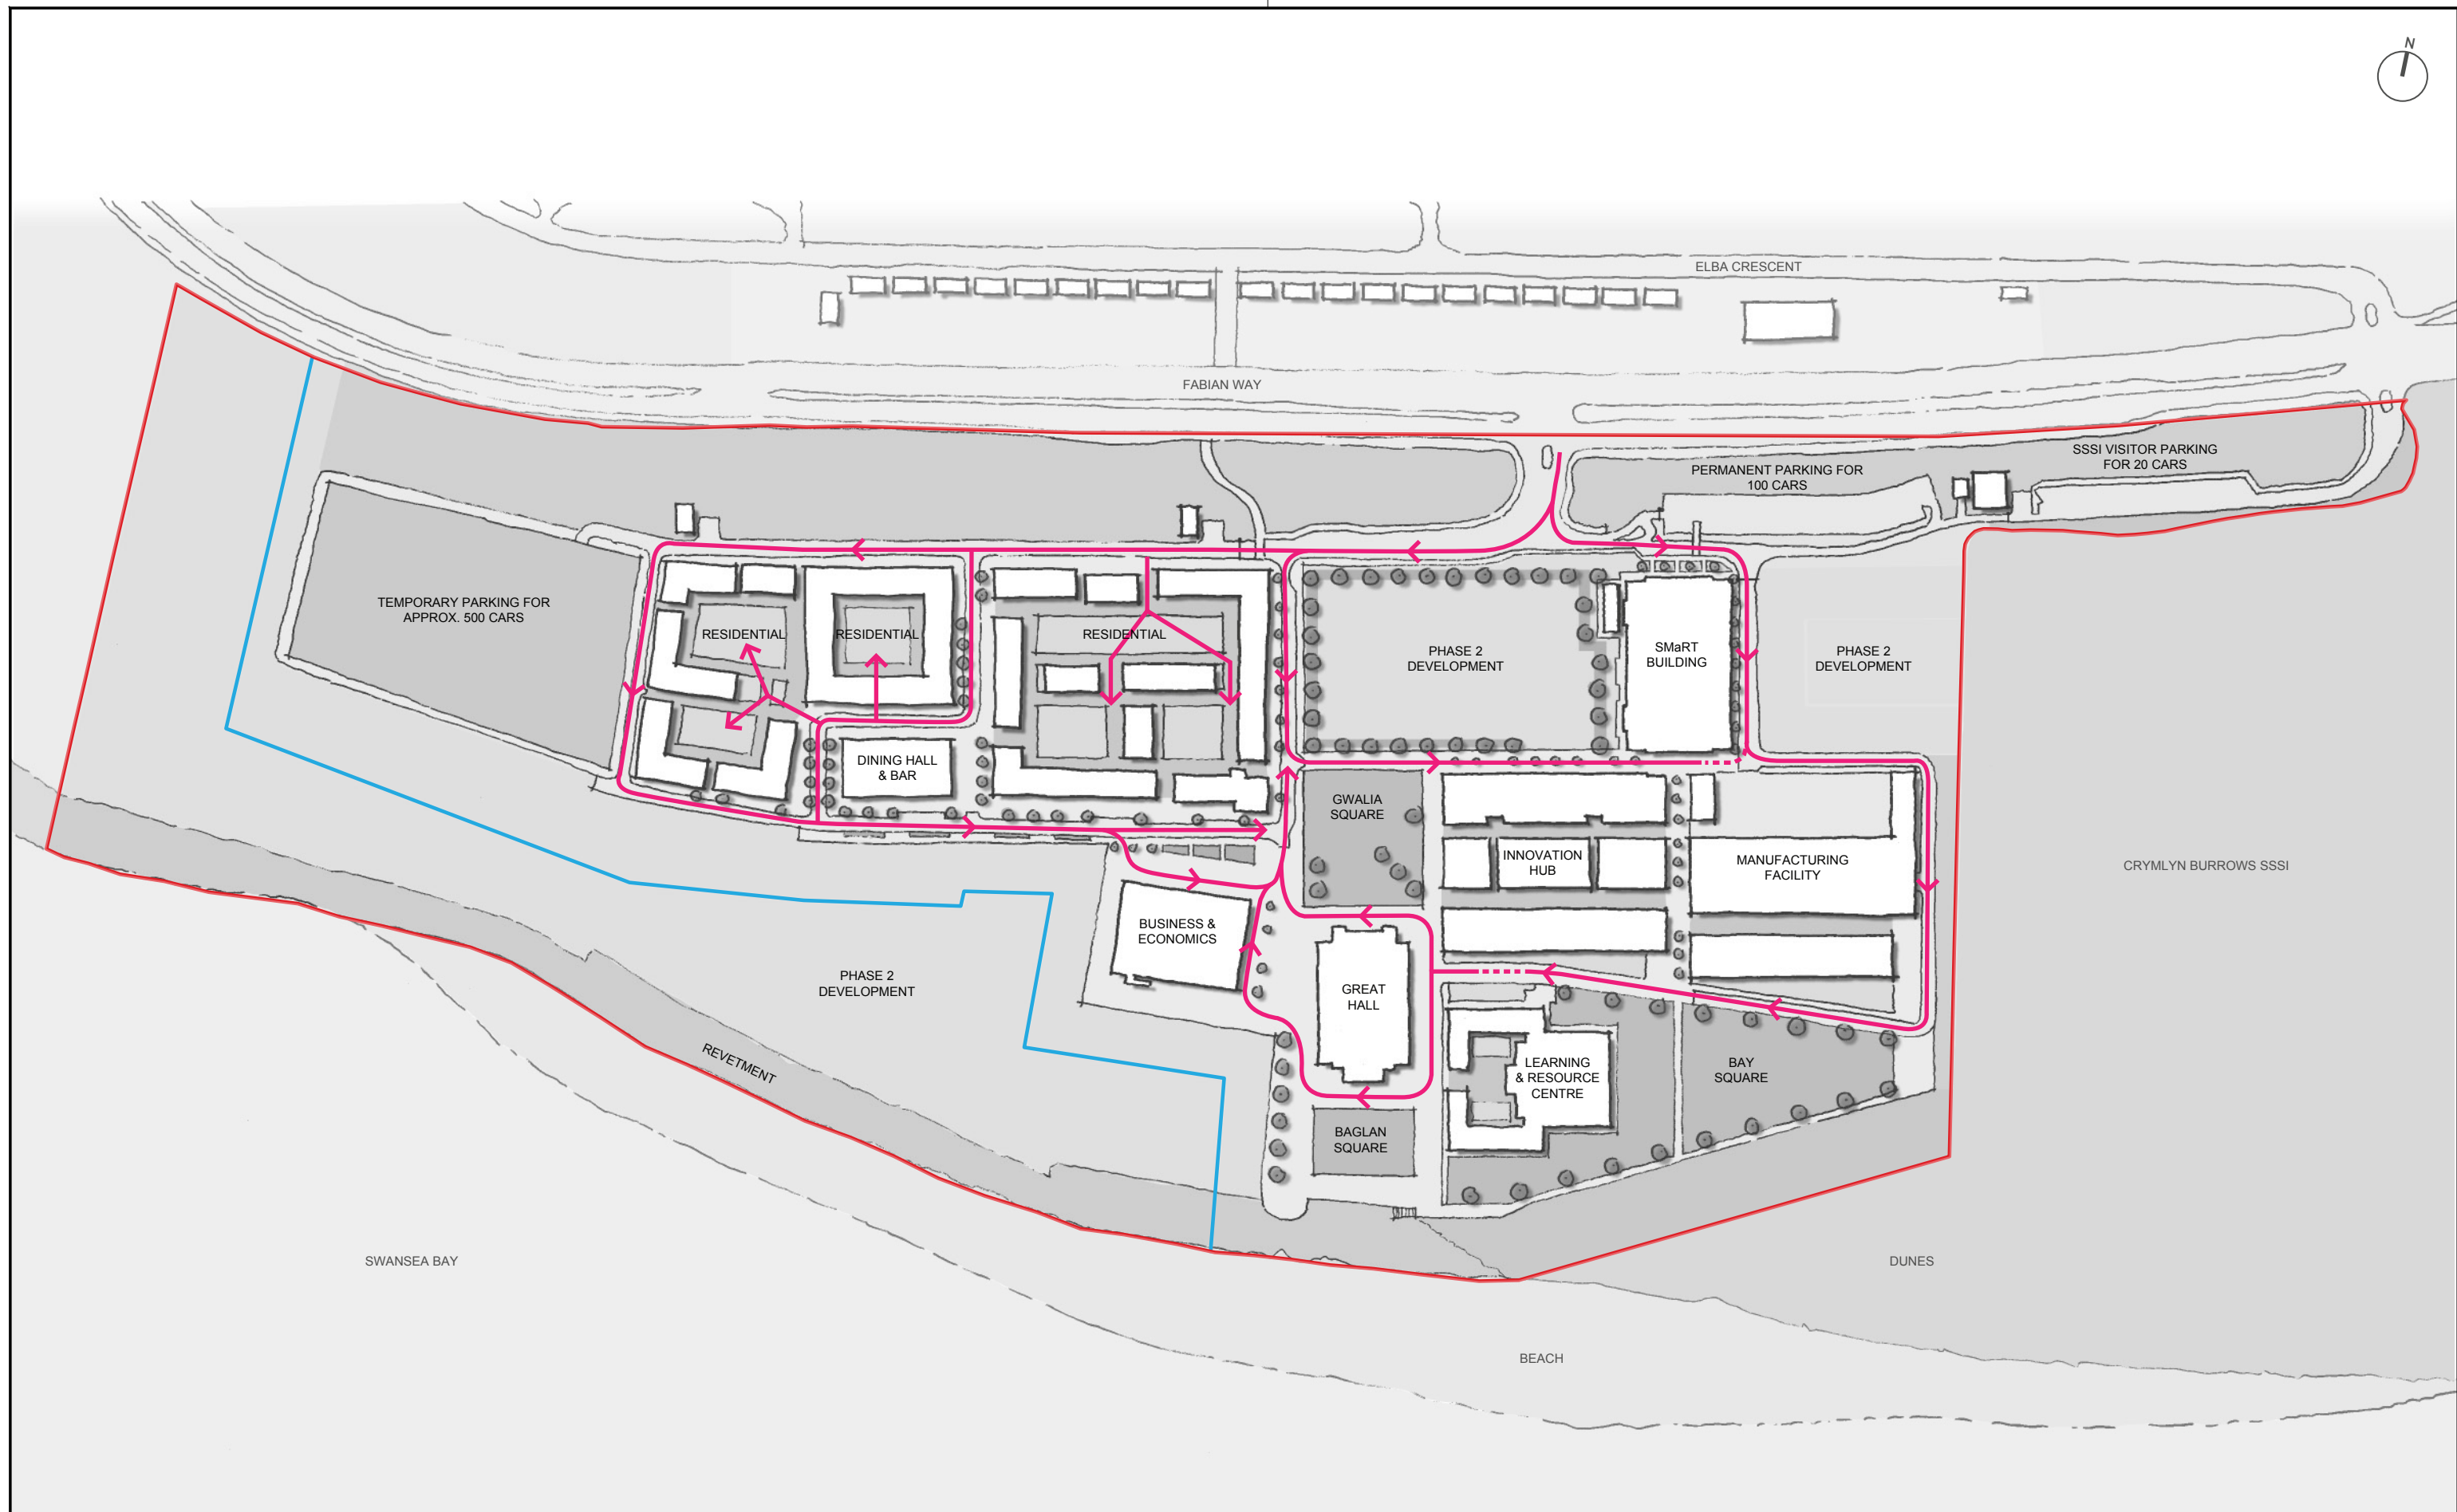

- Routing through bollards
- Note: Locations of dry risers to be determined

ATKINS™

Atkins Limited

Atkins Limited
The Axis
10 Holliday Street
Birmingham
West Midlands
B1 1TF

PHASE 1
LANDSCAPE & PUBLIC REALM
FIRE ROUTING STRATEGY

Sheet Size	Original Scale	Designed/ Drawn	Checked	Authorised
A3	NTS	LF	DR	PV
		Date: 03/08/12	Date: 07/08/12	Date: 07/08/12
Status	Drawing Number			Rev
-	5104896/SBC/DWG/DE/7009			-