0 10 MILLIMETRES 100

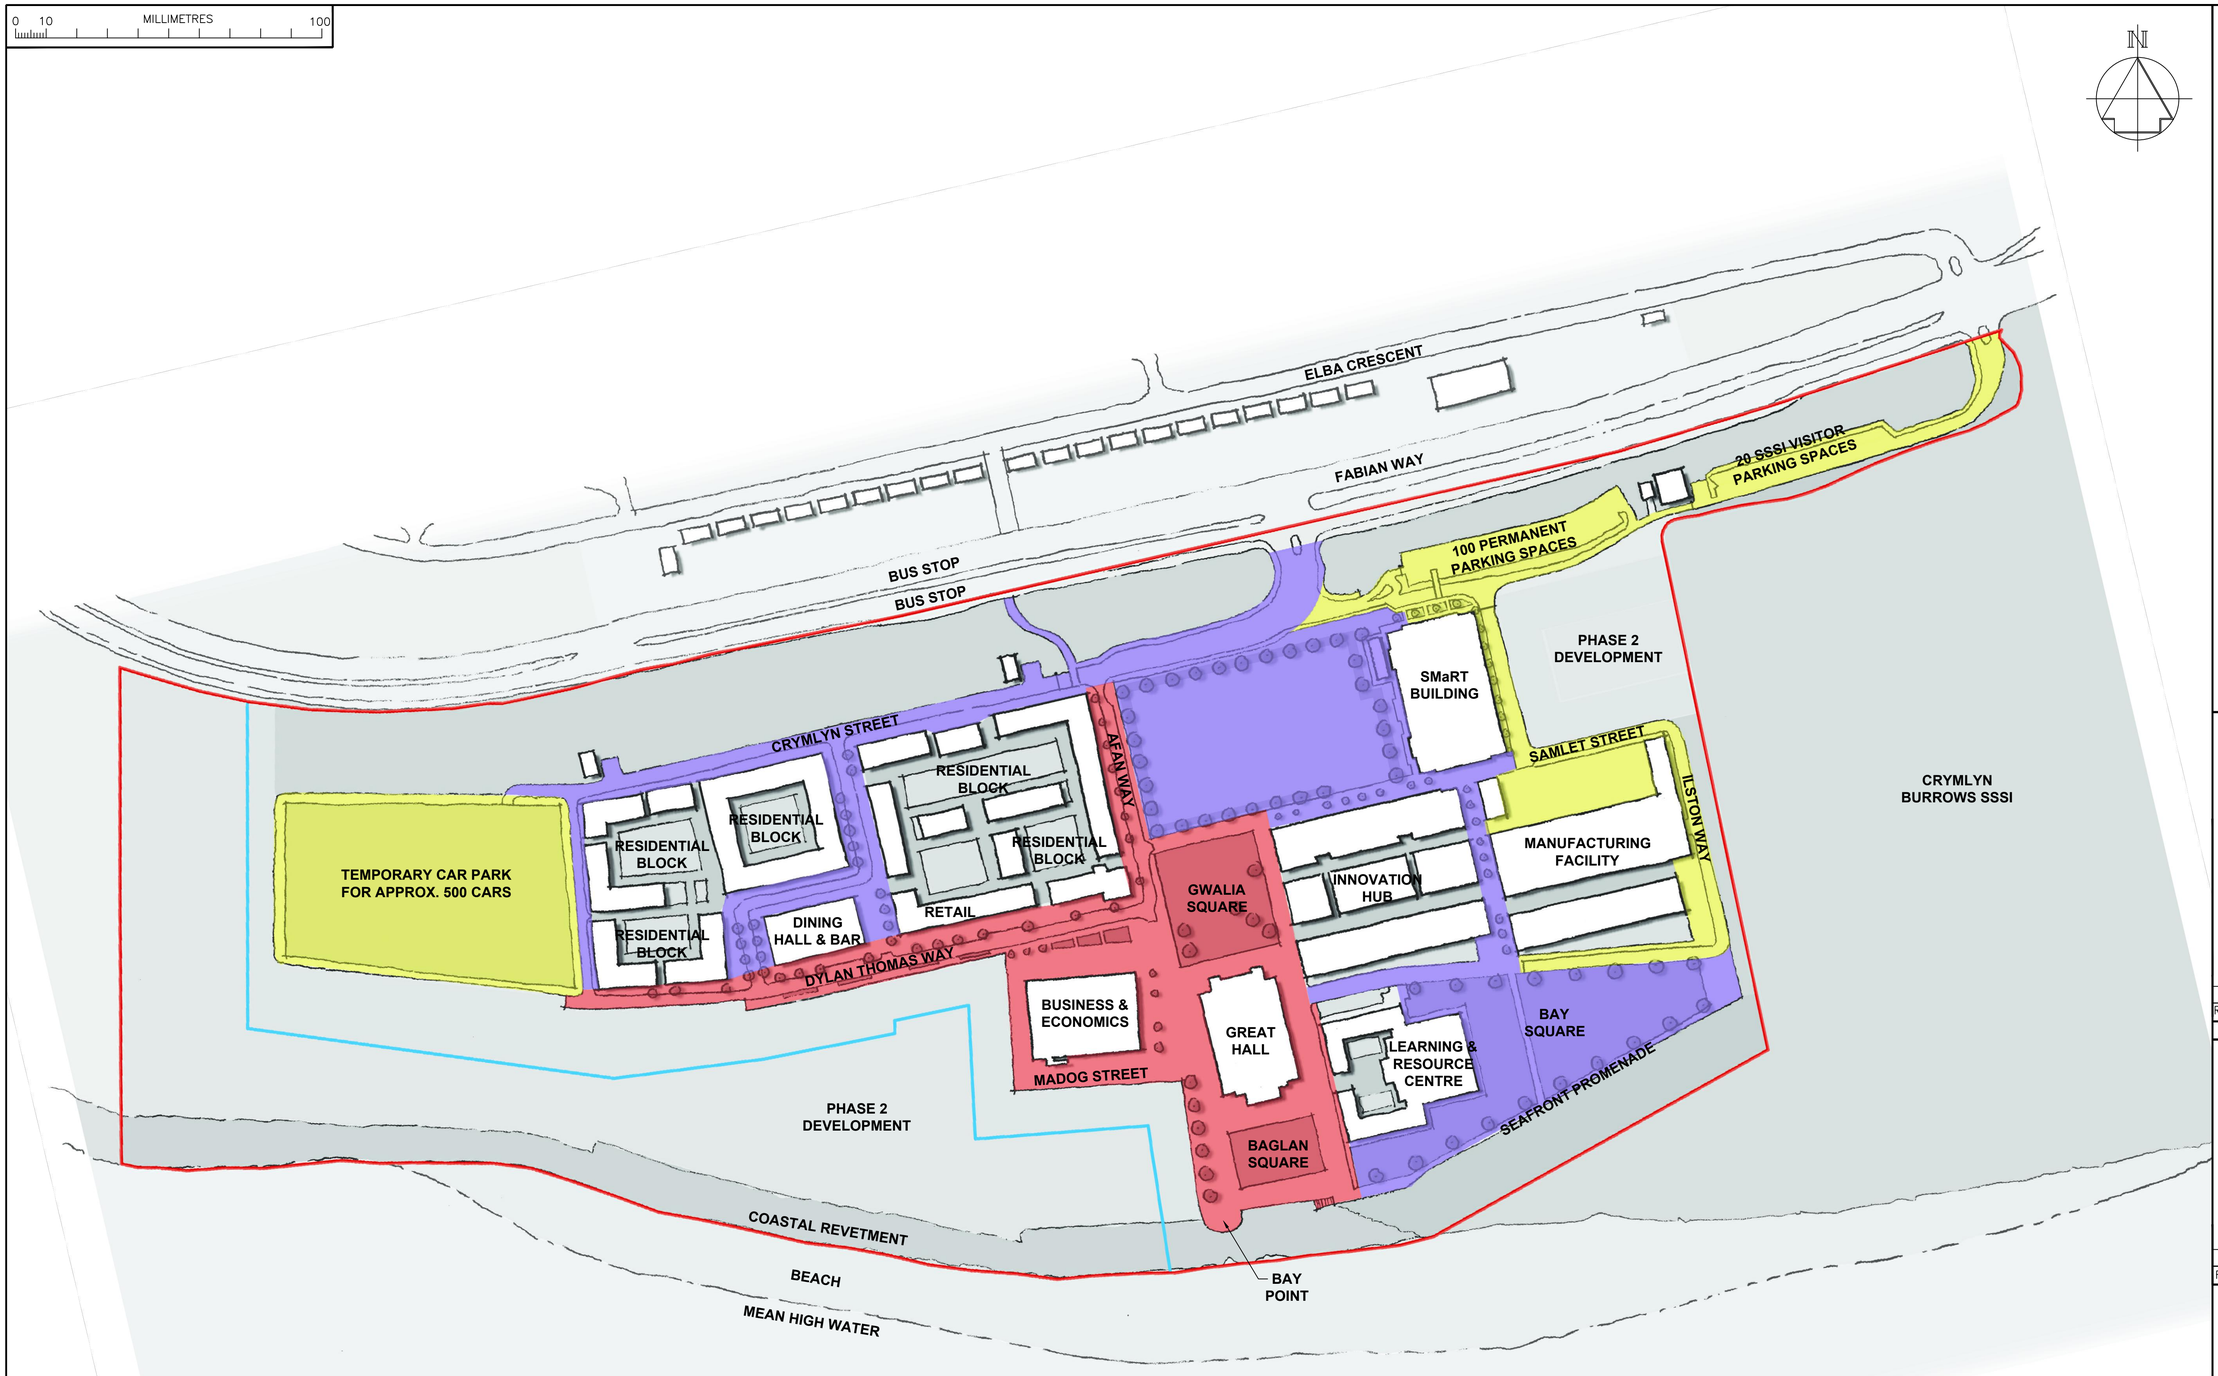

N

ATKINS

KEY

- SITE BOUNDARY
- PHASE 1 BOUNDARY
- PRIMARY PUBLIC REALM
- SECONDARY PUBLIC REALM
- OPERATIONAL PUBLIC REALM

PROJECT NO. 5104896 – AREA SBC – DIVISION DWG – DE – DRG NO. 7001 / REV. –

REV	DESCRIPTION	BY	DATE	CHK'D	AUTH

–	FOR PLANNING	LF	10/08/12
REV	PURPOSE OF ISSUE	AUTH	DATE

ATKINS
Atkins Limited
The Axis
10 Holliday Street
Birmingham
West Midlands
B1 1TF
Telephone +44(0)121 483 5000
Fax +44(0)121 483 5252

CLIENT:
O:\Common\GBBMADWG\ACAD-FILES\logos\Bl Mod Logo.jpg

PROJECT:
THE BAY SCIENCE AND INNOVATION CAMPUS
SWANSEA UNIVERSITY

TITLE:
PHASE 1
LANDSCAPE & PUBLIC REALM
PUBLIC REALM HIERARCHY

SCALE:	ORIGINAL SIZE:	DESIGNED:	DRAWN:	CHECKED:	AUTHORISED:
1:1500	A1	DR	LF	DR	PV
	OFFICE: BHAM	DATE: 03/08/12	DATE: 03/08/12	DATE: 07/08/12	DATE: 07/08/12

PROJECT NO: 5104896 – AREA: SBC – DIVISION: DWG – DRG NO: DE – 7001 REV: –