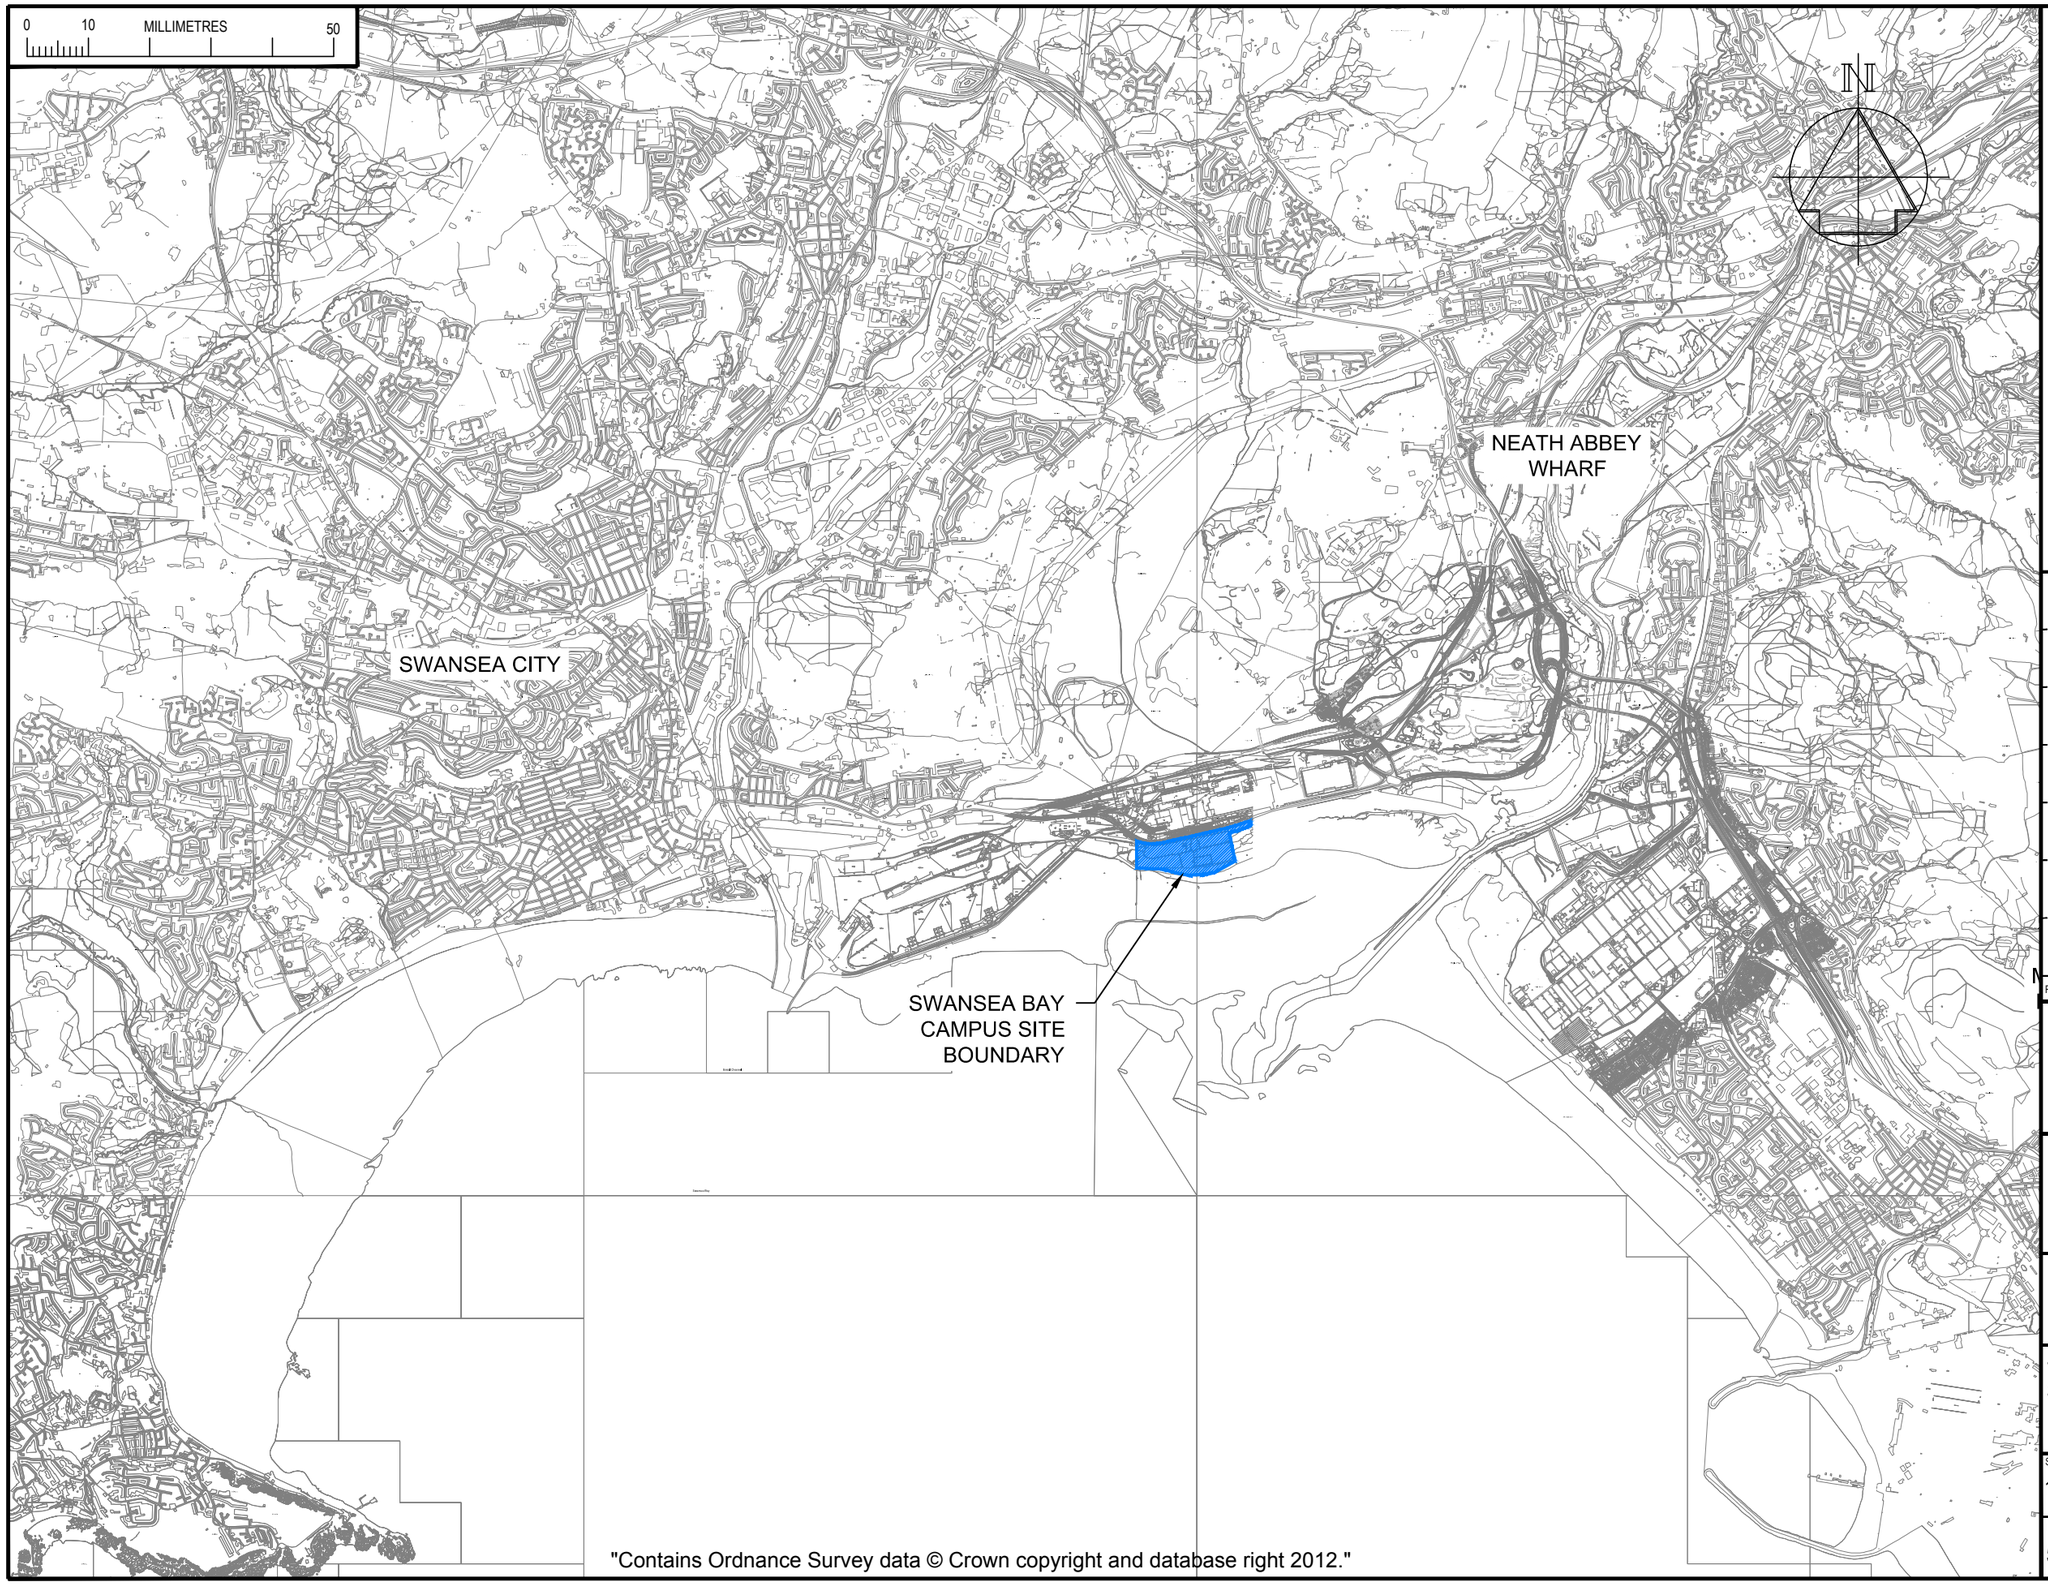

ATKINS

KEY:

SWANSEA BAY CAMPUS SITE BOUNDARY

PROJECT NO: 5104896 / DISCIPLINE: C / TYPE: _ / CODE: _ / DRG NO: 0054 / REV: 00

REV	DESCRIPTION	BY	DATE	CHK'D	AUTH

ATKINS

Atkins Limited
Albany Court
Newcastle Business Park
Newcastle Upon Tyne
NE4 7YB
England

Telephone +44(0)191 2334466
Fax +44(0)191 2235224

CLIENT: ST.MODWEN

PROJECT: ST MODWEN DEVELOPMENT PROJECTS

TITLE: THE BAY SCIENCE AND INNOVATION CAMPUS SWANSEA UNIVERSITY

SCALE:	ORIGINAL SIZE:	DESIGNED:	DRAWN:	CHECKED:	AUTHORISED:
1:50000	A3	MCH	JSD	MH	MH
	OFFICE: NCO	DATE: 19/04/12	DATE: 03/07/12	DATE: 03/07/12	DATE: 03/07/12

PROJECT NO:	DISCIPLINE:	TYPE:	CODE:	DRG NO:	REV:
5104896	C	_	_	0075	00

P:\GBBMA\DE2\Div80\510\5104896 Swansea Bay Campus\6.Drawings\Working\0000-1999 General Infrastructure\5104896-SBC-DWG-GE-0075-The Bay Science and Innovation Campus, Swansea University.dwg, 07/08/2012 10:08:00