


SCALING OF THIS DRAWING IS PERMITTED ONLY FOR THE PURPOSES OF THE AUGUST 2012 PLANNING APPLICATION TO NEATH PORT TALBOT COUNTY BOROUGH COUNCIL IN CONNECTION WITH THE BAY SCIENCE & INNOVATION CAMPUS PROJECT PHASE 1. FOR ALL OTHER PURPOSES USE FIGURED DIMENSIONS ONLY. ALL DIMENSIONS TO BE CHECKED ON SITE.

DO NOT SCALE OFF THIS DRAWING. USE FIGURED DIMENSIONS ONLY OR CONSULT PORPHYRIOS ASSOCIATES.

COPYRIGHT © 2012 PORPHYRIOS ASSOCIATES

PLANNING SUBMISSION

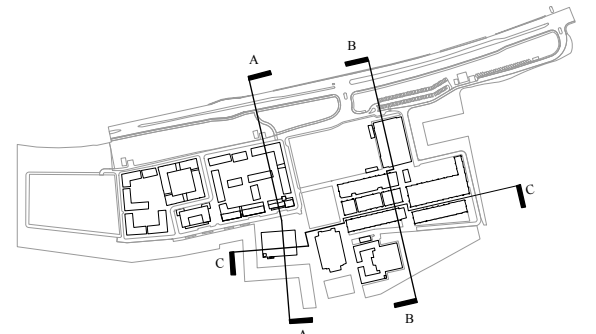


A	14-09-12	SECTIONS A-A & B-B AMENDED
REVISION	DATE	DESCRIPTION

THE BAY SCIENCE &
INNOVATION CAMPUS
SWANSEA UNIVERSITY
PHASE 1
MASTERPLAN
SITE SECTIONS

DRAWING No	SCALE	DATE
PL-MP/05/A	1:500 @ A1	AUG 2012


AESTHETIC DESIGN
PORPHYRIOS
ASSOCIATES
ARCHITECTURAL & URBAN CONSULTANTS
DEVON HOUSE, 171-177 GREAT PORTLAND
STREET LONDON W1W 5PQ
TEL: 020 7580 9594 FAX: 020 7580 9596
enquiries@porphyrios.com
PORPHYRIOS ASSOCIATES LLP Registered in England & Wales
Number 05762916 Registered Office: 10 Grosvenor Street London EC2N 2TE

LINE OF ELBA
CRESCENT HOUSES

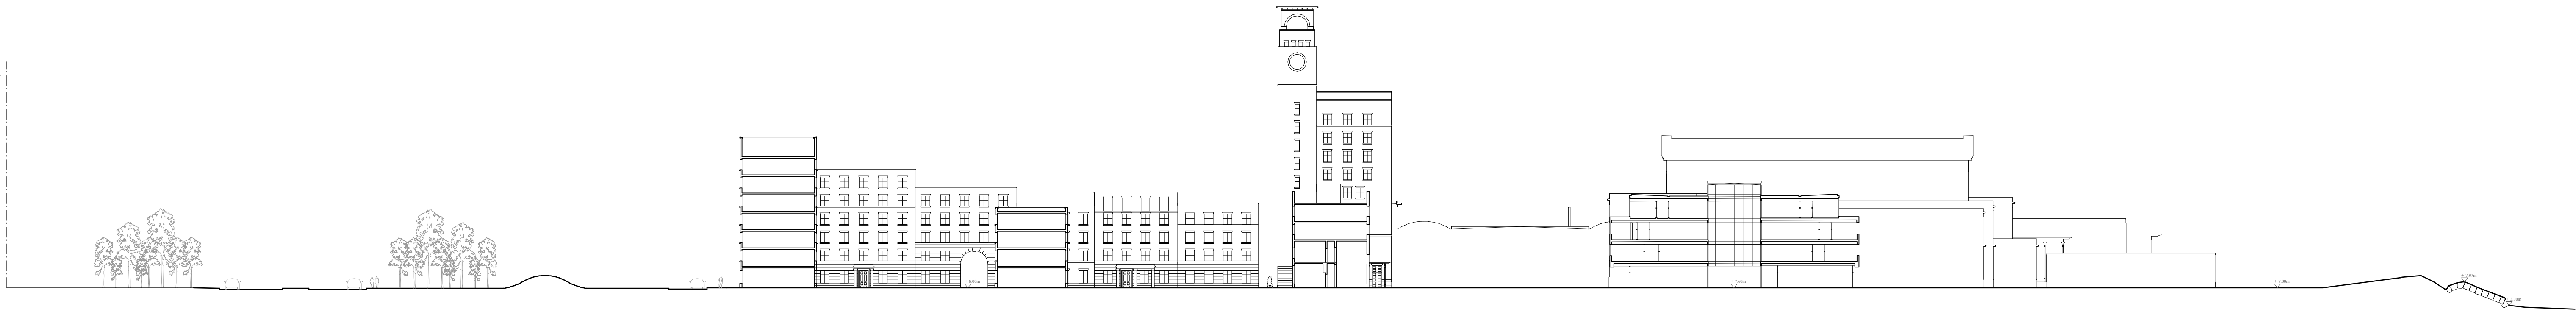


01 SITE SECTION A-A
PL-MP/05 1:500

LINE OF ELBA
CRESCENT HOUSES

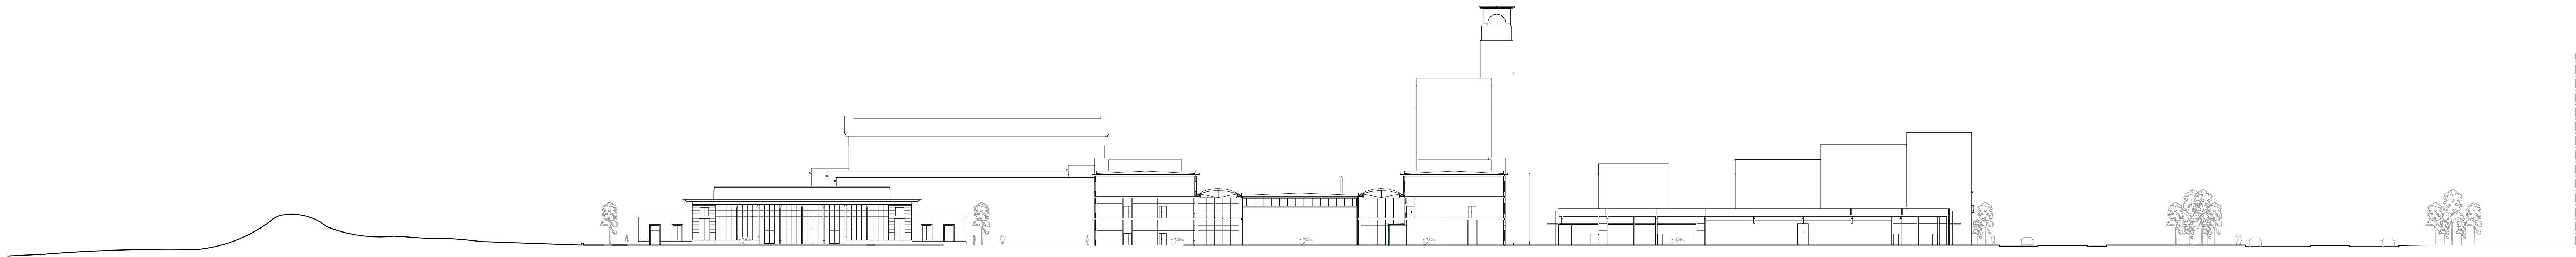

02 SITE SECTION B-B
PL-MP/05 1:500

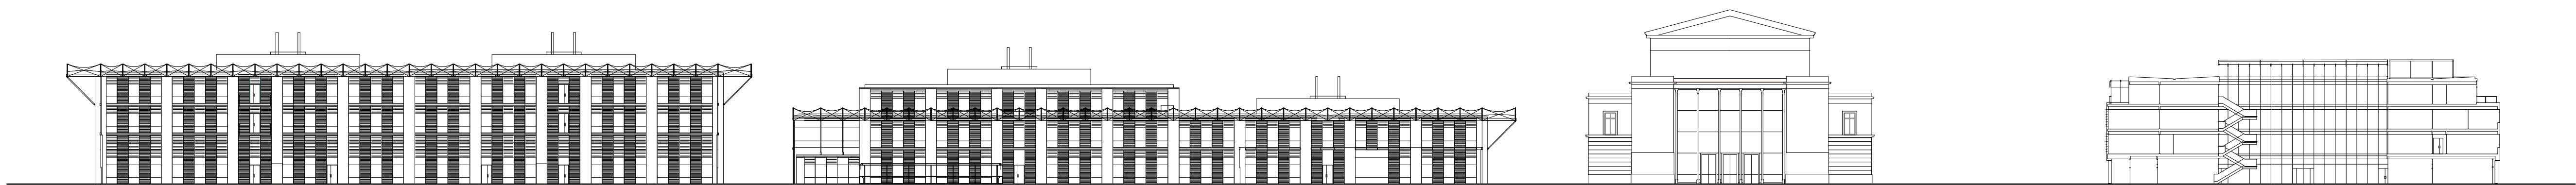

03 SITE SECTION C-C
PL-MP/05 1:500

0.0 5.0 20.0 50.0 100.0m