


PLANNING SUBMISSION

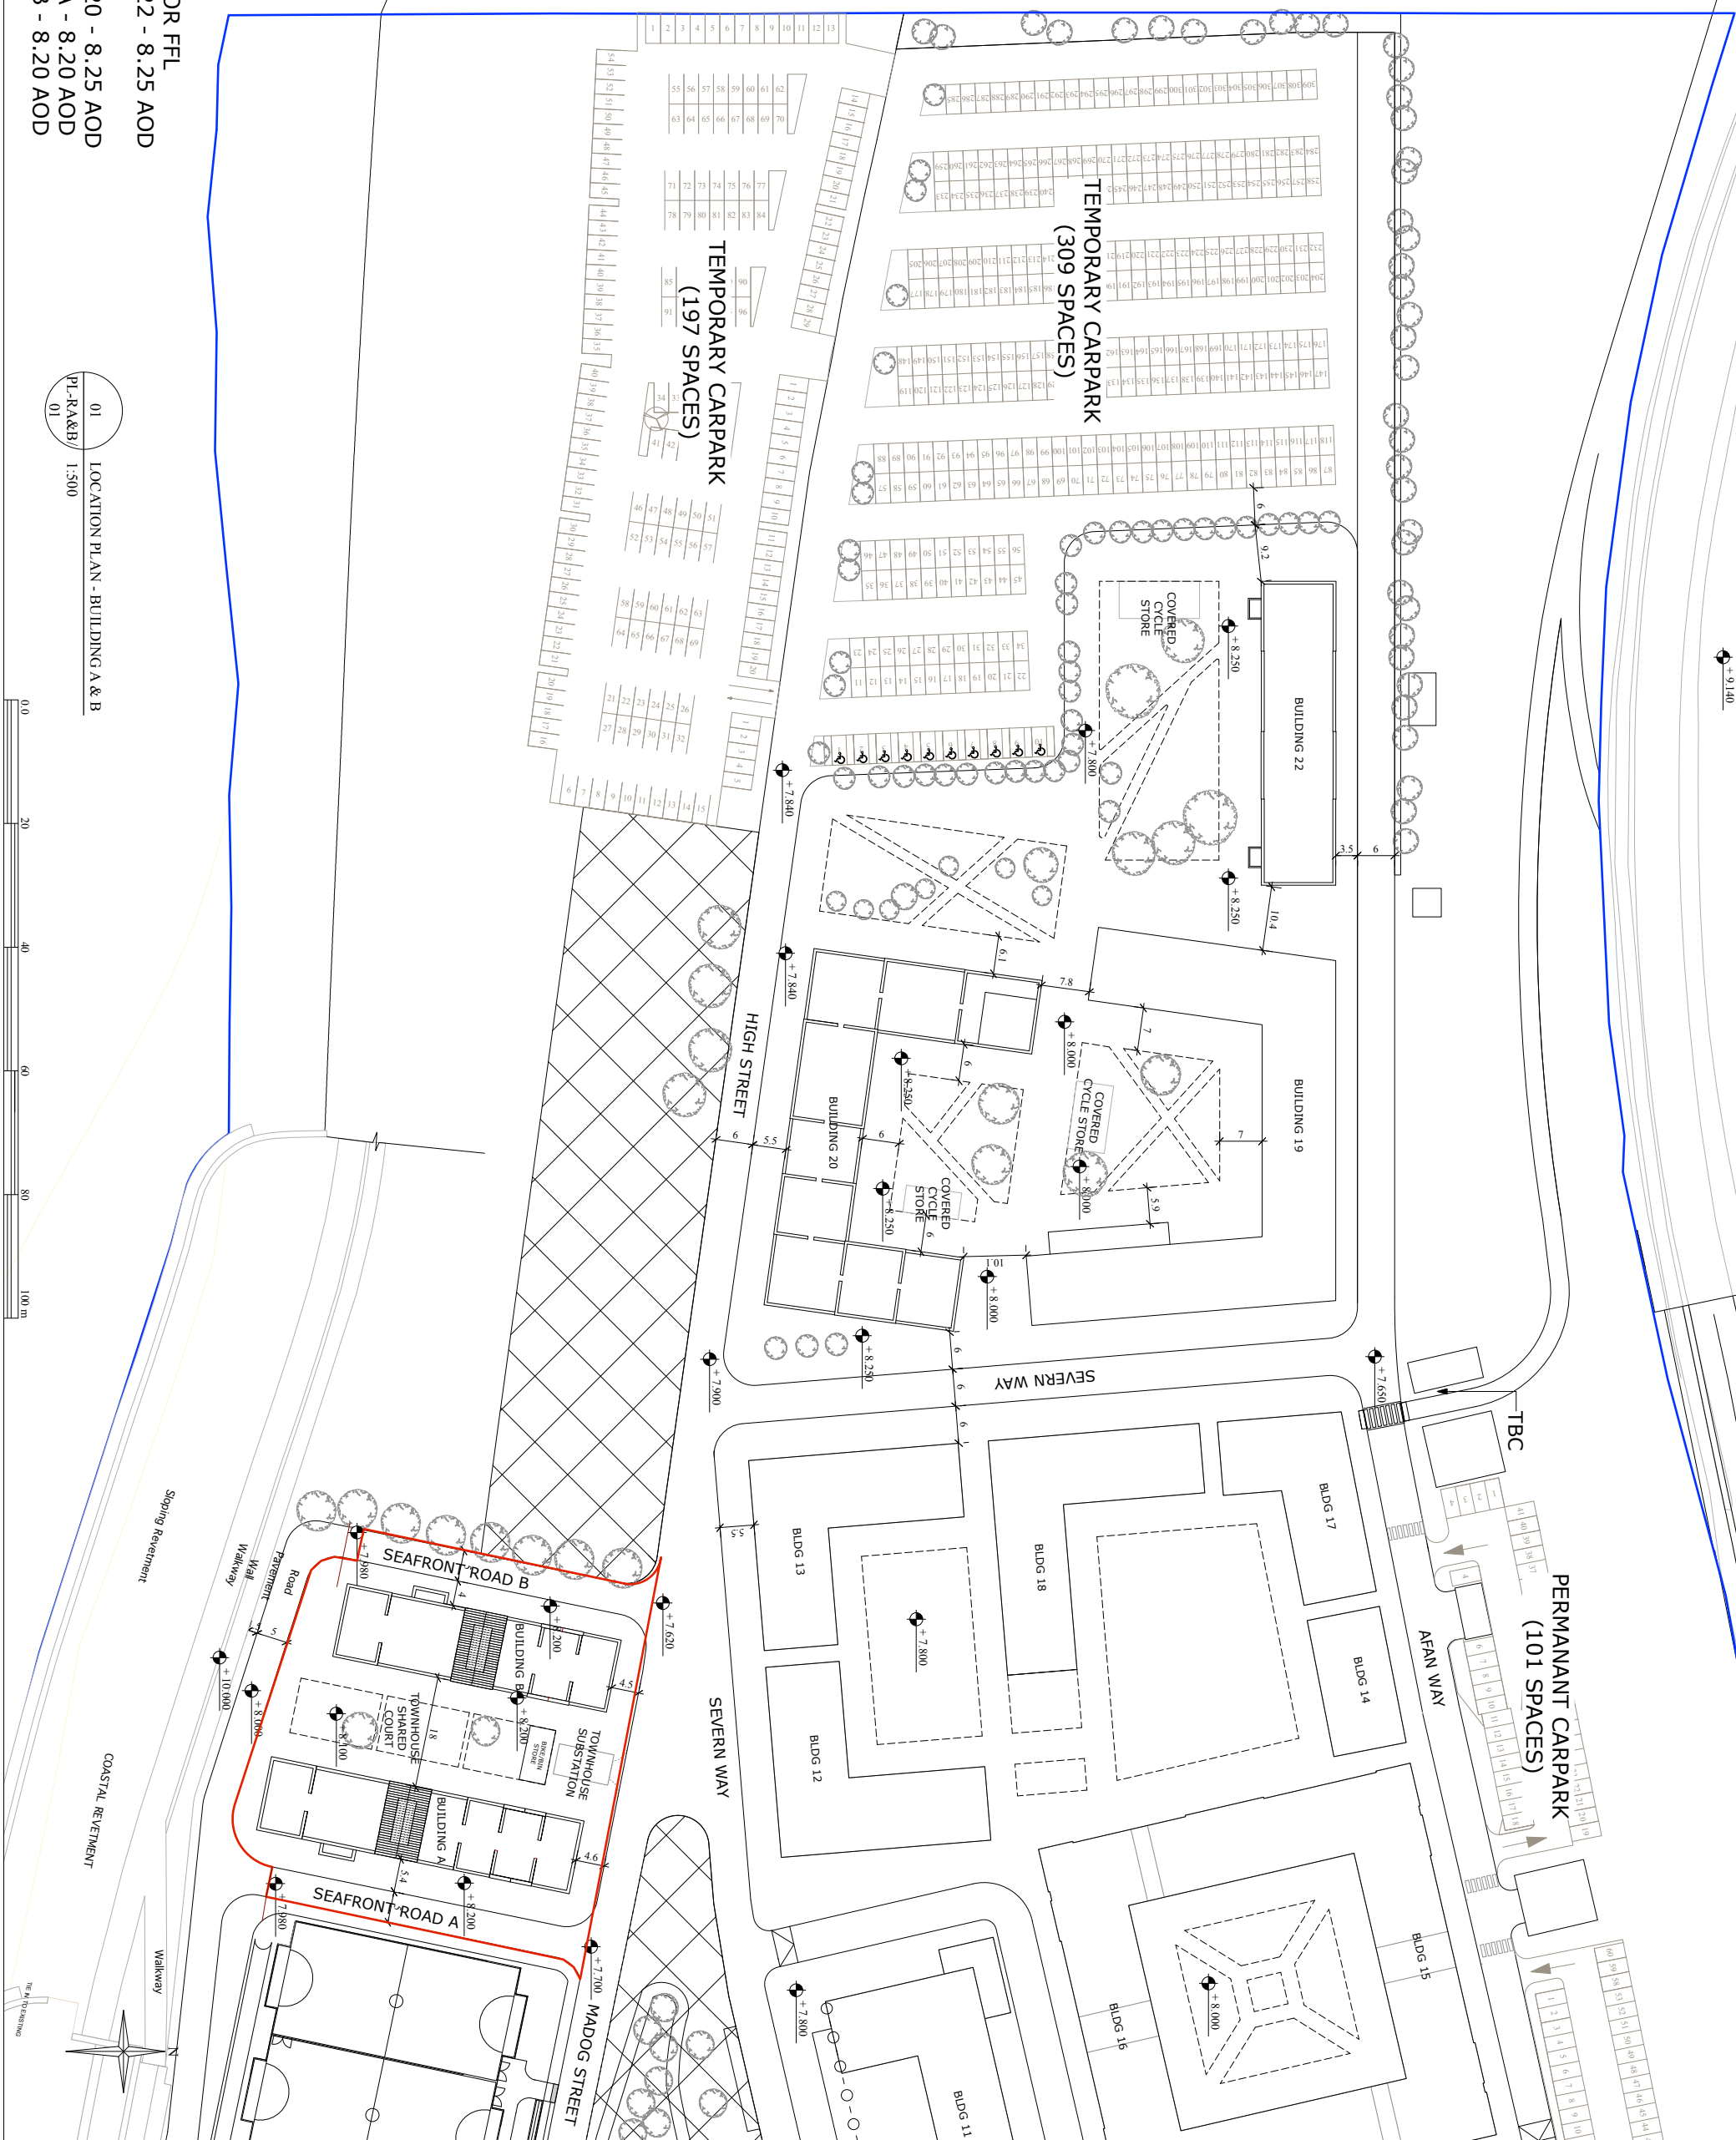

REVISION	DATE	DESCRIPTION
A	05.12.19	red line boundary revised

THE BAY SCIENCE &
INNOVATION CAMPUS
SWANSEA UNIVERSITY
PHASE 2B
RESIDENTIAL TOWNHOUSE (L4 BLOCK)

LOCATION PLAN		
AESTHETIC DESIGN		
DRAWING No	SCALE	DATE
PL-R&B/01	1:500 @ A1	DEC 2018

GRD FLOOR FFL
Building 22 - 8.25 AOD
Building 20 - 8.25 AOD
Building A - 8.20 AOD
Building B - 8.20 AOD

01	LOCATION PLAN - BUILDING A & B
PL-RA&B/01	1:500

PORPHYRIOS
ASSOCIATES

ARCHITECTURAL & URBAN CONSULTANTS

DEVON HOUSE, 171-177 GREAT ROBERT AND
STREET LONDON W1V 5PD
TEL. 020 7580 9594 FAX 020 7580 9596
enquiries@porphyrios.com

PORPHYRIOS ASSOCIATES LLP is registered in England & Wales
Number 04734099 as a private limited company in London (C174 711)