

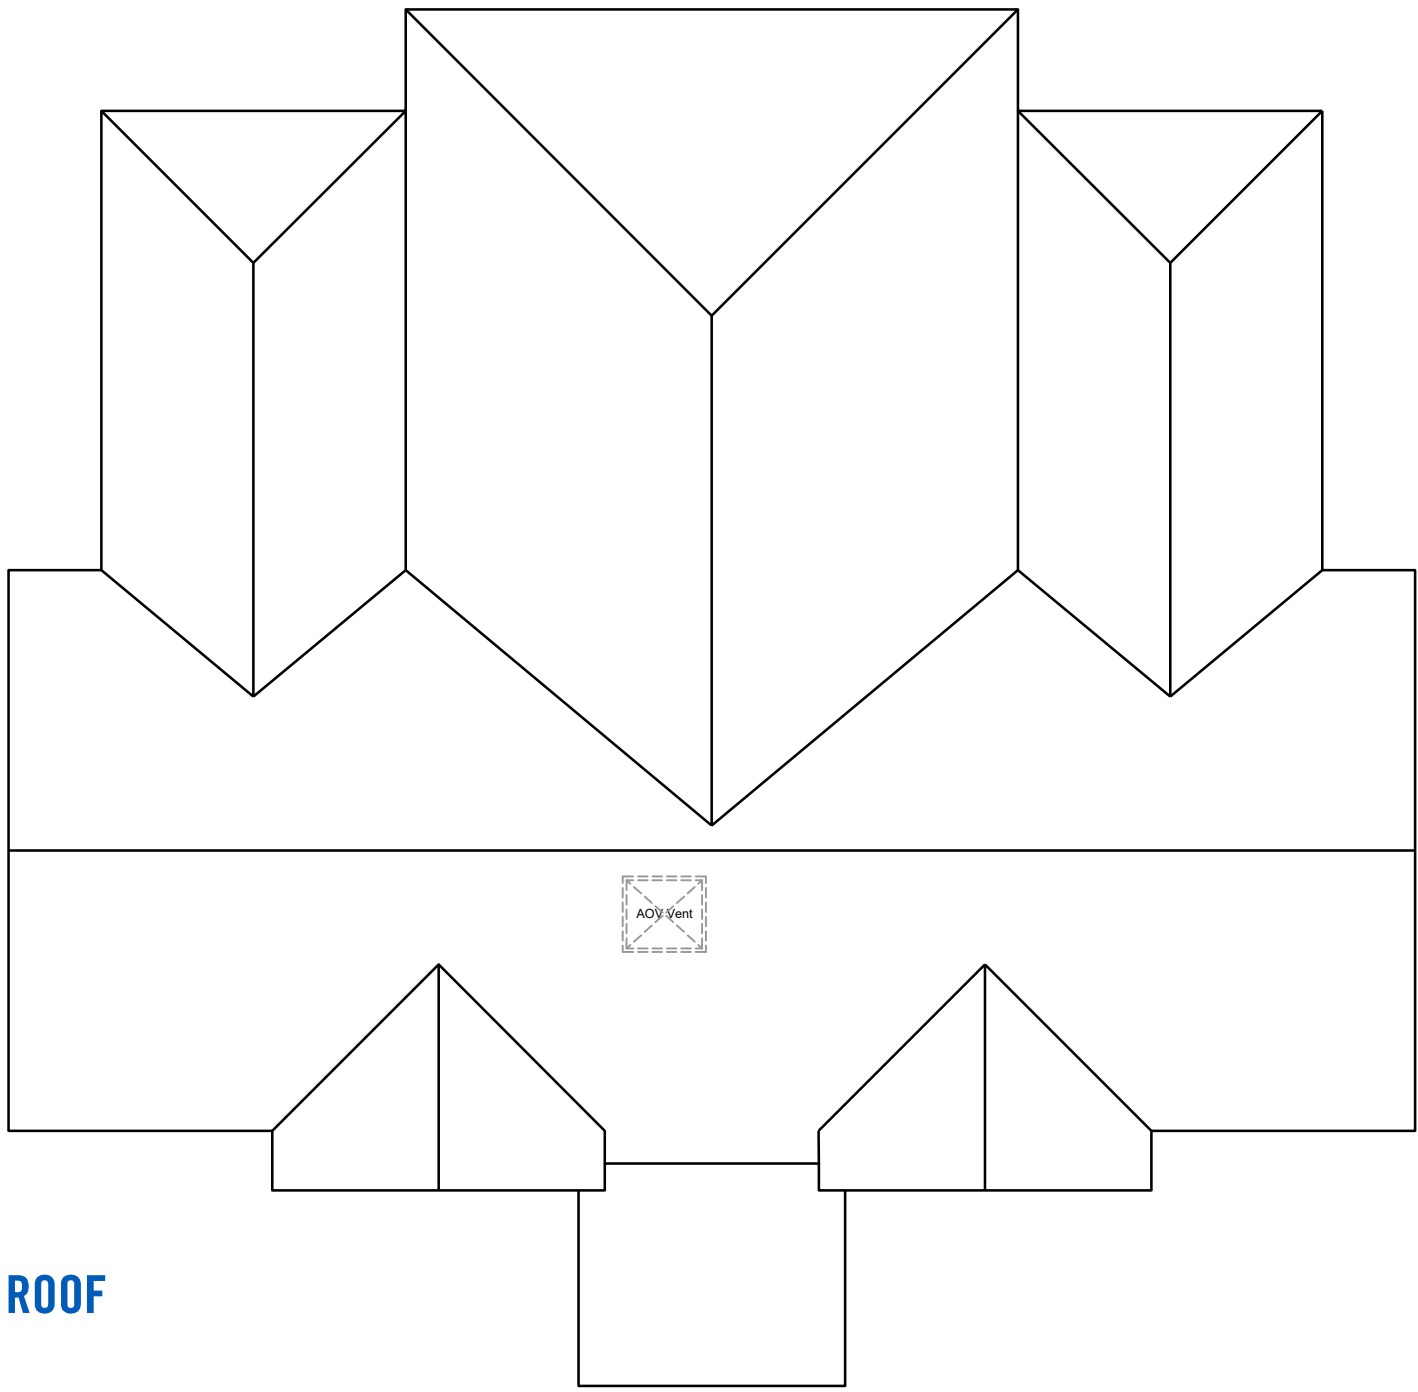
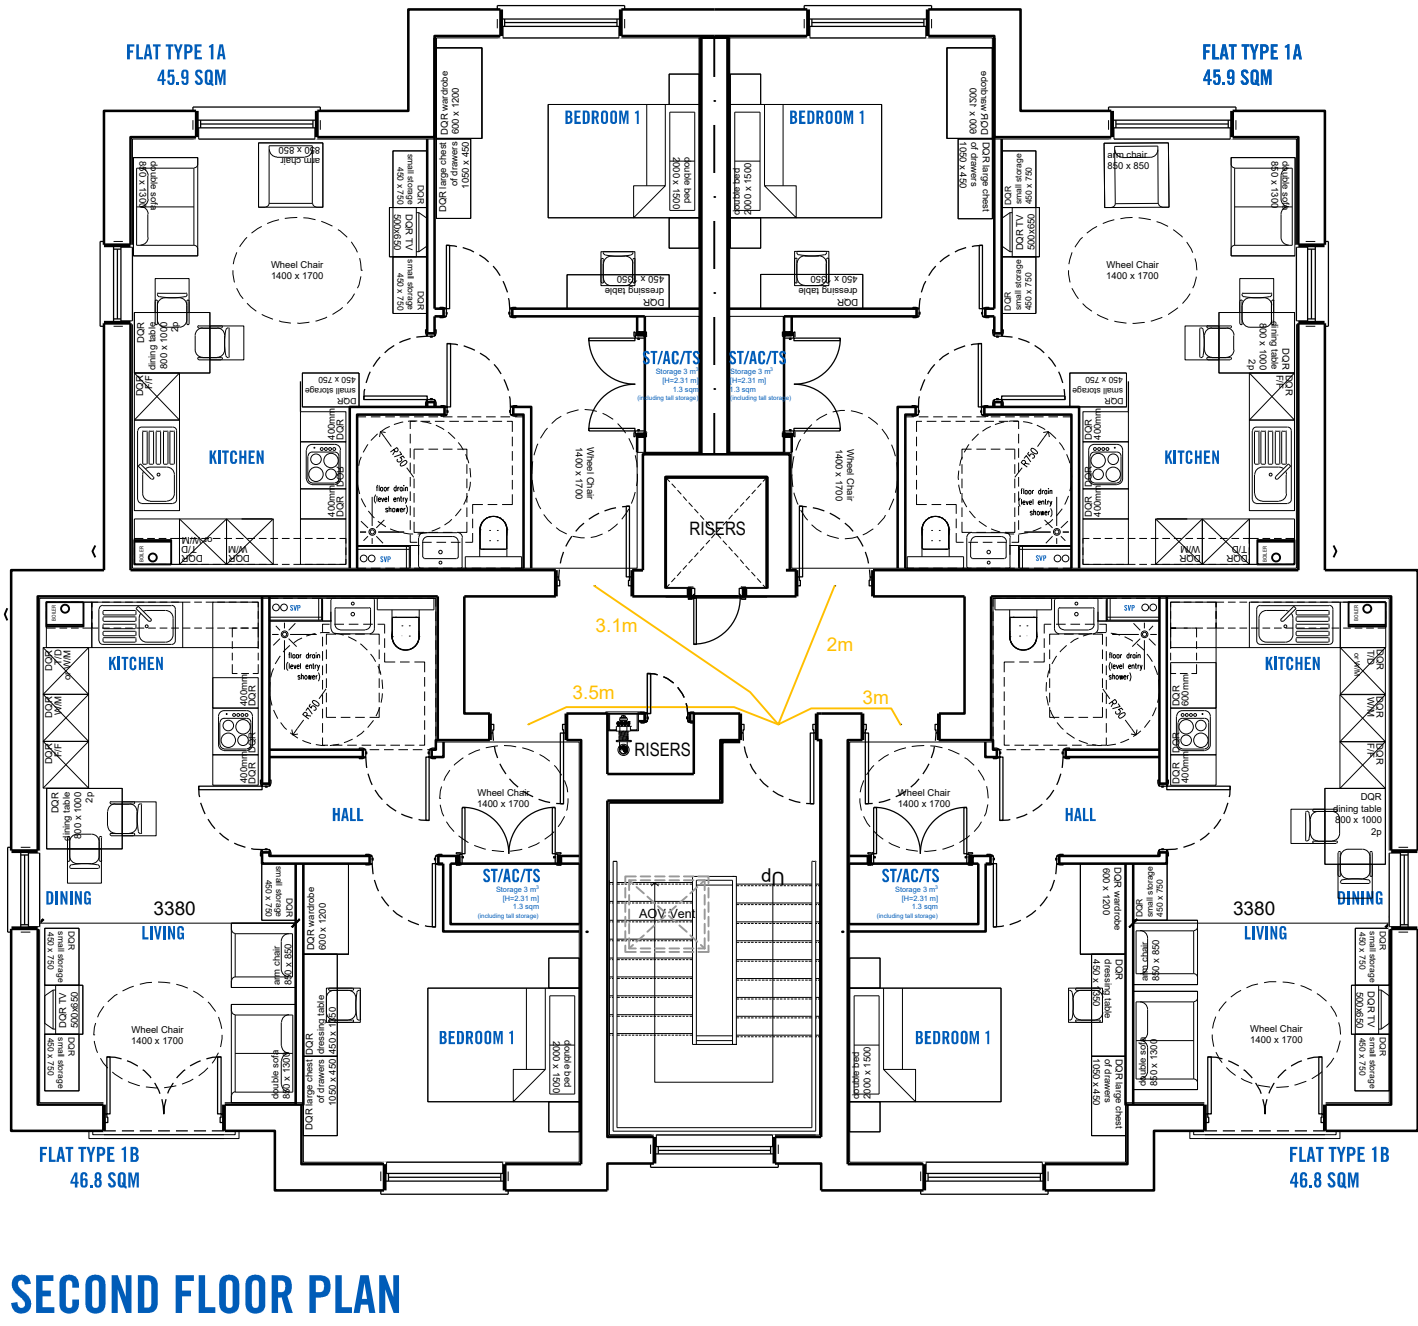


part or used in any manner whatsoever without their written permission.
Do Not scale off this drawing. Use only figured dimensions and report any discrepancies or omissions to the Architect immediately.

rev.	date	description
------	------	-------------

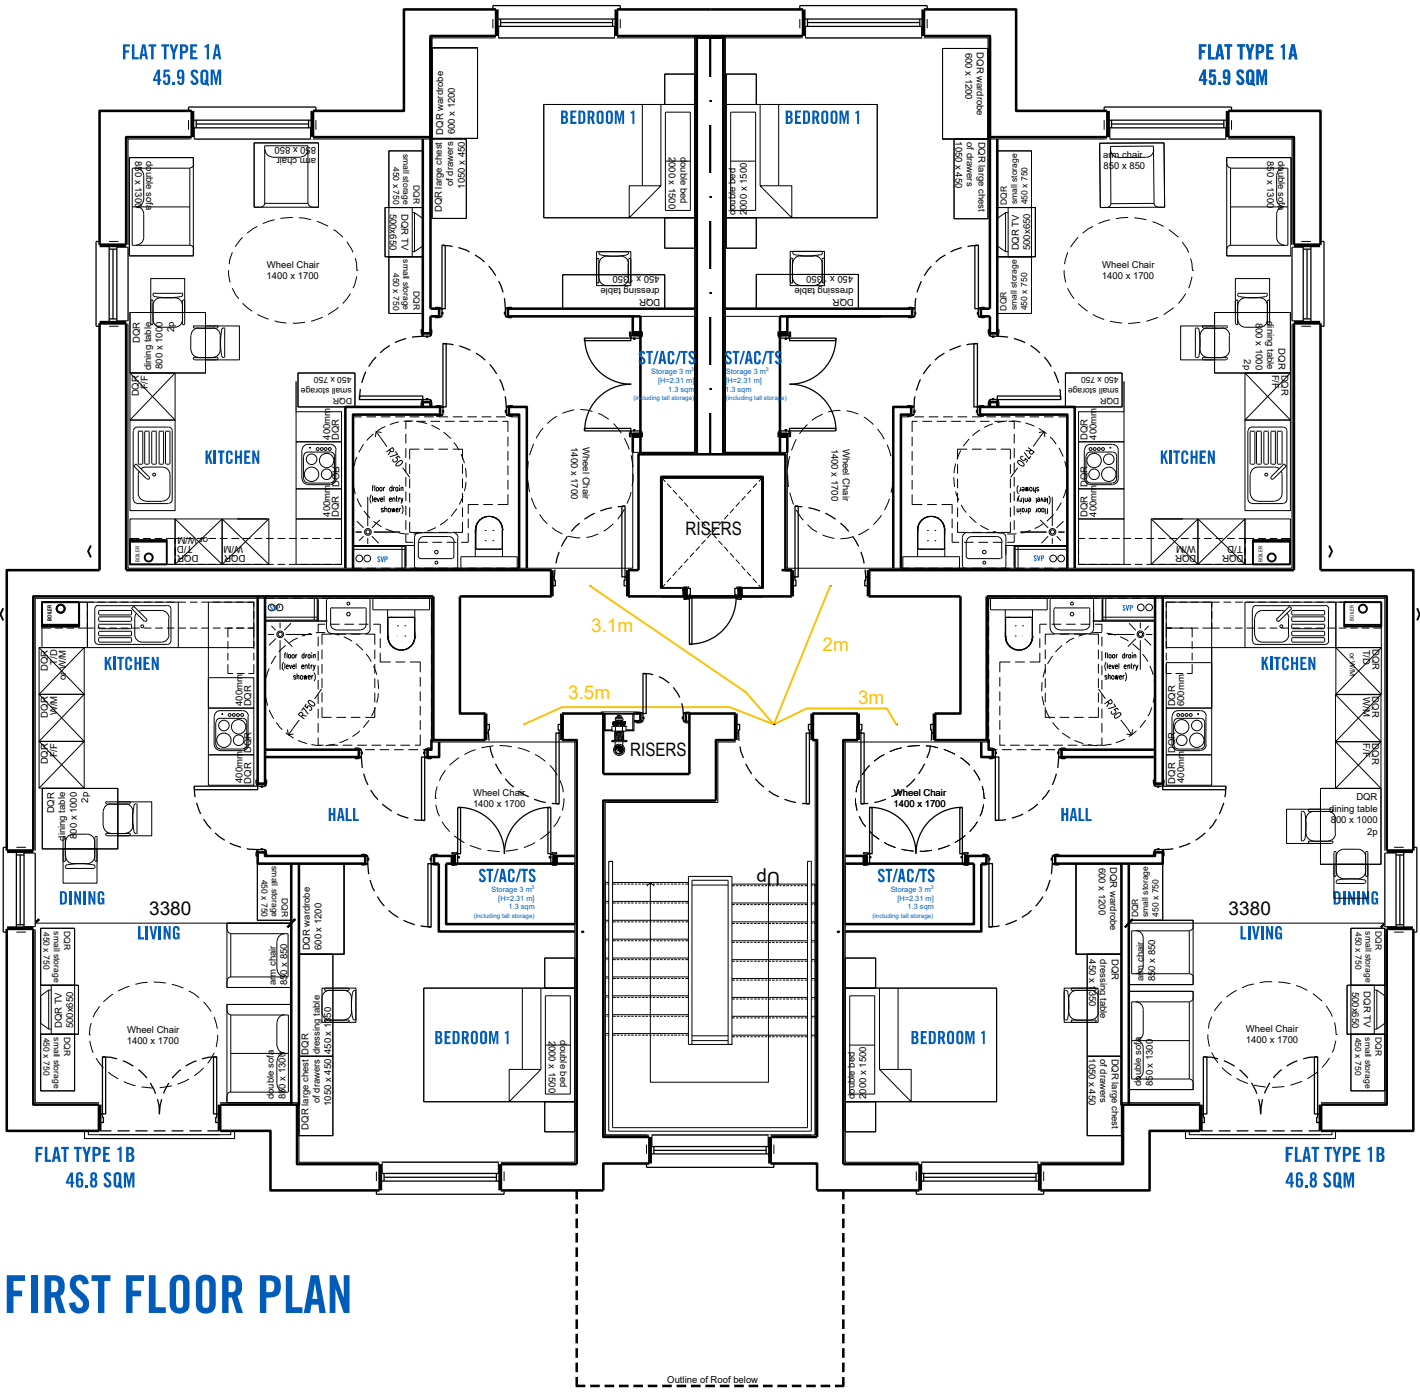

1. Roof Finish - Concrete Tiles - Slate gray
 2. Fascias / Soffit Boards - White
 3. Red Brick - Edenhall - Sussex Blend with Buff Joint (or similar approved)
 4. Render - Porex - Blanc du Littoral / Roughcast finish (or similar approved)
 5. Window and Door Frames - UPVC - White
 6. Entrance Door - GRP Timber Faced - Various Colours
 - Heritage Green
 - Derwent blue
 - Golden Oak
 - Berry red
- NOTE: Please refer to the materials plan for door colour.
7. Garage Door Colour: Golden Oak
 8. Rainwater Gutter - UPVC - Colour: Black
 9. Door Canopy - GRP Flat Roof - Slate gray (RAL 7015)
 10. Render Window Surrounds: Porex - Blanc du Littoral / Roughcast finish (or similar approved)
 11. Lead flashing - Dark gray
 12. Reconstituted Stone Chimney
 - Edenhall- Badminton Cream with Buff Joint or Quartz White with Ivory Joint (or similar approved)
 13. Reconstituted Stone Head;
 14. Render Window Surrounds: Porex - Blanc du Littoral / Roughcast finish (or similar approved)
 15. Brick Head, Brick Chimney & other brick details
 - Edenhall- Badminton Cream with Buff Joint or Quartz White with Ivory Joint (or similar approved)
 16. Brick below DPC - Brickwork to match Main Brick
 17. Reconstituted stone to match existing retaining walls (corner of Crown Way)
 18. Tile hanging to match the roof finish (Slate gray)
 19. GRP Chimney - plot specific feature;
 20. Juliet Balcony
- NOTE: Please refer to the materials plan for plot numbers.

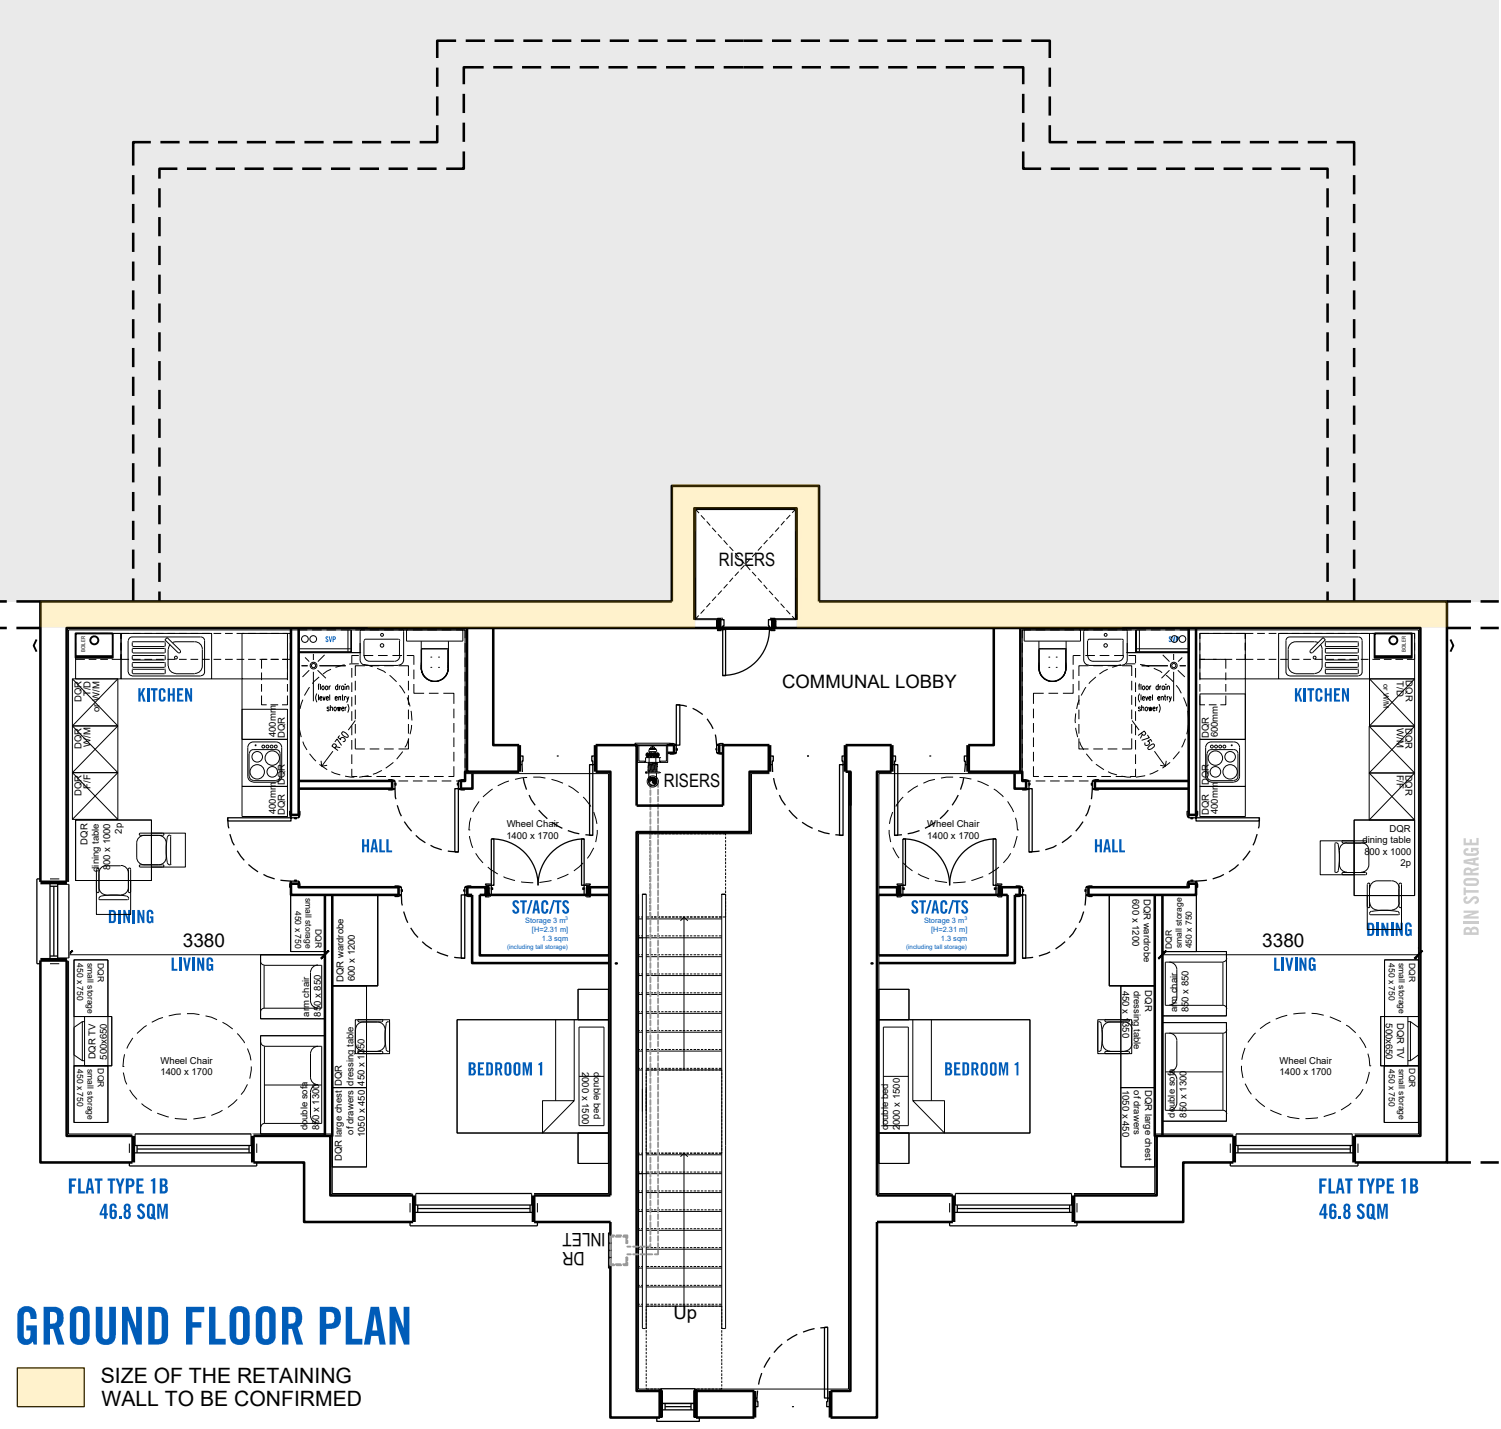