


Superseded

9117 - PH2 - PL12 - rev.	project	drug no.	
	date	18.09.2019	author
	scale	1:200 @ A0	
Registered Office : England No. 06850292			
www.robertslimbbrick.com			
mailto:info@robertslimbbrick.com			
T. 03333 405 500			
Newport, NP20 4PQ			
The Estates Office, 25 - 26 Gold Tops,			
The Grange, 21, 1DG			
The Grange Building, Bruny Way,			
ROBERTS LIMBRICK LTD			

```

graph TD
    Project[Project] --> Phase2[Phase 2]
    Phase2 --> Site[Site at Heritage Gate]
    Site --> Client[Client]
    Client --> Drawing[Drawing]
    Drawing --> Title[Proposed Street Elevations]
  
```

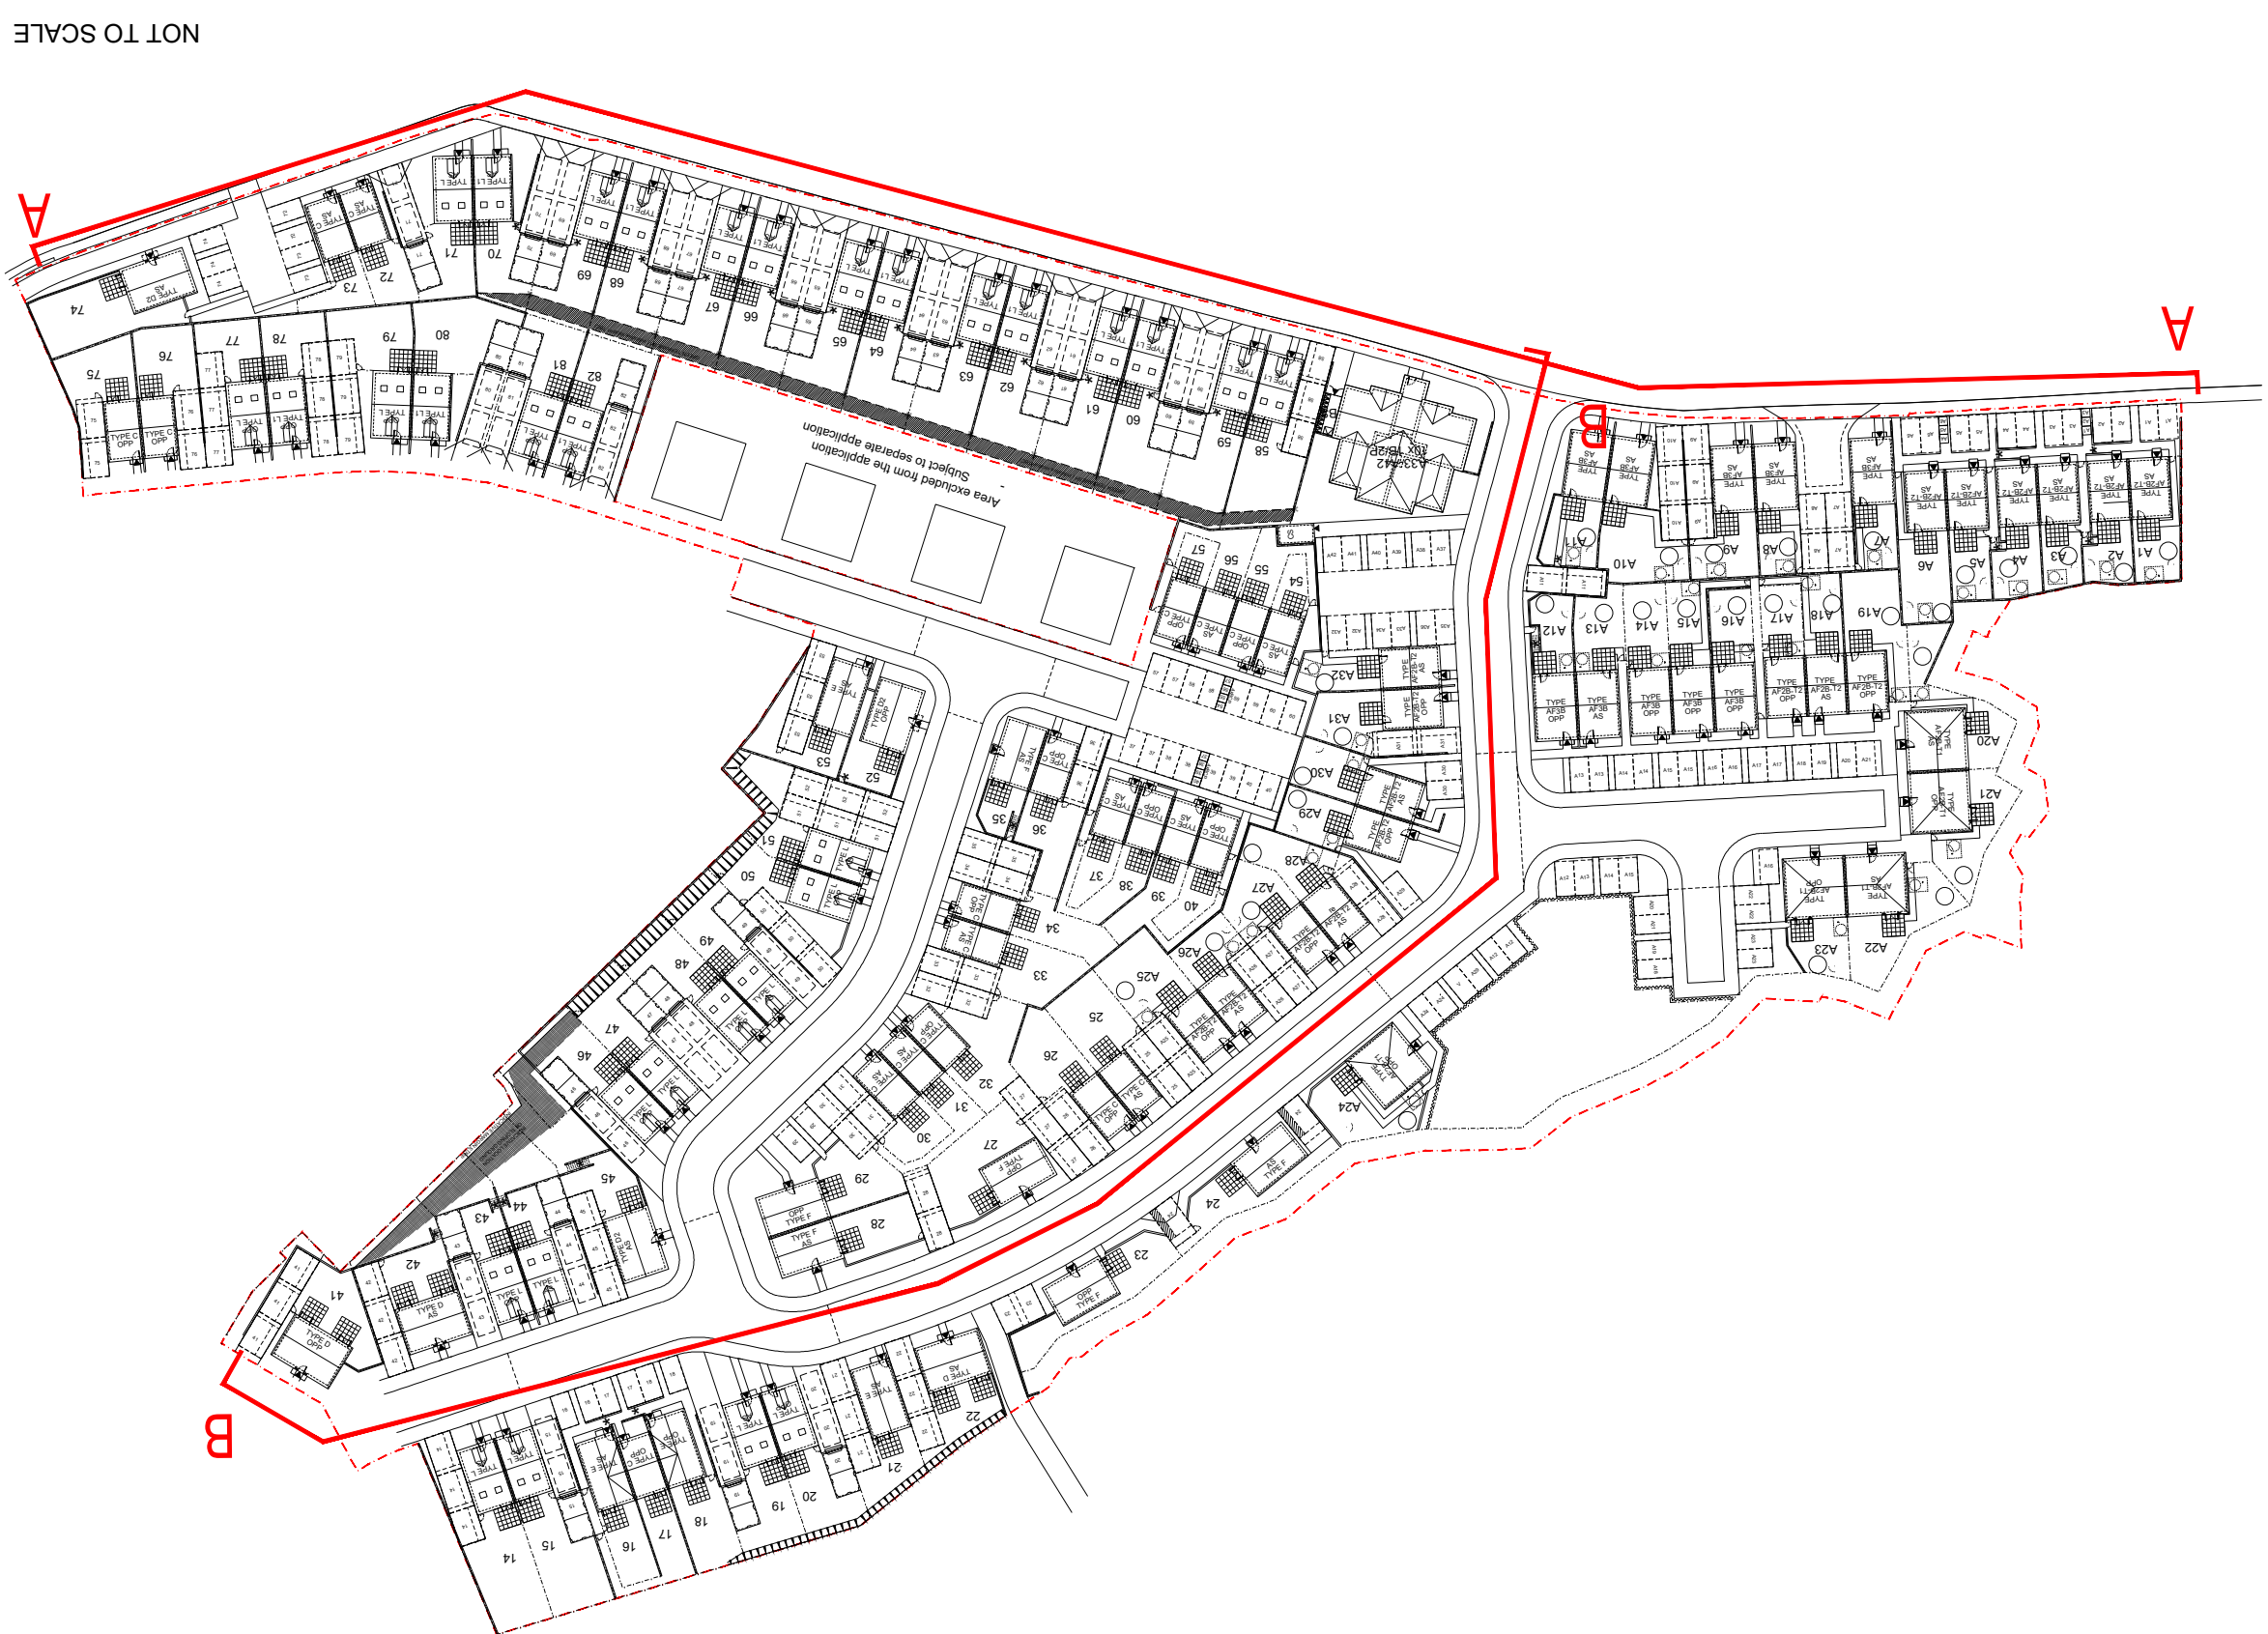

rev.	date	description
		Do not scale off this drawing, use only figured dimensions and report any discrepancies or omissions to the Architect immediately.