
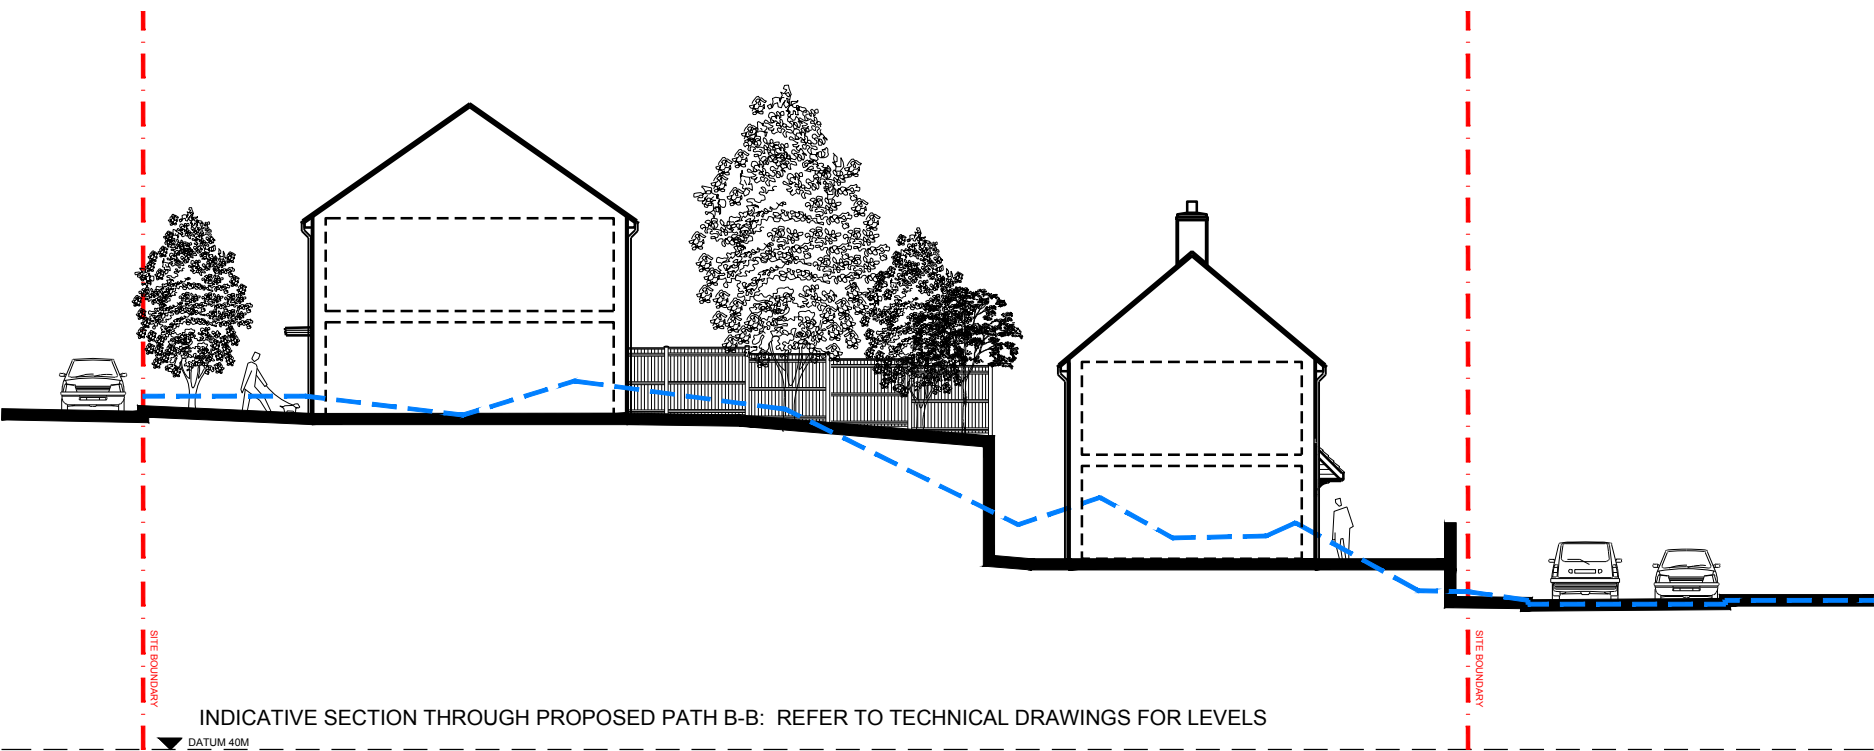
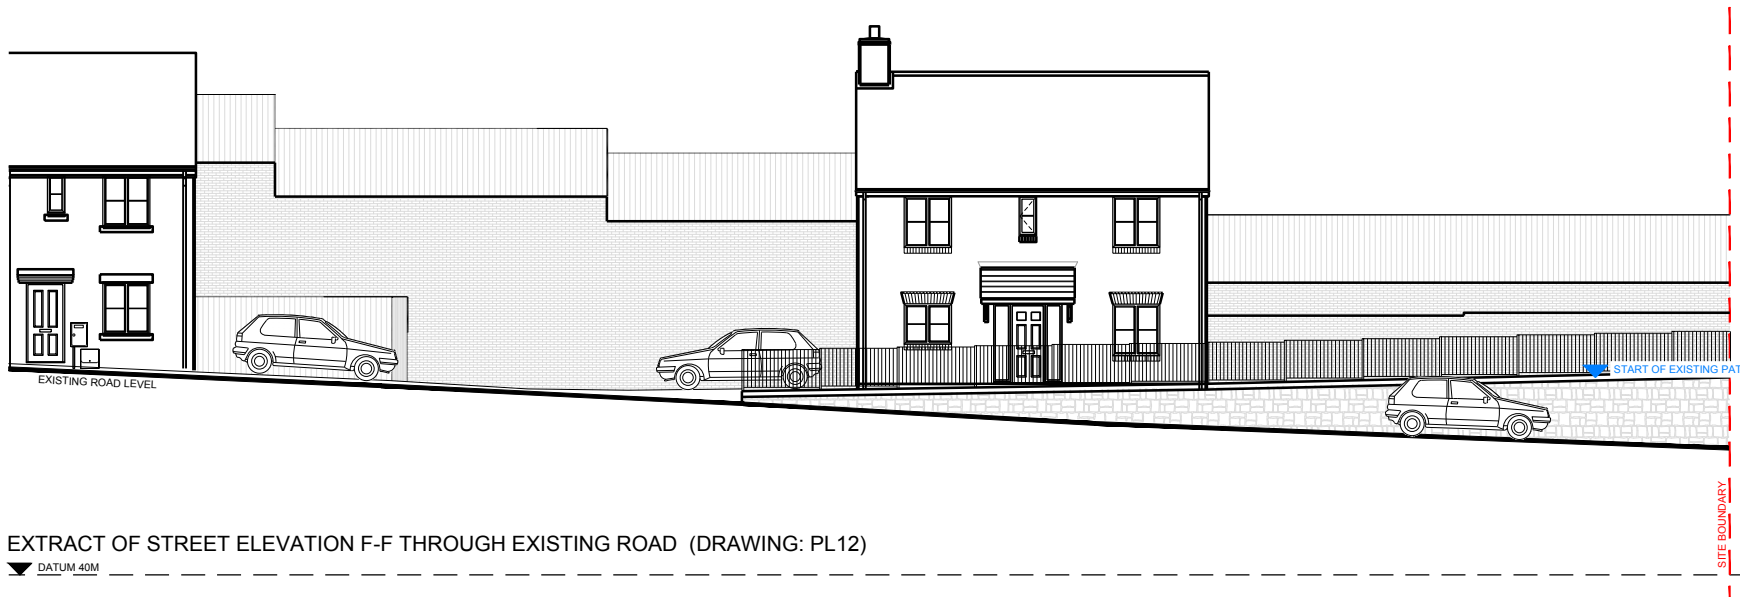


This drawing is the copyright of Roberts Limbrick Ltd and should not be reproduced in whole or in part or used in any manner whatsoever without their written permission.
Do Not scale off this drawing, use only figured dimensions and report any discrepancies or omissions to the Architect immediately.

rev.	date	description
------	------	-------------

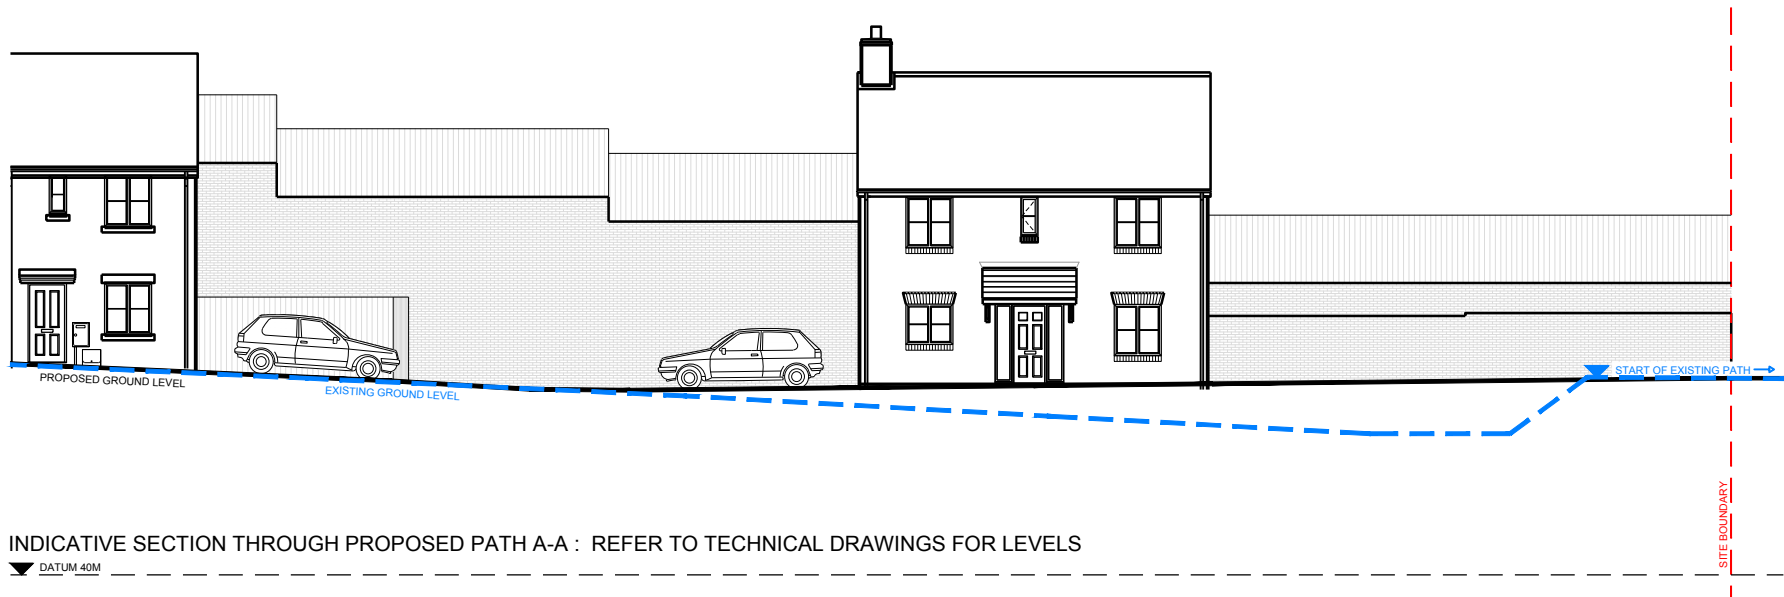

Roberts Limbrick
ARCHITECTS

project

SITE AT HERITAGE GATE

client

JEHU

drawing

INDICATIVE SECTION

SKETCH

status

SKETCH

ROBERTS LIMBRICK LTD

The Carriage Building, Bruton Way,
Gloucester, GL1 1DG

The Estates Office, 25 - 26 Gold Tops,
Newport, NP20 4PG

T. 03333 405 500

mail@robertslimbrick.com

www.robertslimbrick.com

Registered Office : England No. 06658029

scale

1:200@A2

date

12.12.2019

author

ES

project

drg no.

rev.

9117-PH2-SK203

-