

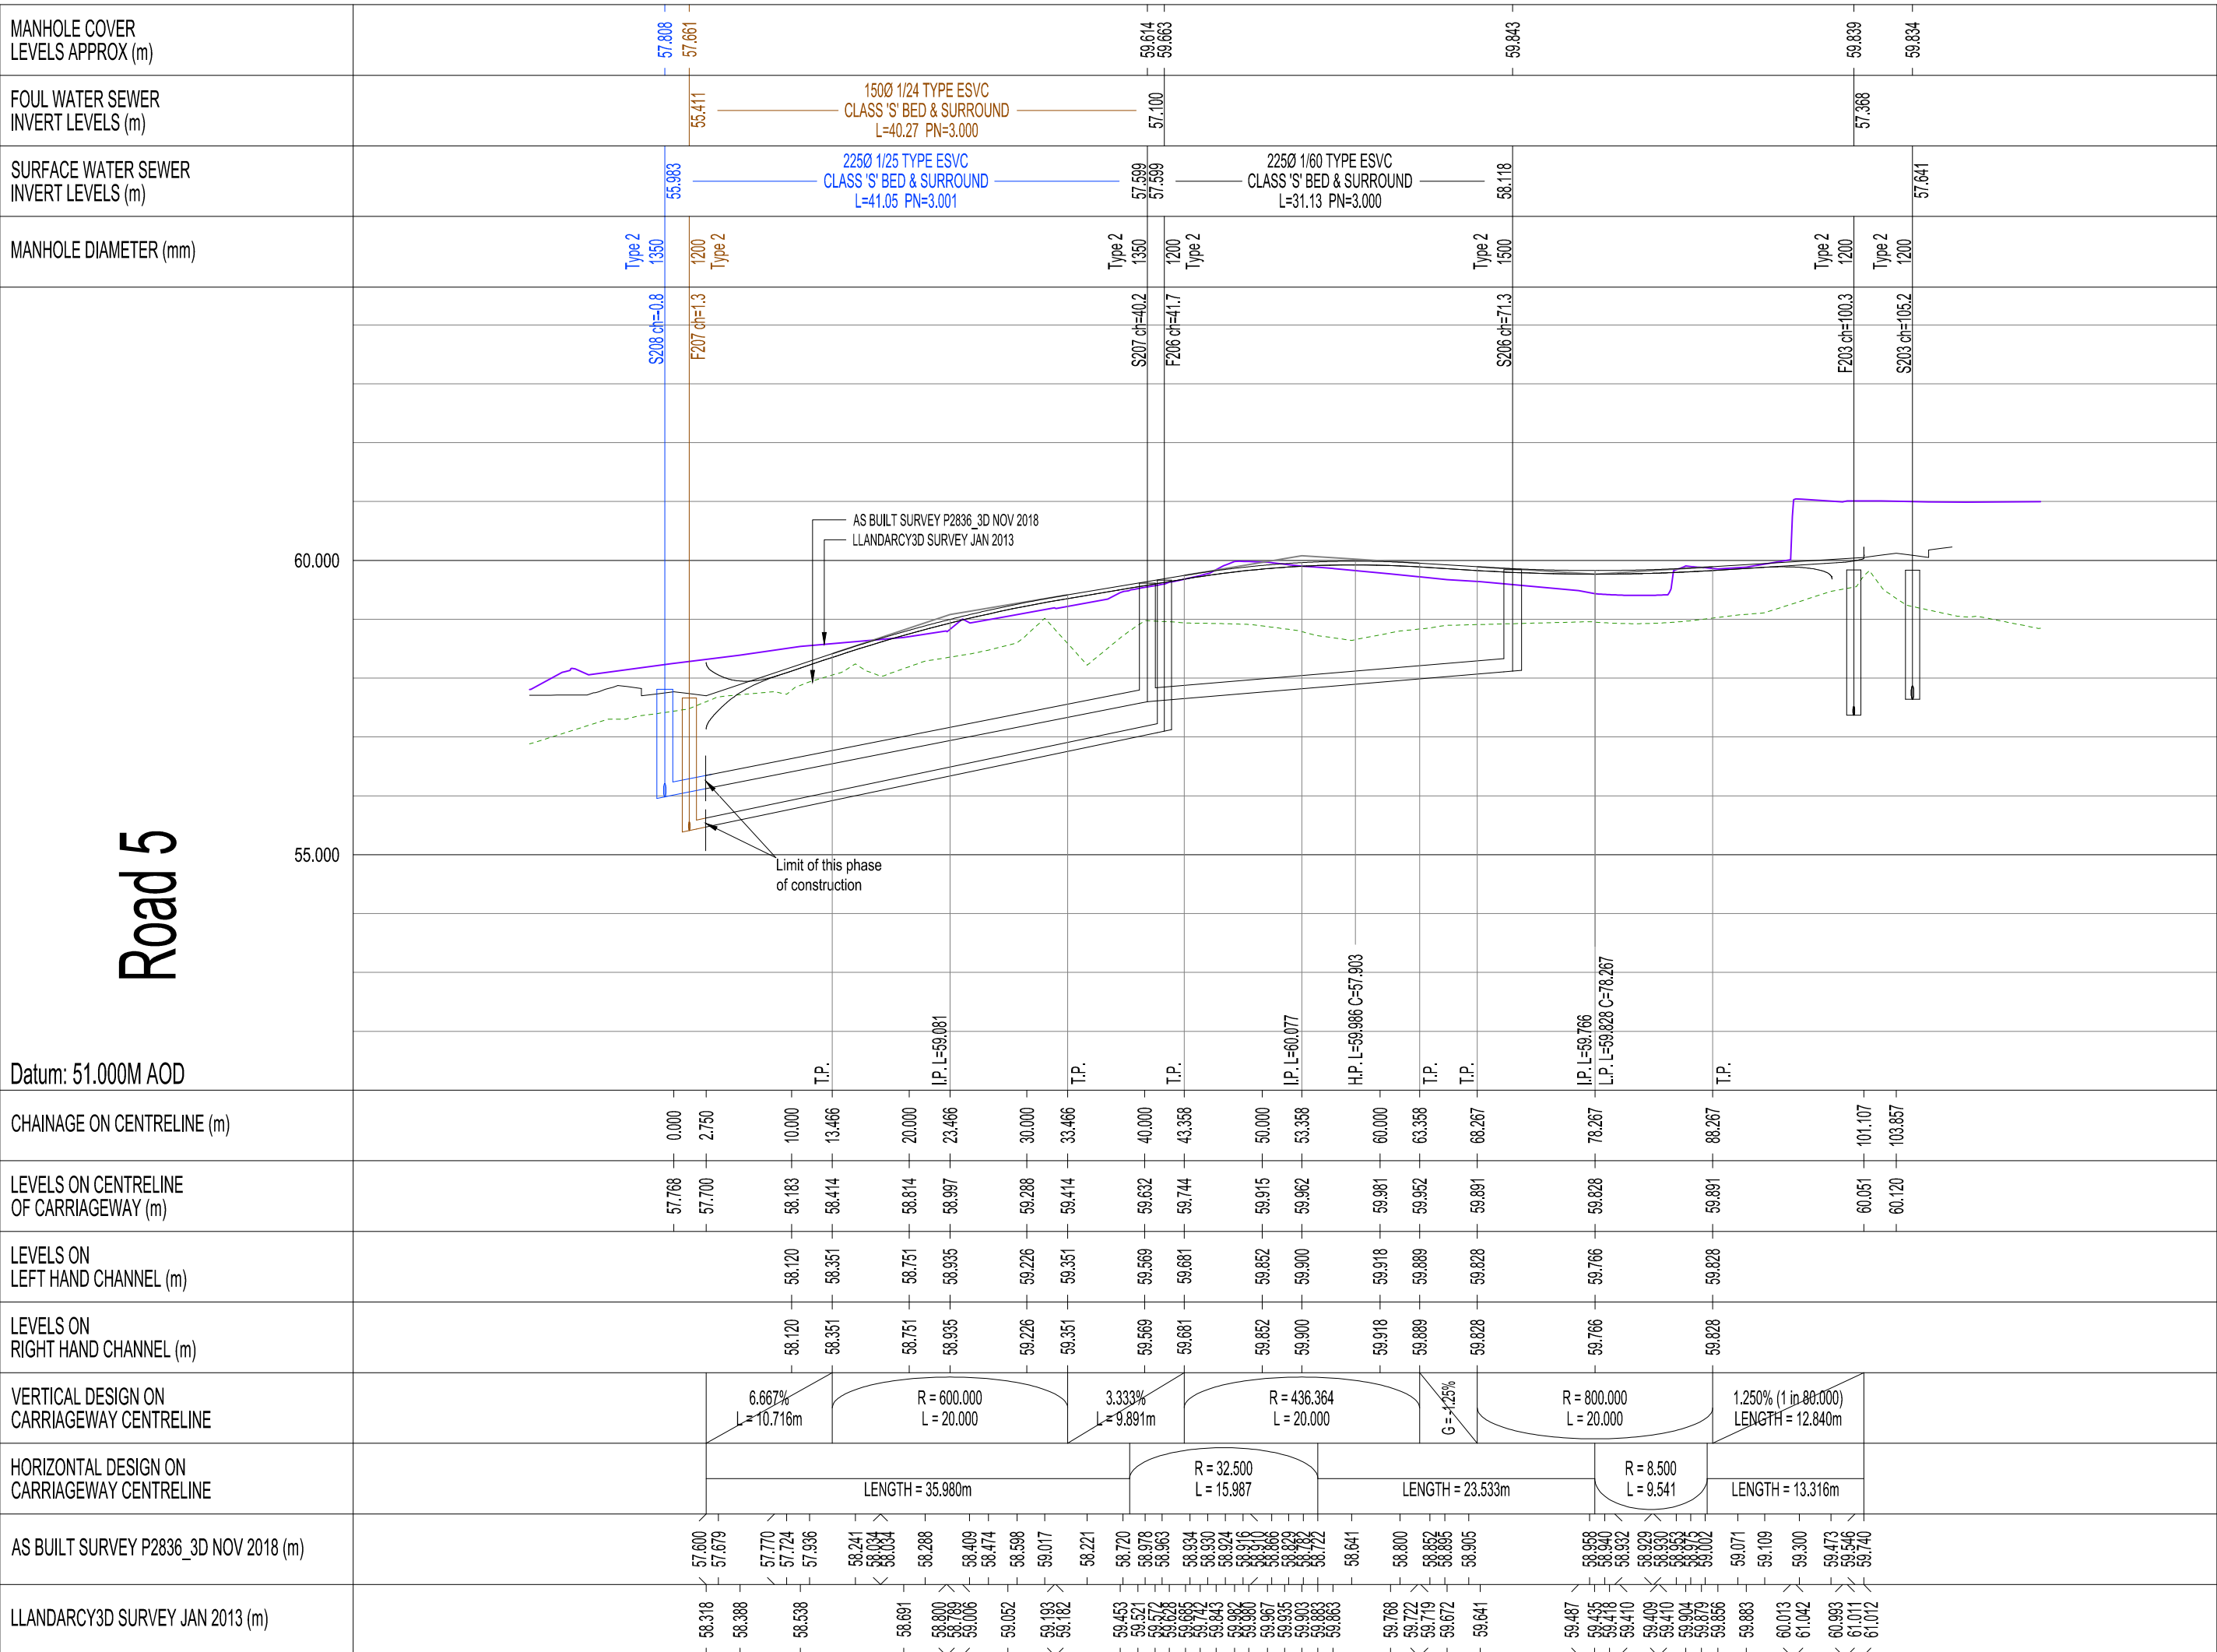


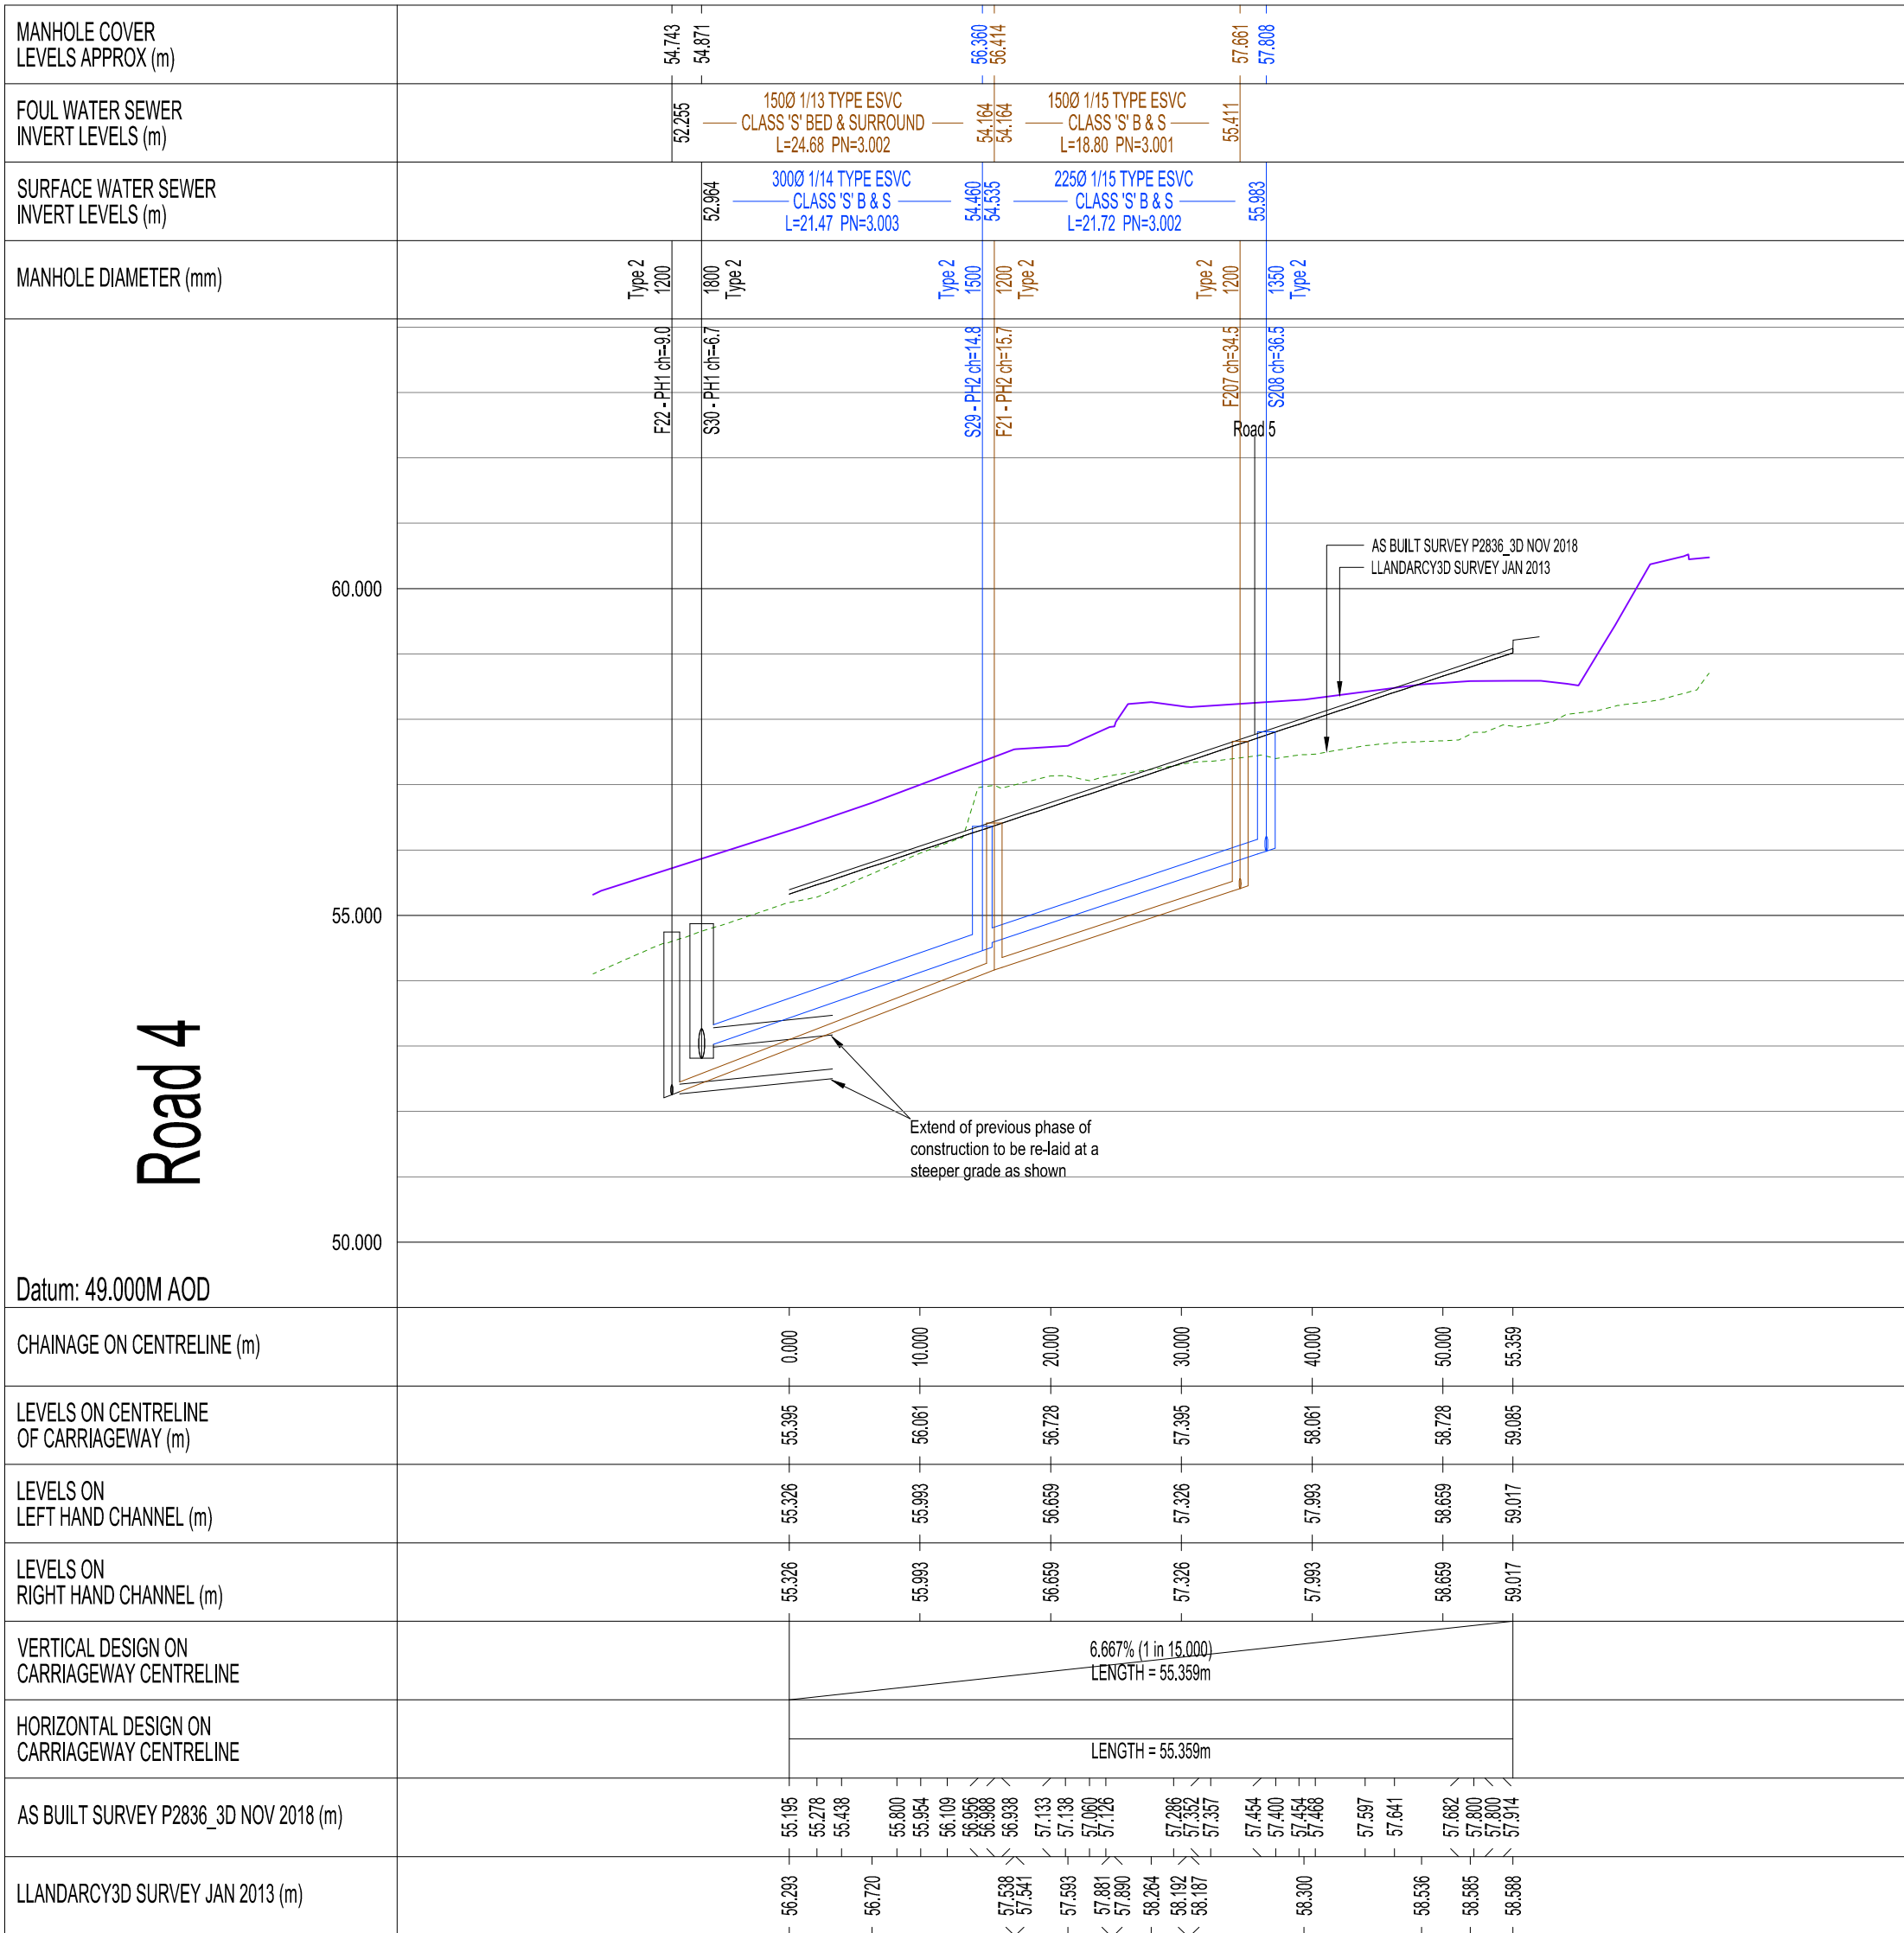

NOTES:

THE DEVELOPER MUST SELF-VET AND CERTIFY THAT THE DESIGN CRITERIA, MATERIAL STANDARDS AND WORKMANSHIP SPECIFICATIONS FOR THE PROPOSED ADOPTABLE SEWERS ARE IN ACCORDANCE WITH THOSE SET OUT IN 'SEWERS FOR ADOPTION' 7th EDITION AND THE REQUIREMENTS OF DWR CYMRU WELSH WATER AS THE STATUTORY SEWERAGE UNDERTAKER.

ALL HIGHWAY WORKS TO BE IN ACCORDANCE WITH 'NEATH PORT TALBOT COUNTY BOROUGH COUNCIL GUIDE TO THE LAYOUT OF DEVELOPMENT ROADS' & 'SPECIFICATION FOR THE CONSTRUCTION OF ROADS FOR ADOPTION'

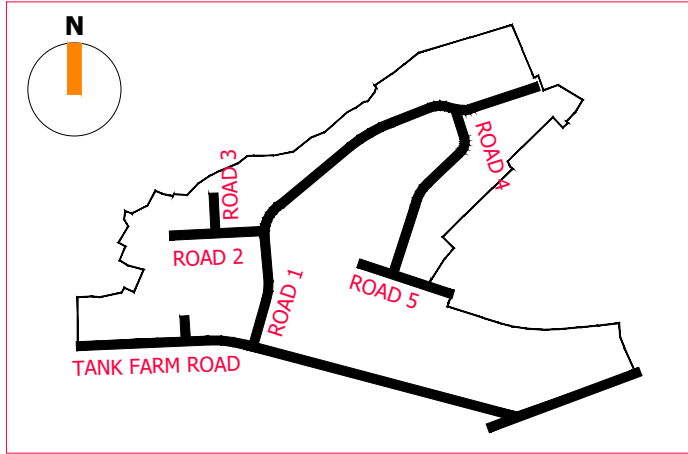

P02	13.11.19	NR/TW	LATEST LAYOUT SHOWN AND DESIGN FINALISED
P01	30.10.19	NR/TW	PRELIMINARY ISSUE
REV	DATE	DRAWN/CHK	REVISION INFO
STATUS:			

PRELIMINARY

PROJECT:

HERITAGE GATE
COED DARCY
PHASE 3

DRAWING TITLE:

LONGITUDINAL SECTIONS

JOB NUMBER:

SE1649

SCALE AT A1:

H1:500 V1:100 S2

REV. STATUS:

IESISSTRUCTURES

LONDON 20 IRONMONGER LANE | LONDON | EC2V 8EP | UK
T: +44 (0)207 600 2912
BRISTOL 89-95 REDCLIFFE STREET | BRISTOL | BS1 6LU | UK
T: +44 (0)117 922 7039
MANCHESTER COMMERCIAL WHARF | 6 COMMERCIAL STREET
MANCHESTER, M15 4PZ | UK
T: +44 (0)845 643 2741
www.iesisgroup.com

CLIENT:

HERITAGE GATE

DRAWING NUMBER:

COD-ISS-P3-XX-DR-C-3532

REVISION:

P02