



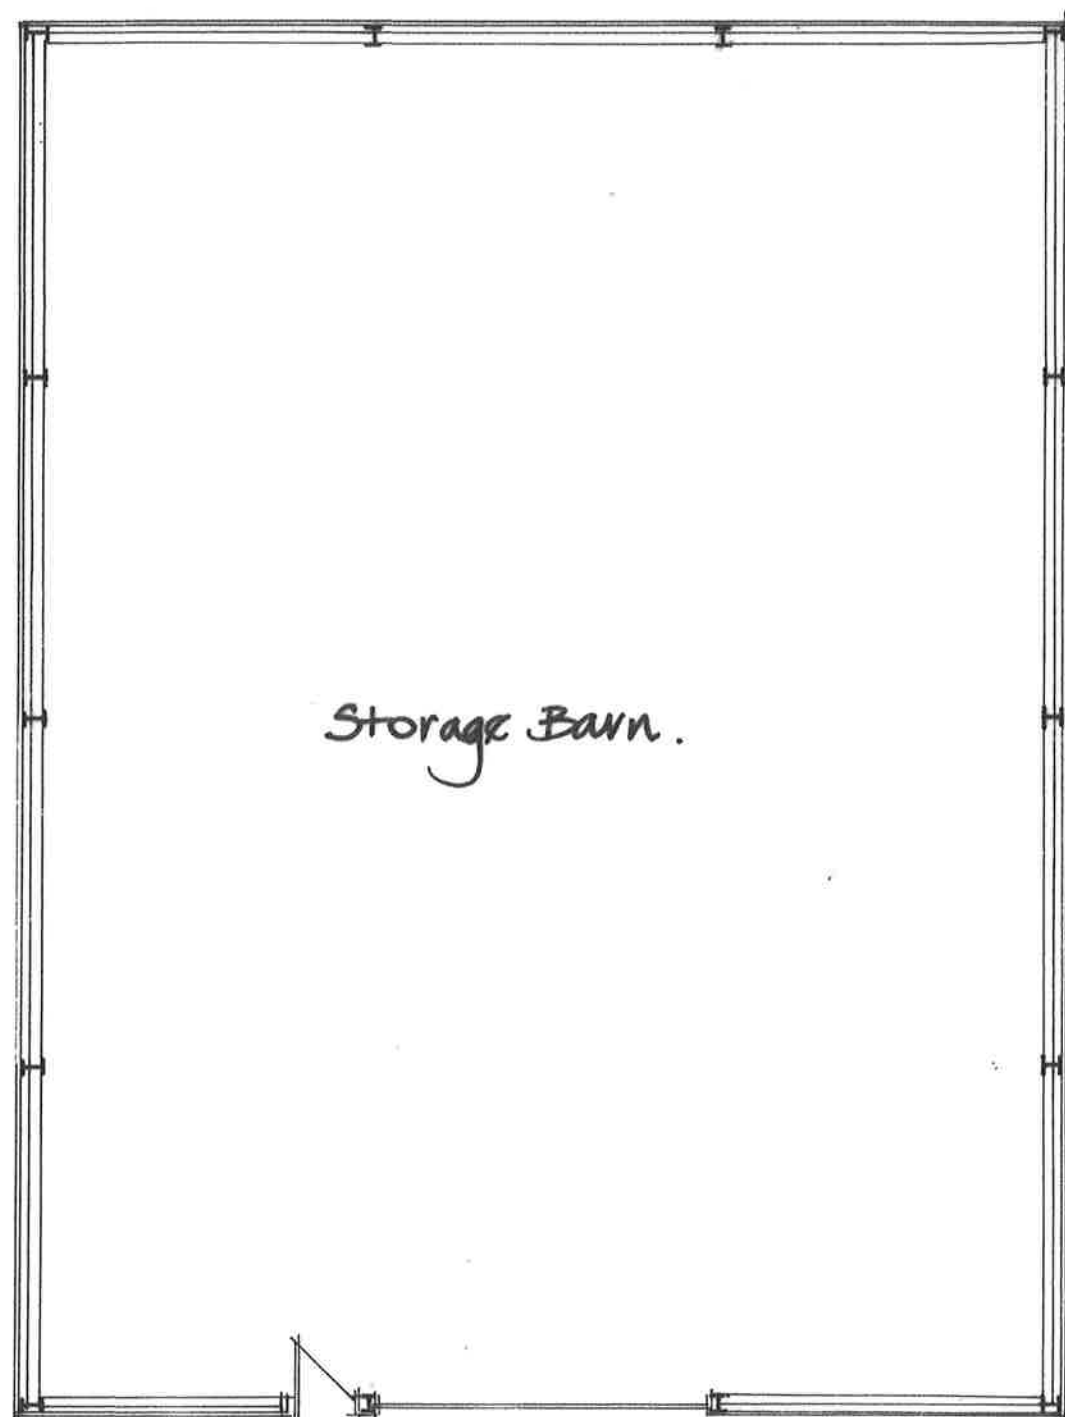

Existing Floor Plan.

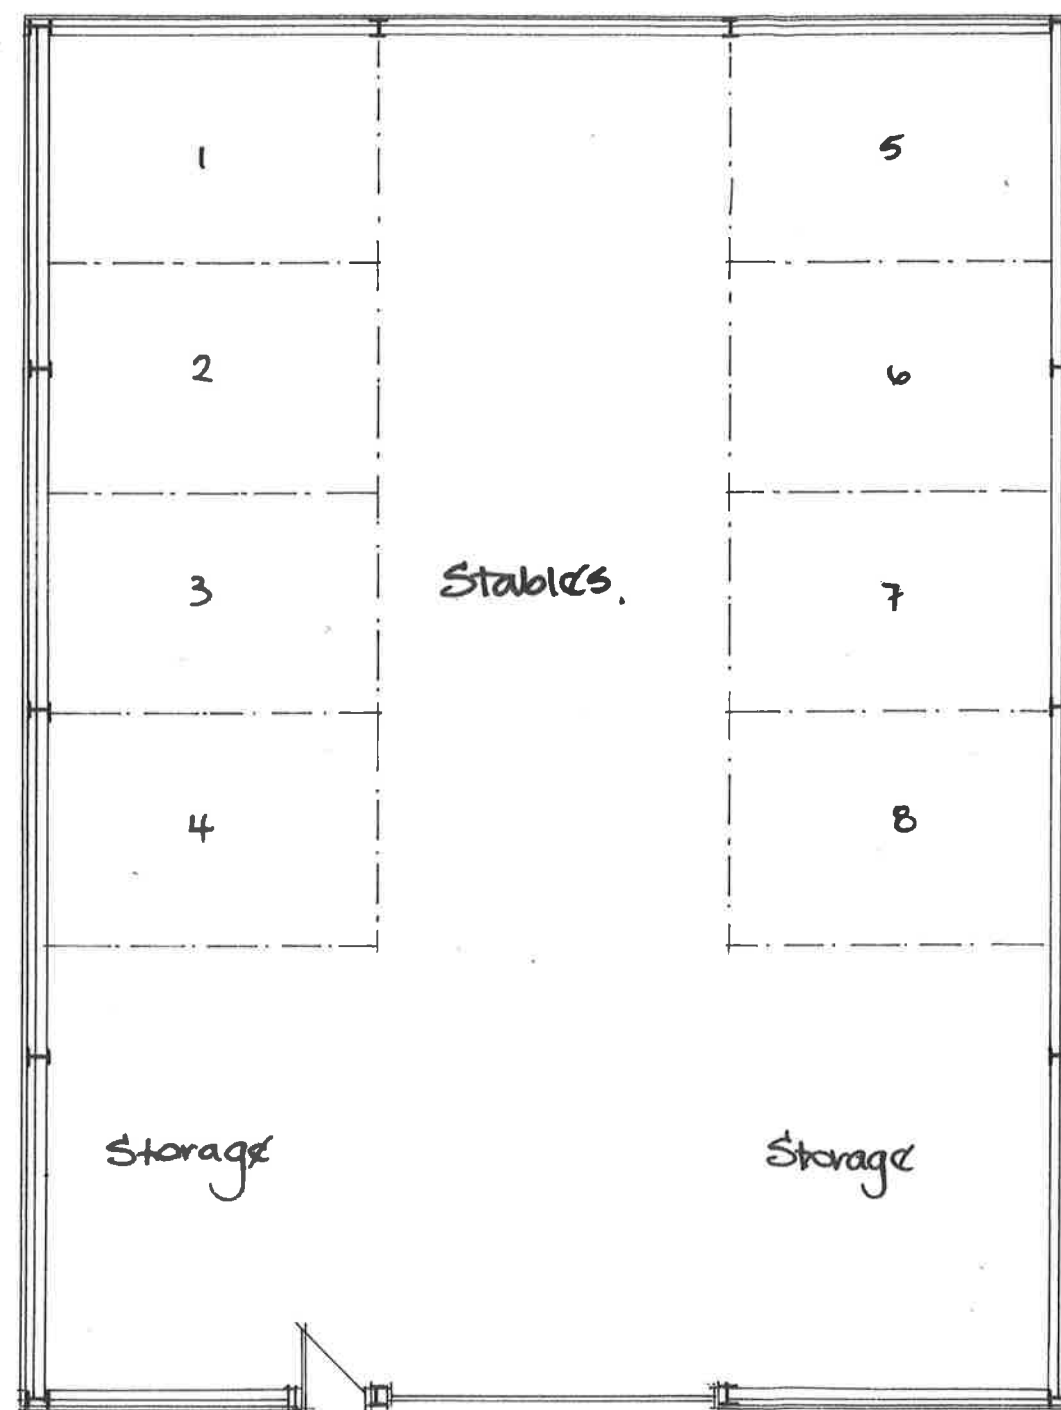

Proposed Floor Plan.

Scale: 1/100.

Date: Dec '19.

Proposed Conversion of Barn Building

Abergarwed Stables, Abergarwed.