

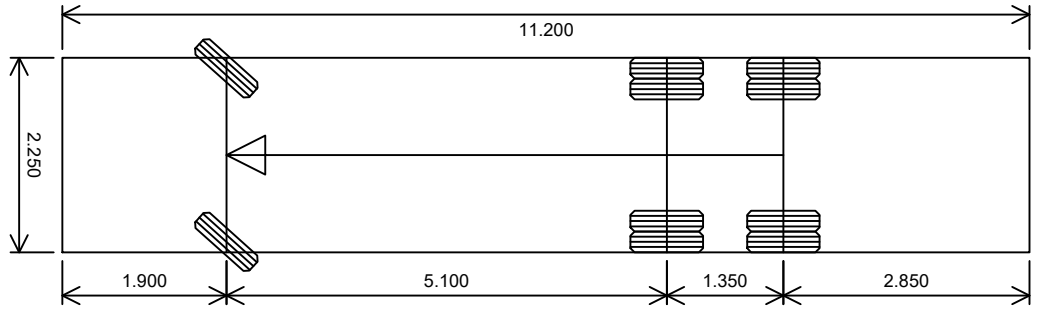
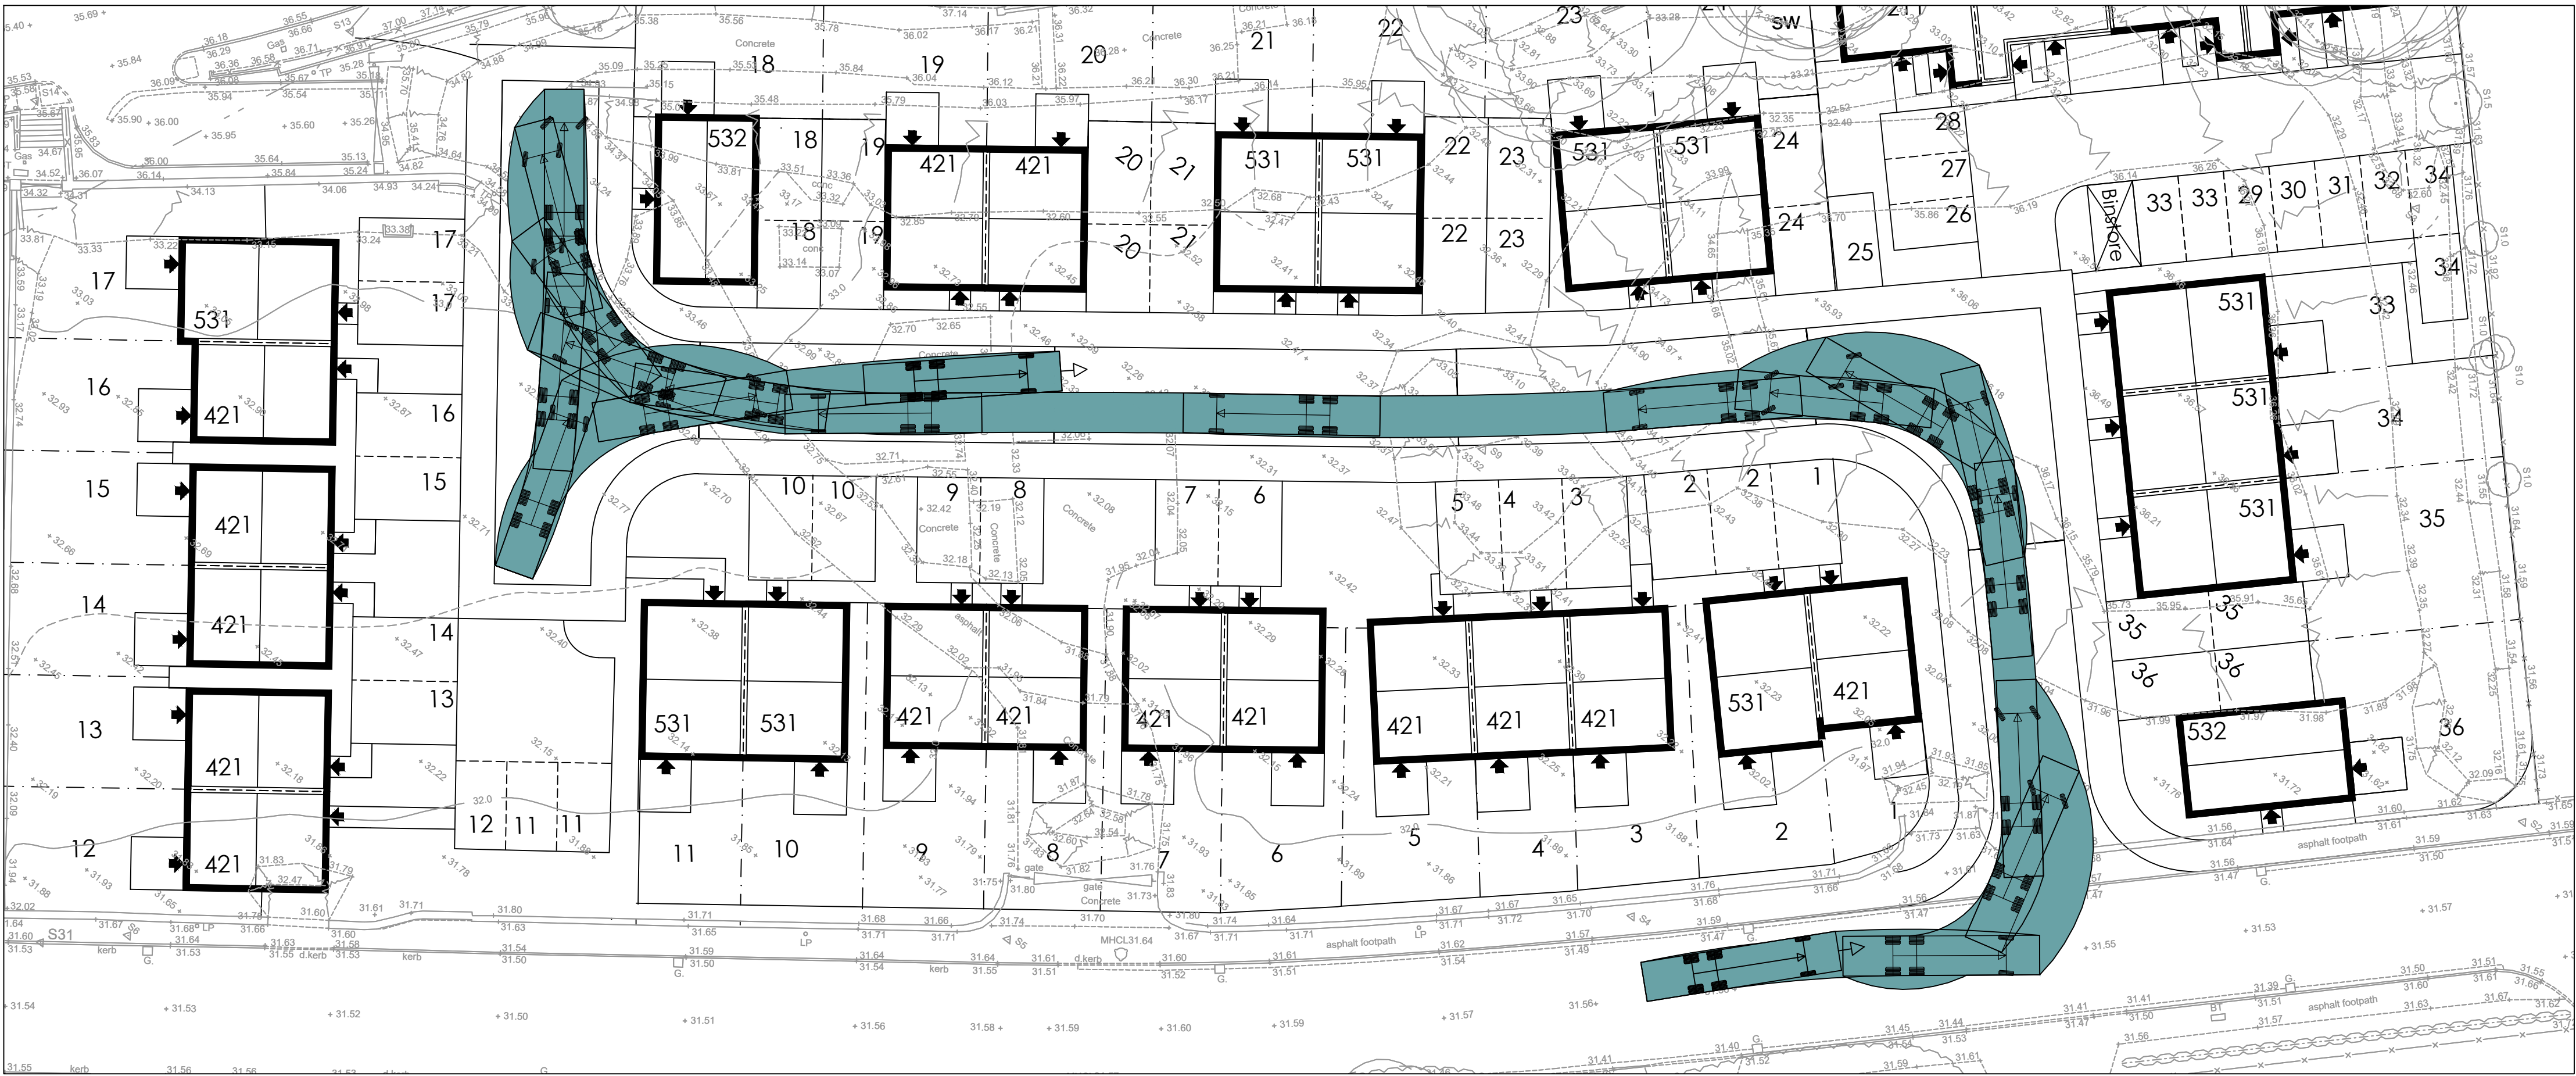
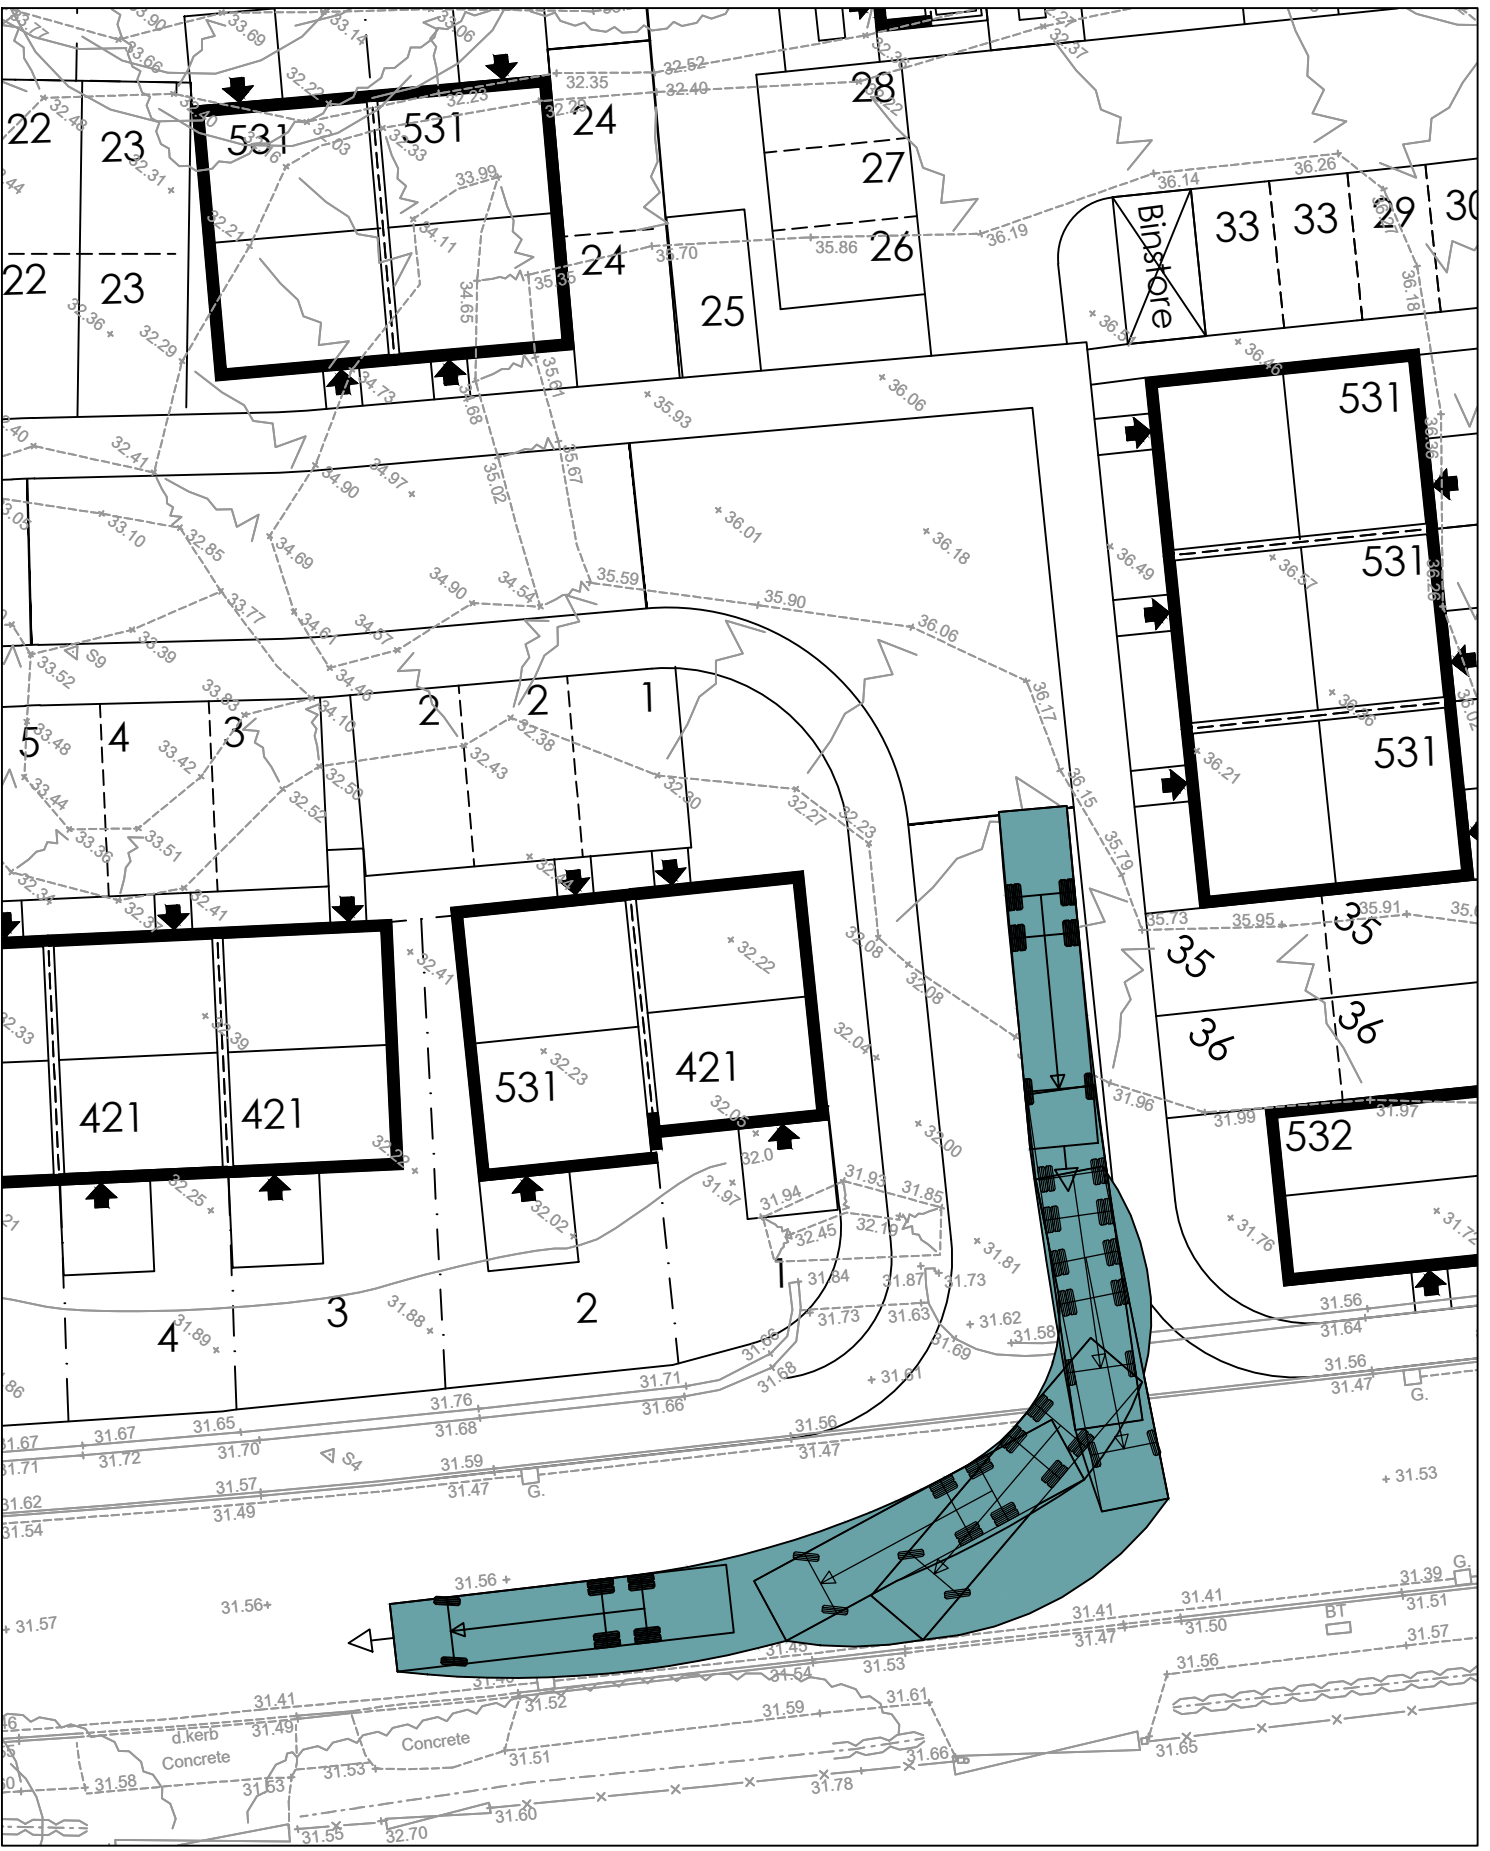


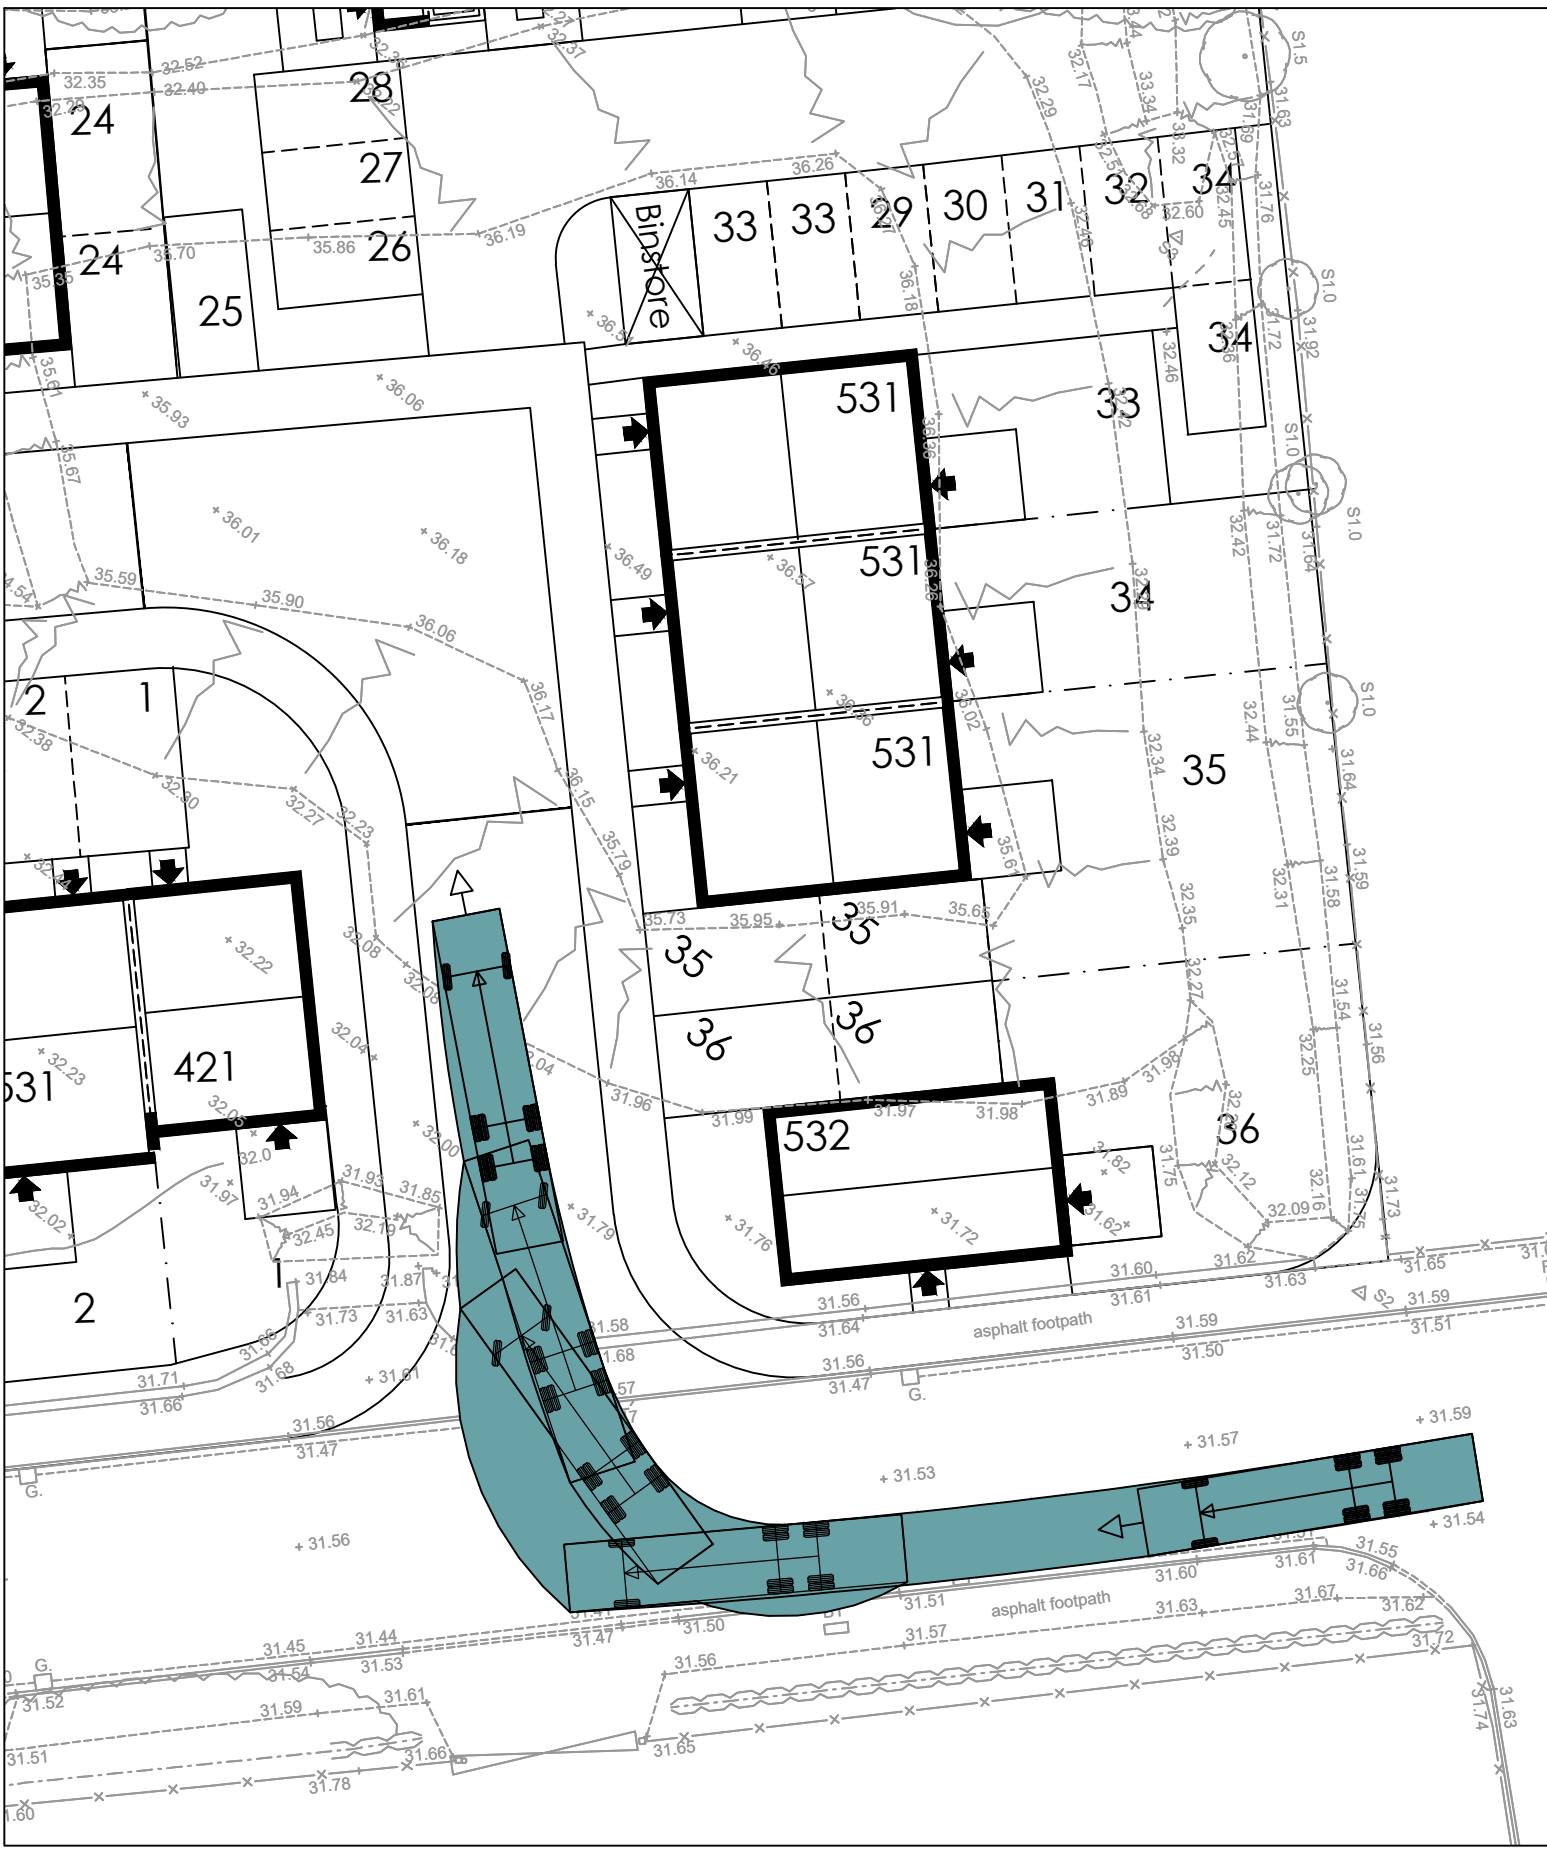

Vehicle name	VoG Refuse Vehicle
Description	Design Bulletin 32
Overall length (m)	11.200
Overall width (m)	2.250
Maximum track width (m)	2.250
Kerb to kerb radius (m)	9.500

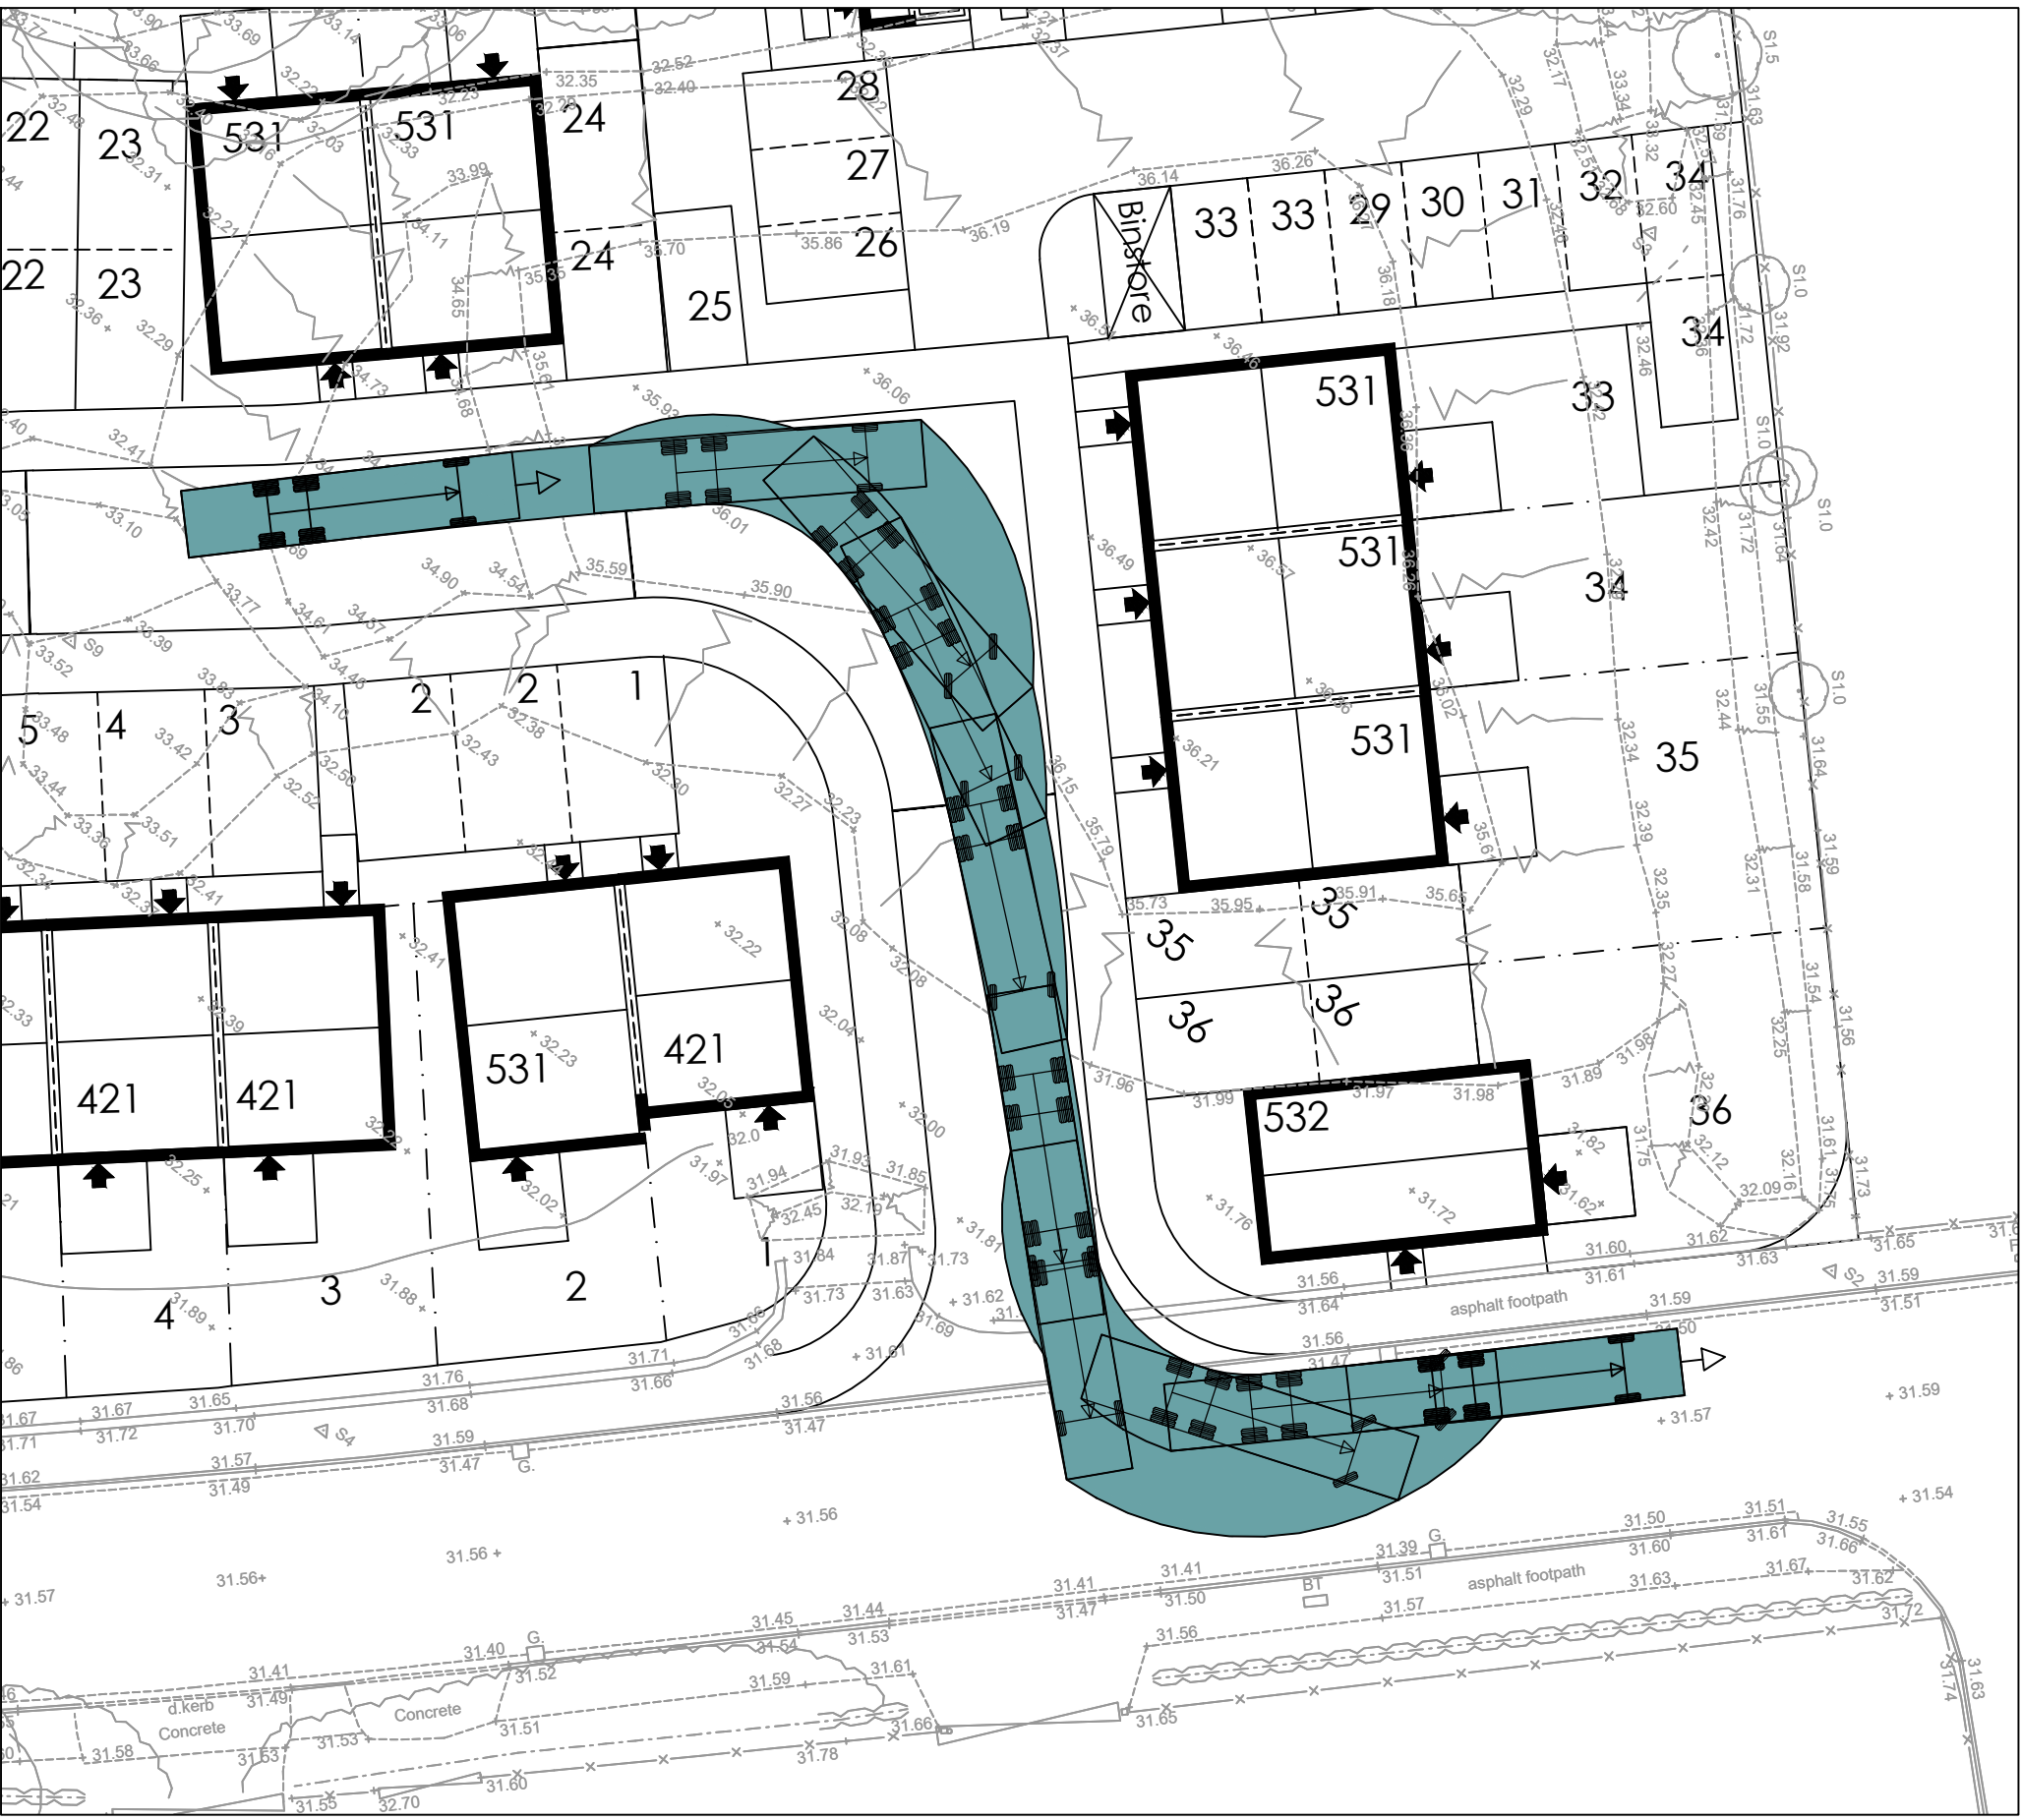

This drawing is copyright and its use or reproduction without the permission of Spring Design Consultancy Limited. All rights are reserved until invoices are paid in full. No responsibility will be taken for any design used for construction prior to receipt of relevant approvals.

rev date description

by

Status:

PLANNING

Drawn: LG

Checked: MCC

Date: December 2019

Scale: 1:250 (A1)

Client: Bluefield Land Ltd

Project: Holly Street, Pontardawe

Title: Swept Path Assessment

Ref: 2344 / 650

Rev: /