
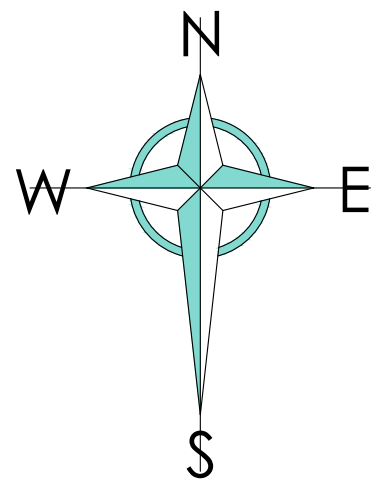


Coed Darcy, Llandarcy.

BOUNDARY ENCLOSURES KEY

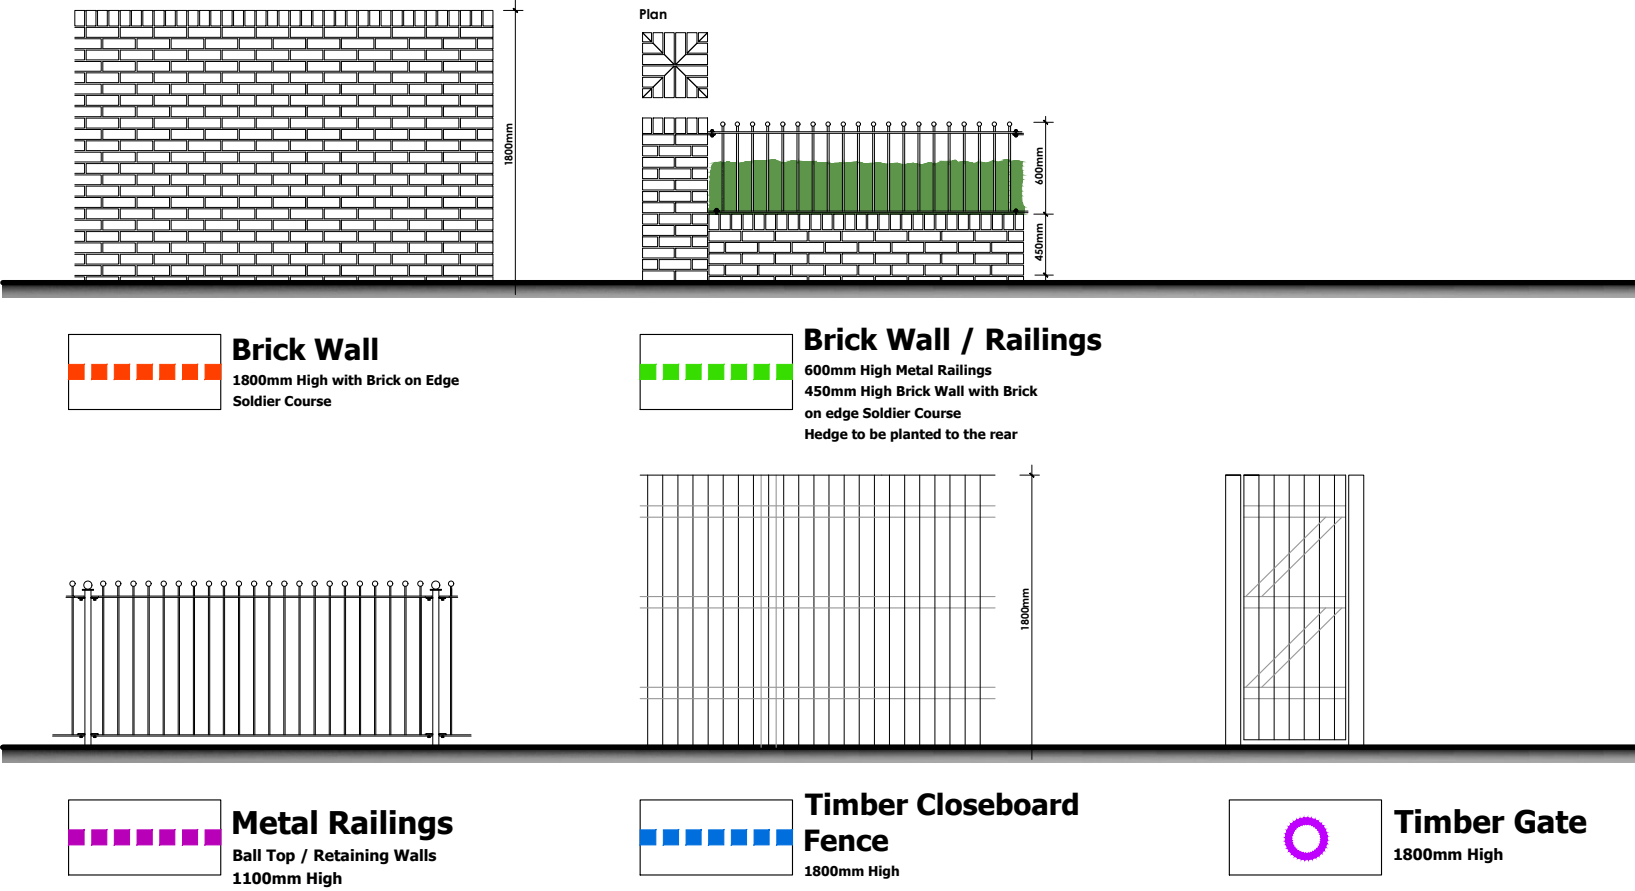

FUTURE RESIDENTIAL DEVELOPMENT

FUTURE RESIDENTIAL DEVELOPMENT

FUTURE RESIDENTIAL DEVELOPMENT

FUTURE RESIDENTIAL DEVELOPMENT



Revision	Date	Amendment	Initials
A	18.12.19	Red line amended & Plots 65-68 BCP updated & Parking for 3 Beds amended	KE

thinkurban
Architecture & Civil Engineering
Guest House
St Mellons Business Park
Fortran Road
Cardiff CF3 0EY

COED DARCY, LLANDARCY.

drawing title: **BOUNDARY ENCLOSURES LAYOUT** 18.12.19
scale: 1:50 & 1:500 @ A1

status	drawing number	revision
PLANNING	COED-15-04-04	A

On 18/12/19 of this drawing. Check dimensions before use and notify thinkurban Design Ltd. If any dimensions are incorrect. Contractors, subcontractors and suppliers must. Verify all dimensions on-site before construction. Check the contents of this drawing and any verbal information before ordering materials. © Think Urban Design Ltd.

LOVELL PARTNERSHIPS

Lovell Partnerships Ltd, Unit 5, Cae Gwyrdd,
Greenmeadow Business Park, Tongwynlais,
Cardiff CF15 7AB Telephone: 02920 614112