


	Driveway Widened But Under 3.6m
	Driveway Widened To 3.6m
	Parking Spaces Widened To 2.6m
	Shared footpath Between Parking Spaces

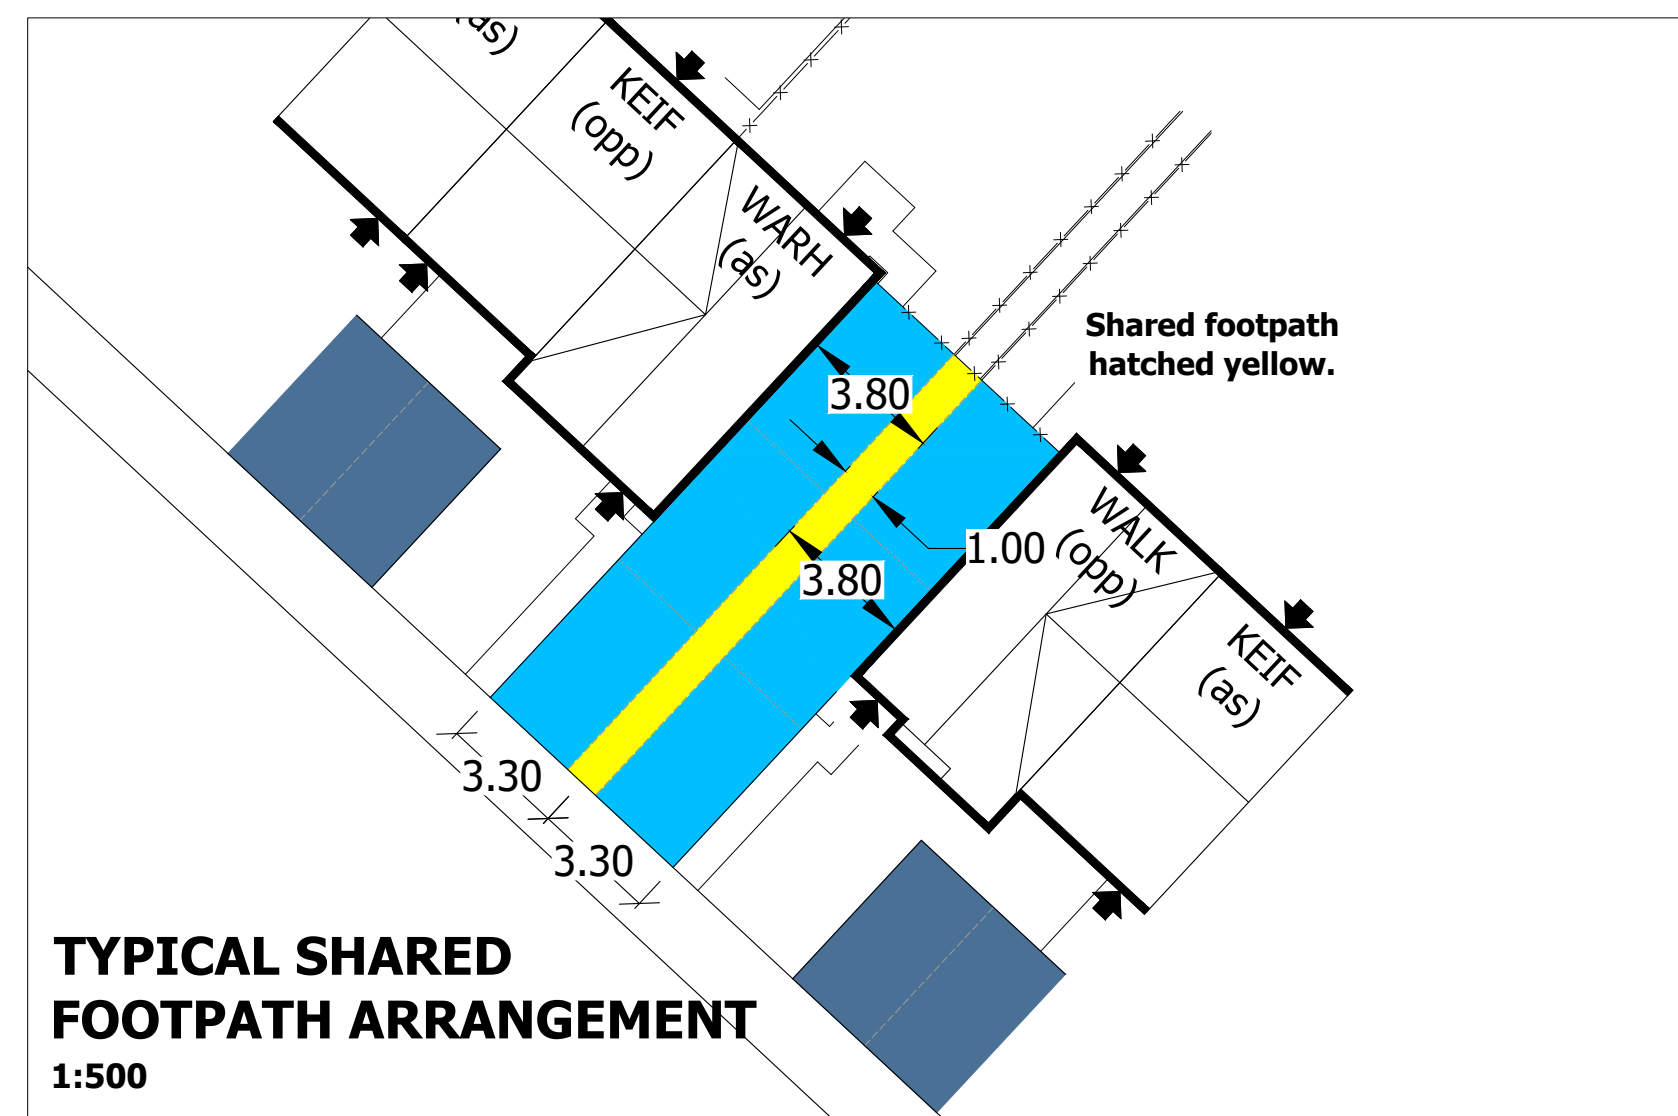

FUTURE RESIDENTIAL DEVELOPMENT

FUTURE RESIDENTIAL DEVELOPMENT

A	18.12.19	Red line amended & Plots 65-68 BCP updated & Parking for 3 Beds amended	KE
Revision	Date	Amendment	Initials

thinkurban
Architecture & Civil Engineering

Quest House
St Mellons Business Park
Fortran Road
Cardiff CF3 0EY

project title
**COED DARCY,
LLANDARCY.**

drawing title	date
CAR PARKING PROVISIONS LAYOUT	18.12.19
scale	drawn by
1:500 @ A1	PT

status	drawing number	revision
PLANNING	COED-15-04-08	A

Do NOT scale off this drawing. Check dimensions before use and notify Think Urban Design Ltd. of any discrepancies immediately. Contractors, subcontractors and suppliers must verify all dimensions supplied on the drawings and on site before commencing work. Check the contents of this drawing and any labels immediately before ordering materials.

© Think Urban Design Ltd.

LOVELL
PARTNERSHIPS

Lovell Partnerships Ltd, Unit 5, Cae Gwydd,
Greenmeadow Business Park, Tongwynlais,
Cardiff CF15 7AB Telephone: 02920 614112

Scale

0m 10m 20m 30m 40m 50m