


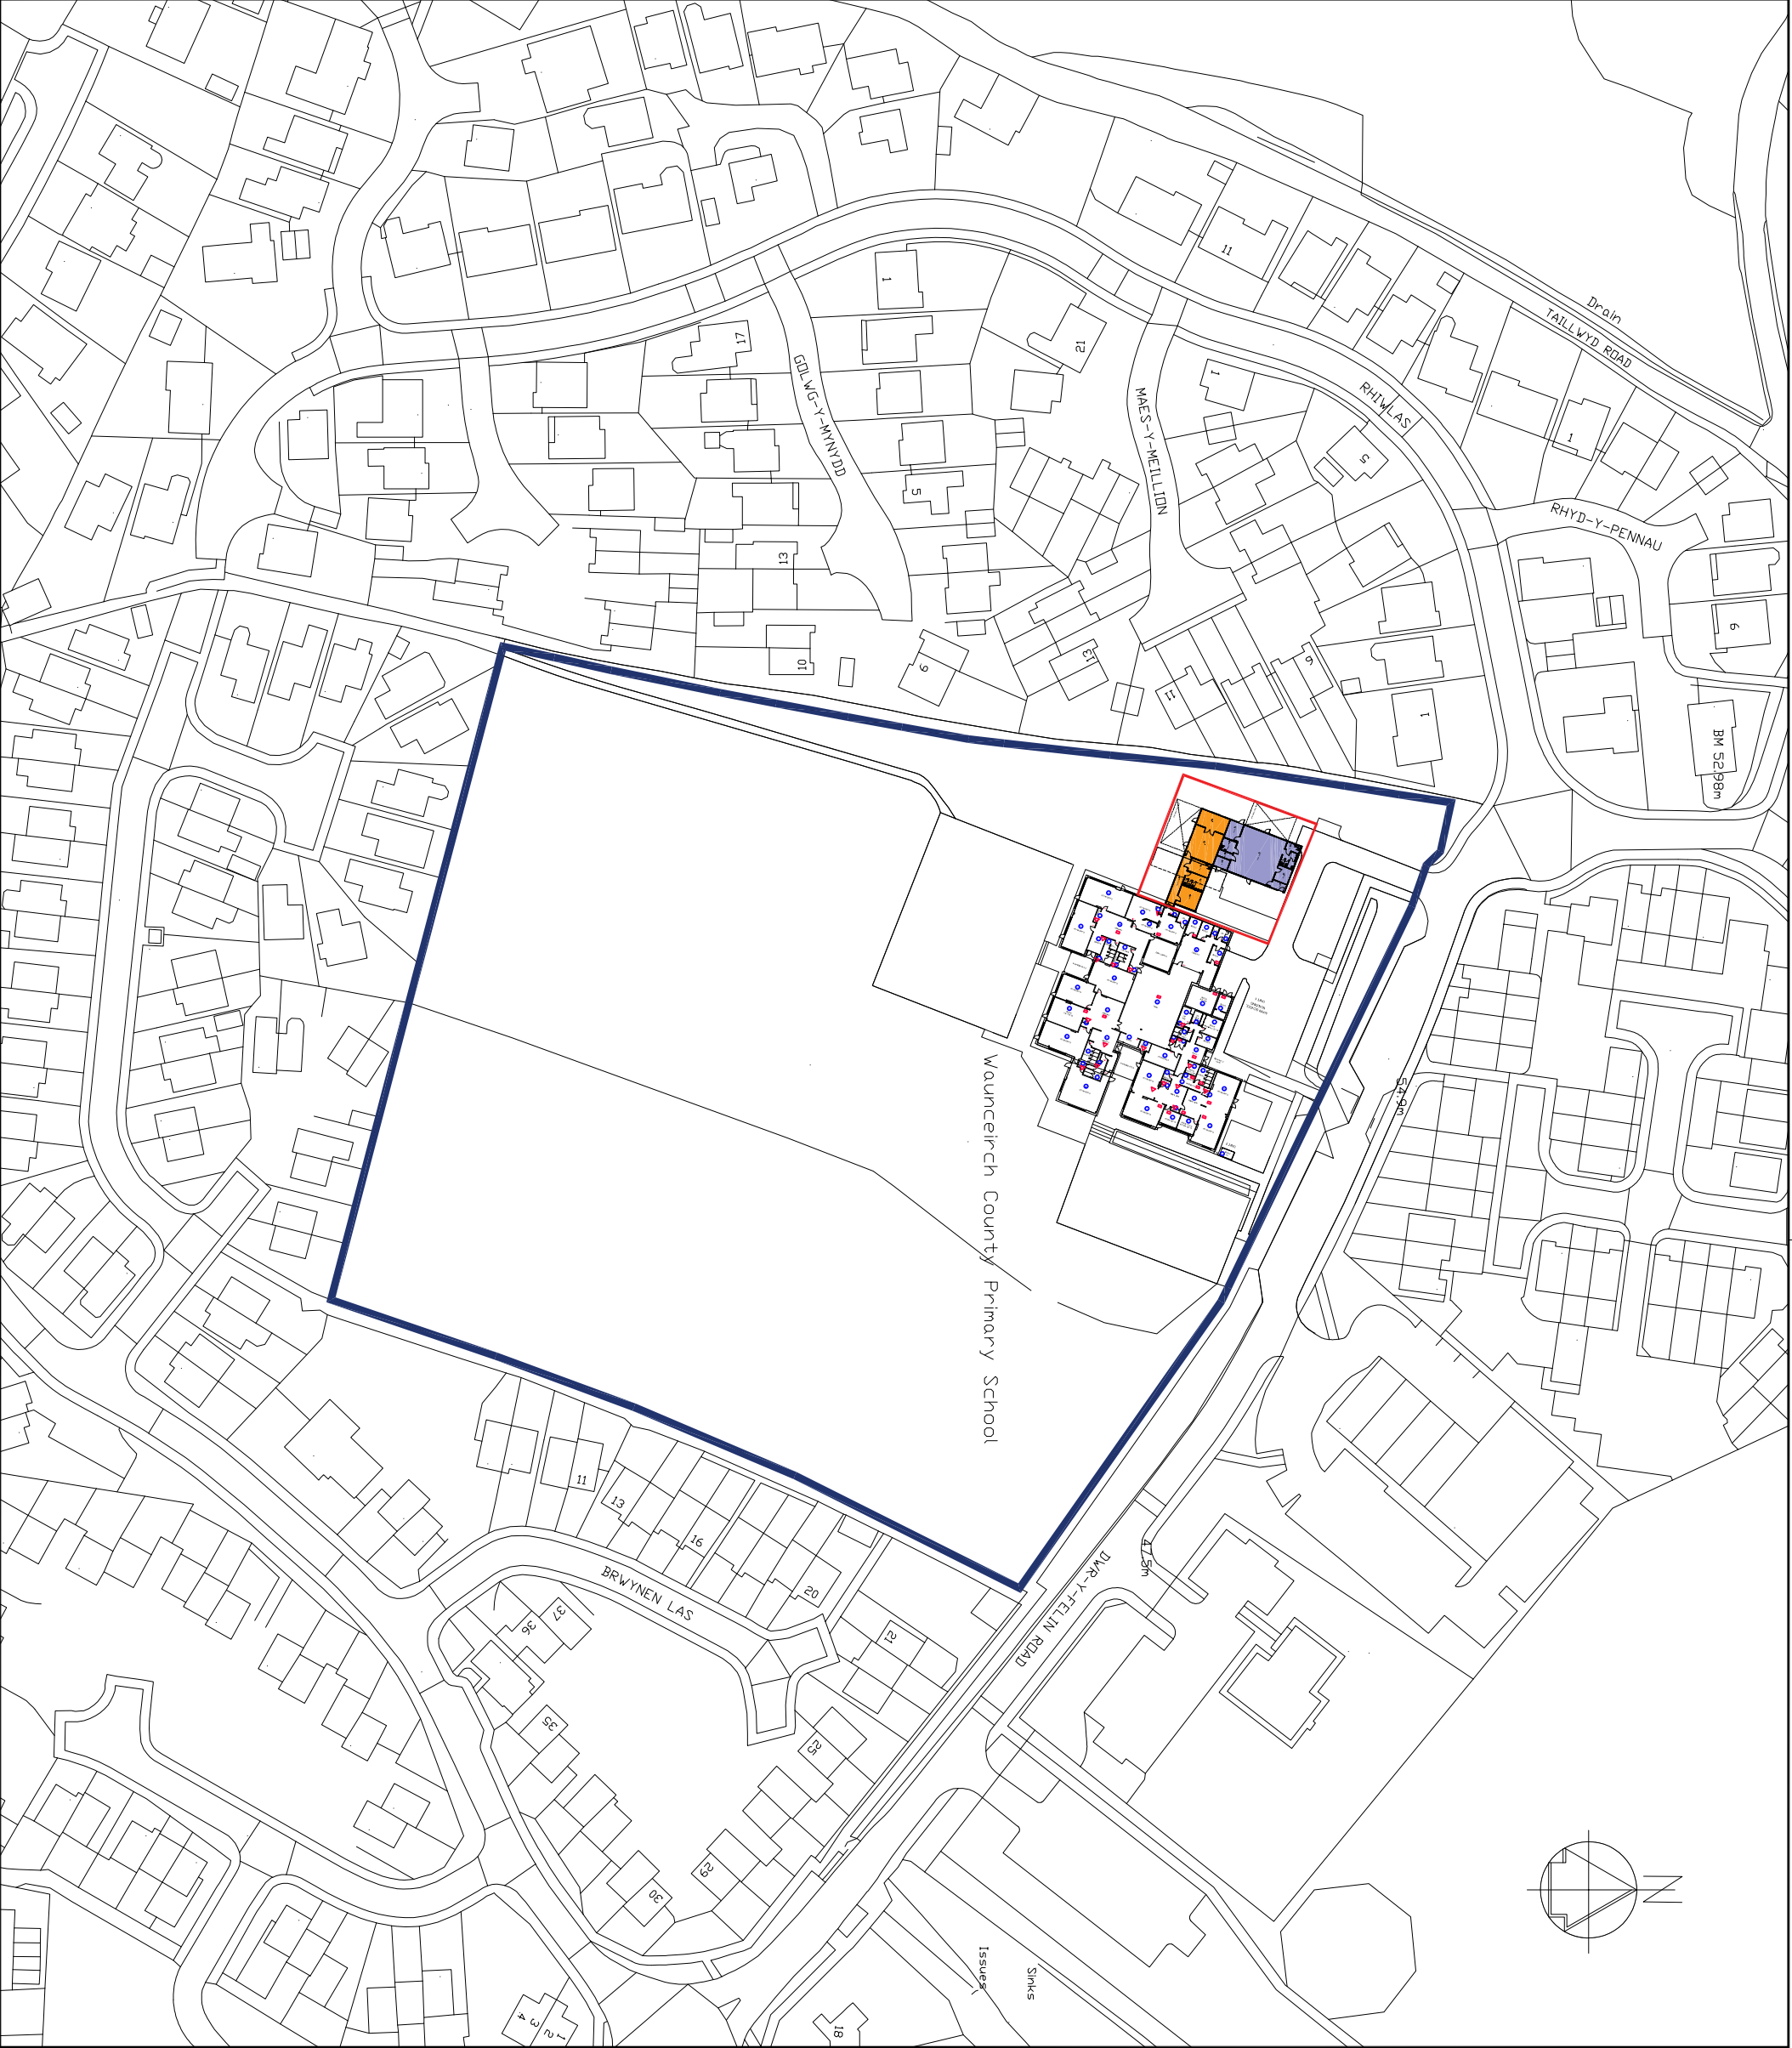

NOTES

1. All dimensions in millimetres unless otherwise stated.

Rev	Details	Dr	Ch	Apr	Date



Neath Port Talbot
County Borough Council
Gwahaniant er gwell

PROPERTY & REGENERATION
Gareth Nutt B.Sc(Hons), M.Sc., DMS, FRICS
CORPORATE DIRECTOR OF ENVIRONMENT
THE QUAYS, BRUNEL WAY
BAGLAN ENERGY PARK SA11 2GG
www.nptc.gov.uk

Project
WAUNCEIRCH PRIMARY SCHOOL

Drawing Title
SITE LOCATION PLAN

File No.	Property Ref. No.
Drawn WGH	Checked
Date DEC 19	Approved
Scales 1:1250@A3	

Drawing No. A1174 - 204	Rev.
----------------------------	----------