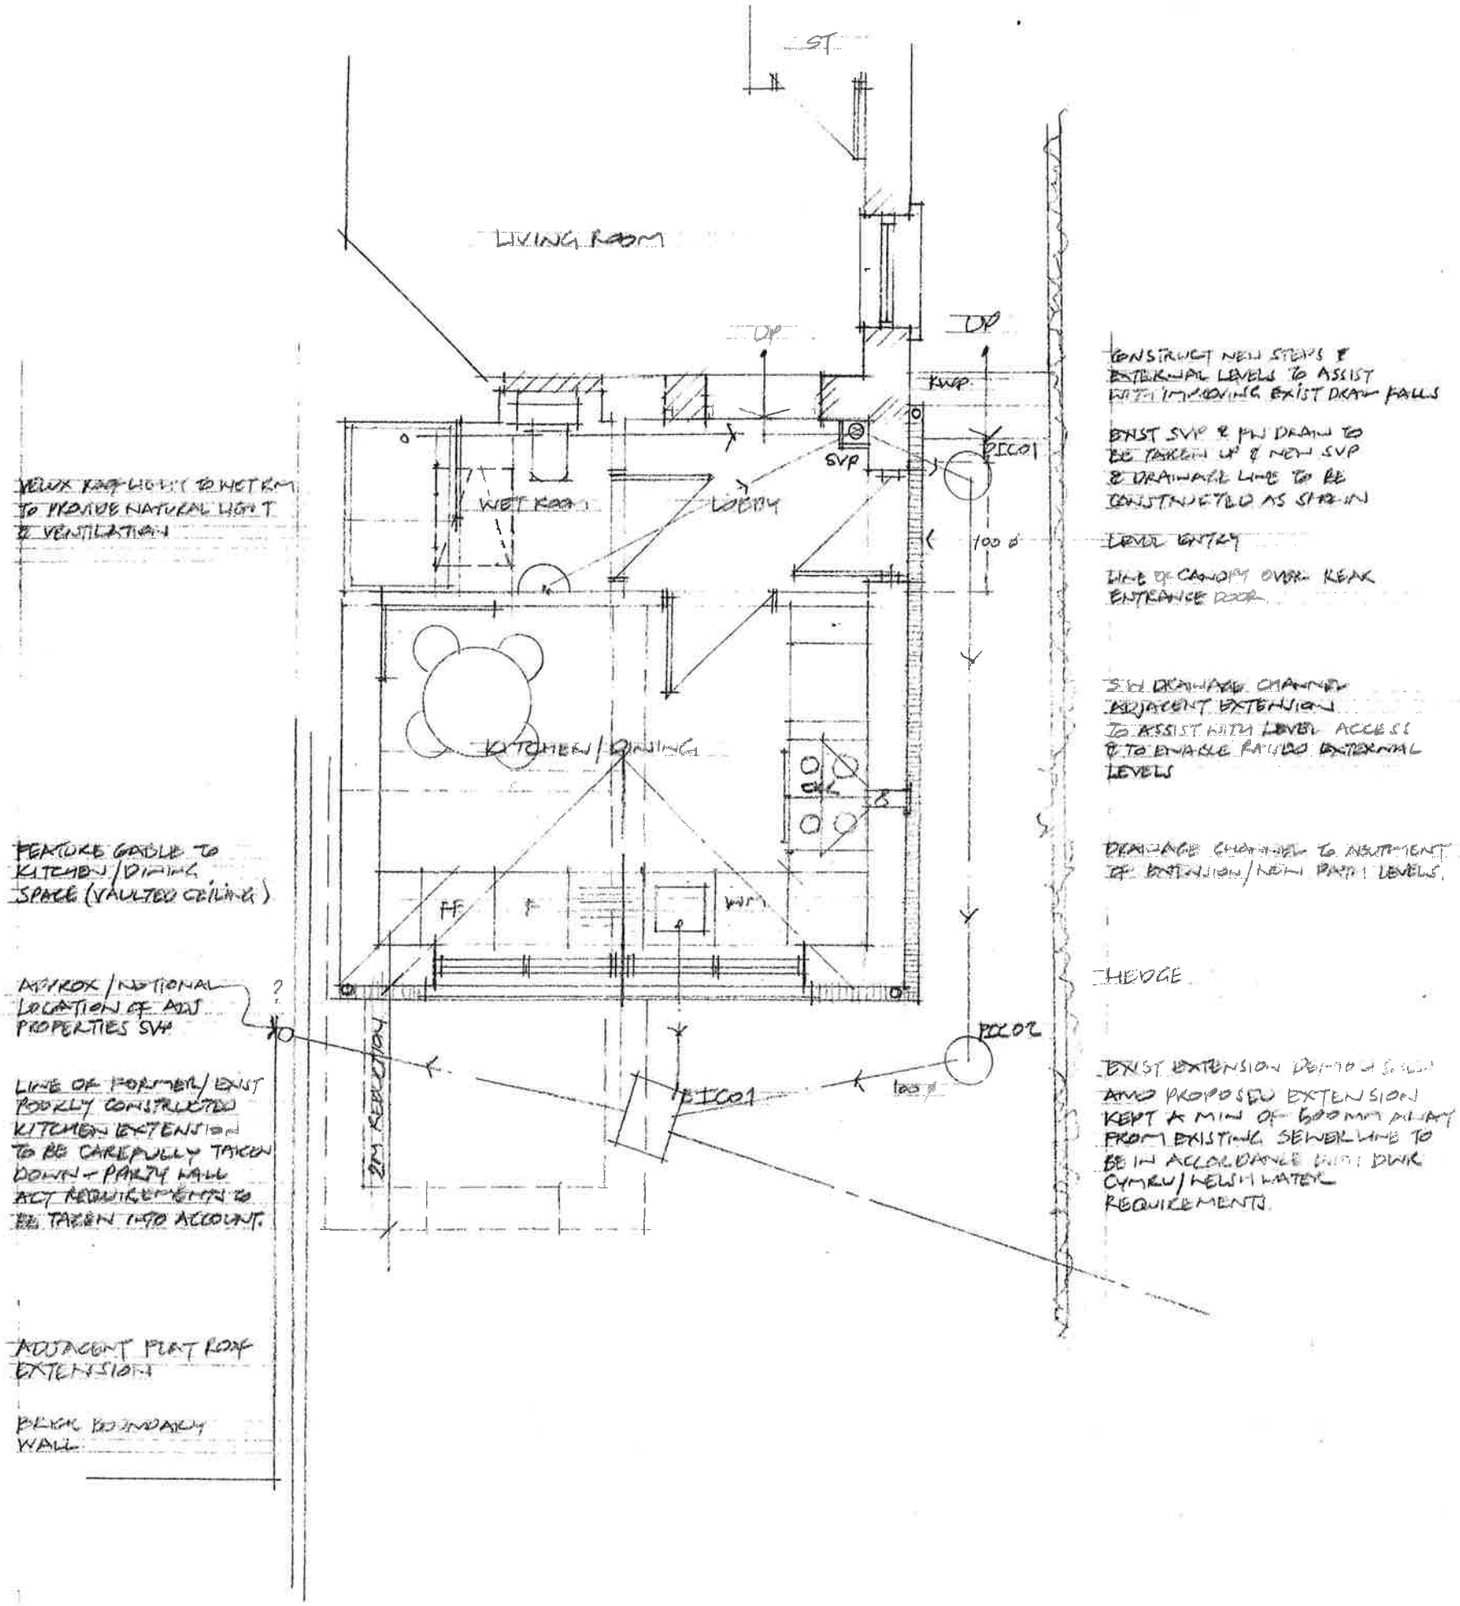

PROPOSED GROUND FLOOR LAYOUT ~ SCALE 1:50 @ A3

STUART BENTLEY BA(HONS) ARCH., BARCH (WALES) ARCHITECTURAL & DESIGN CONSULTANT.

DRG/PRP/GF/01