



ELEVATION A

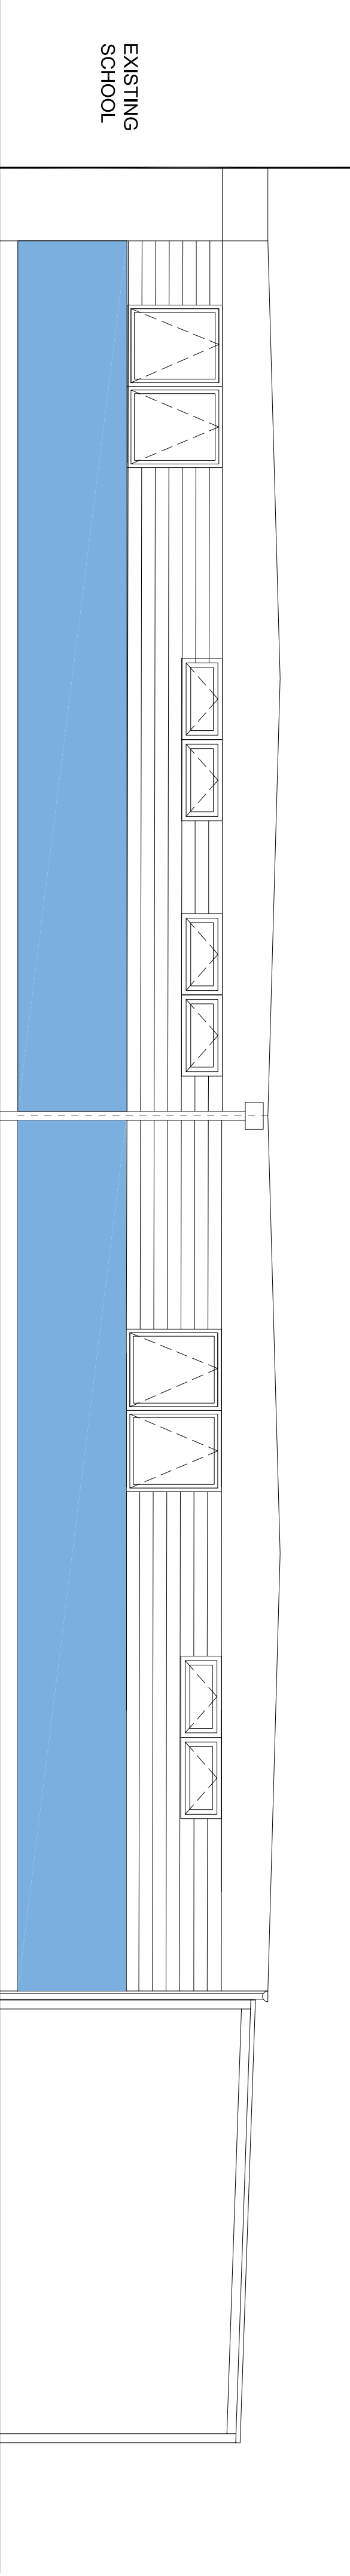


EXISTING
SCHOOL


ELEVATION B

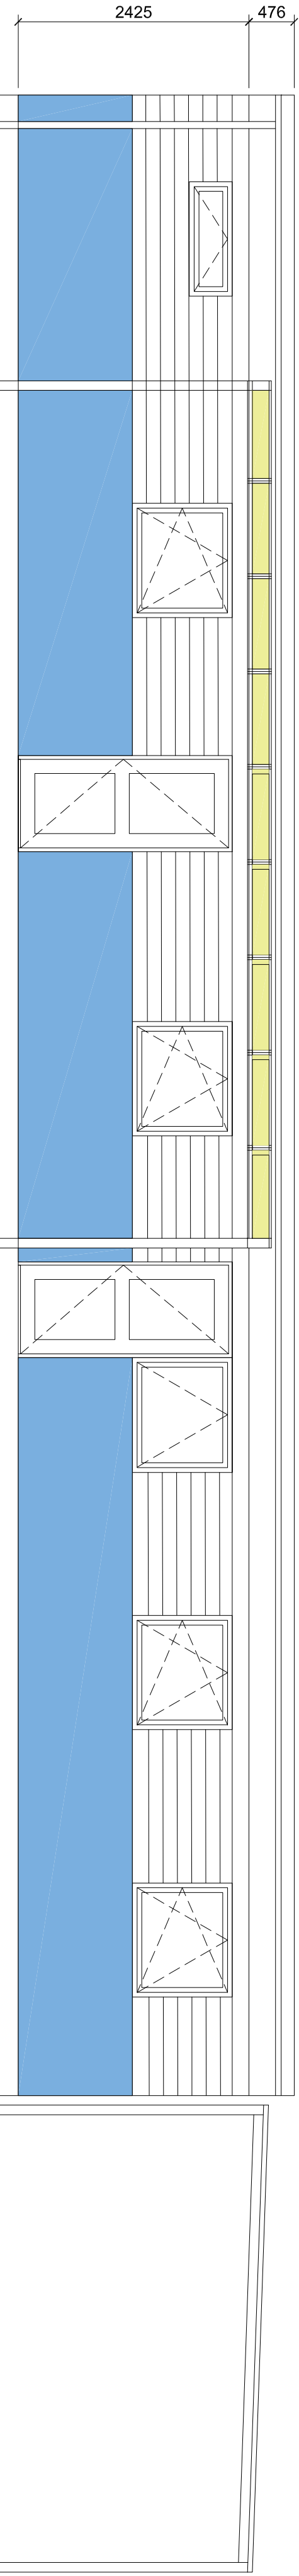

ELEVATION C

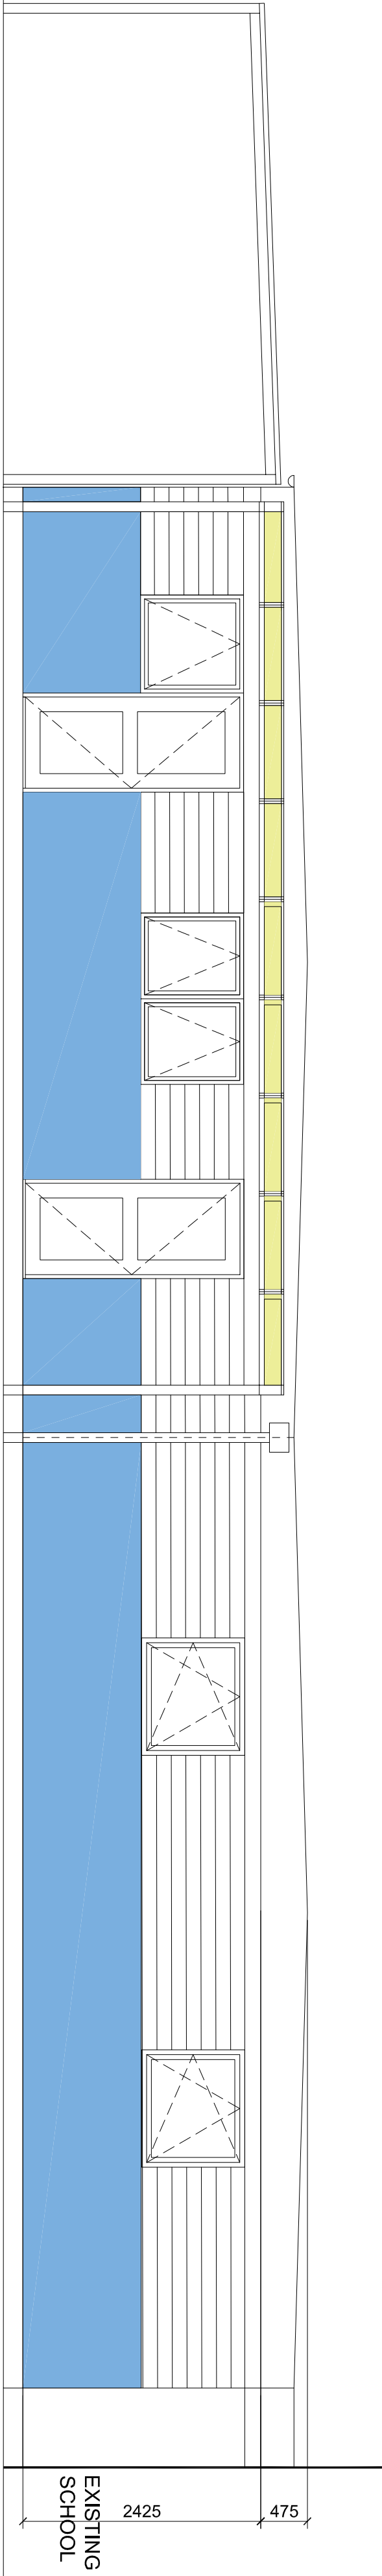

ELEVATION D

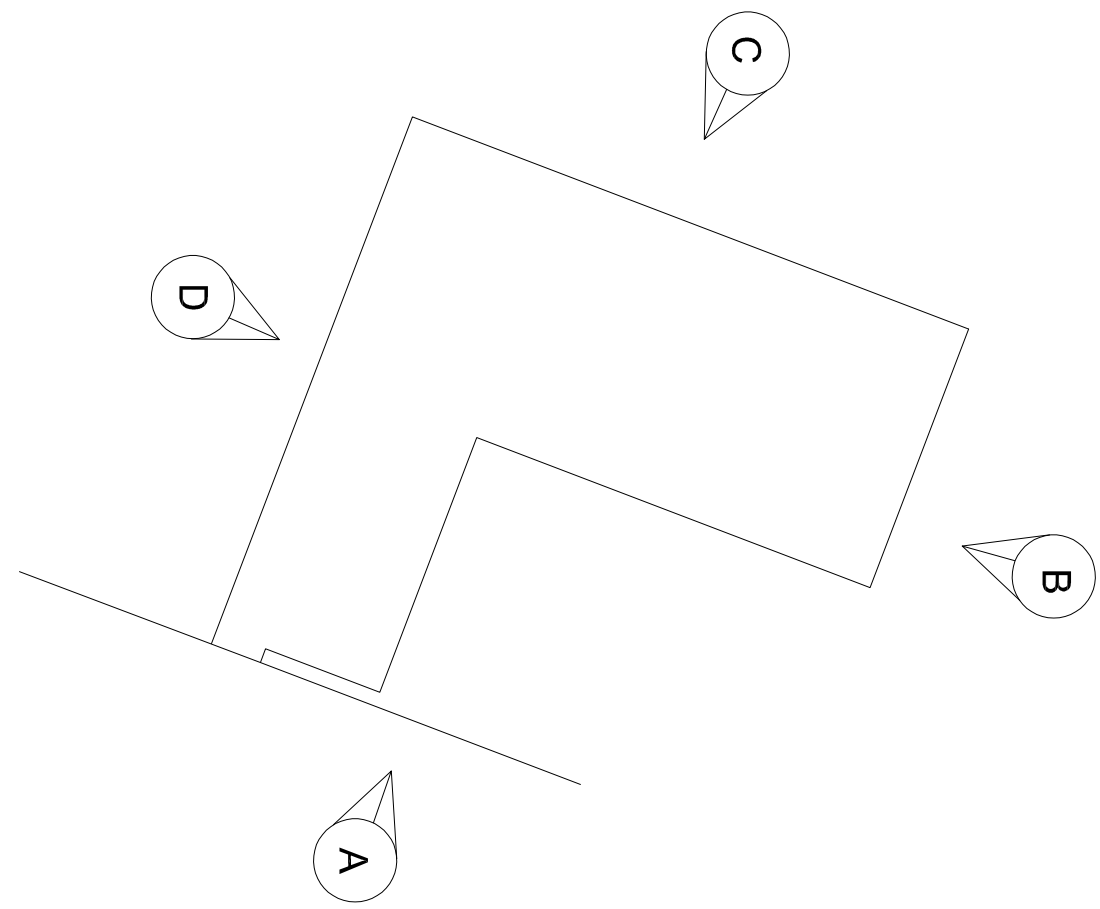

NOTES

1. All dimensions in millimetres unless otherwise stated.
