




1:500 Block Plan

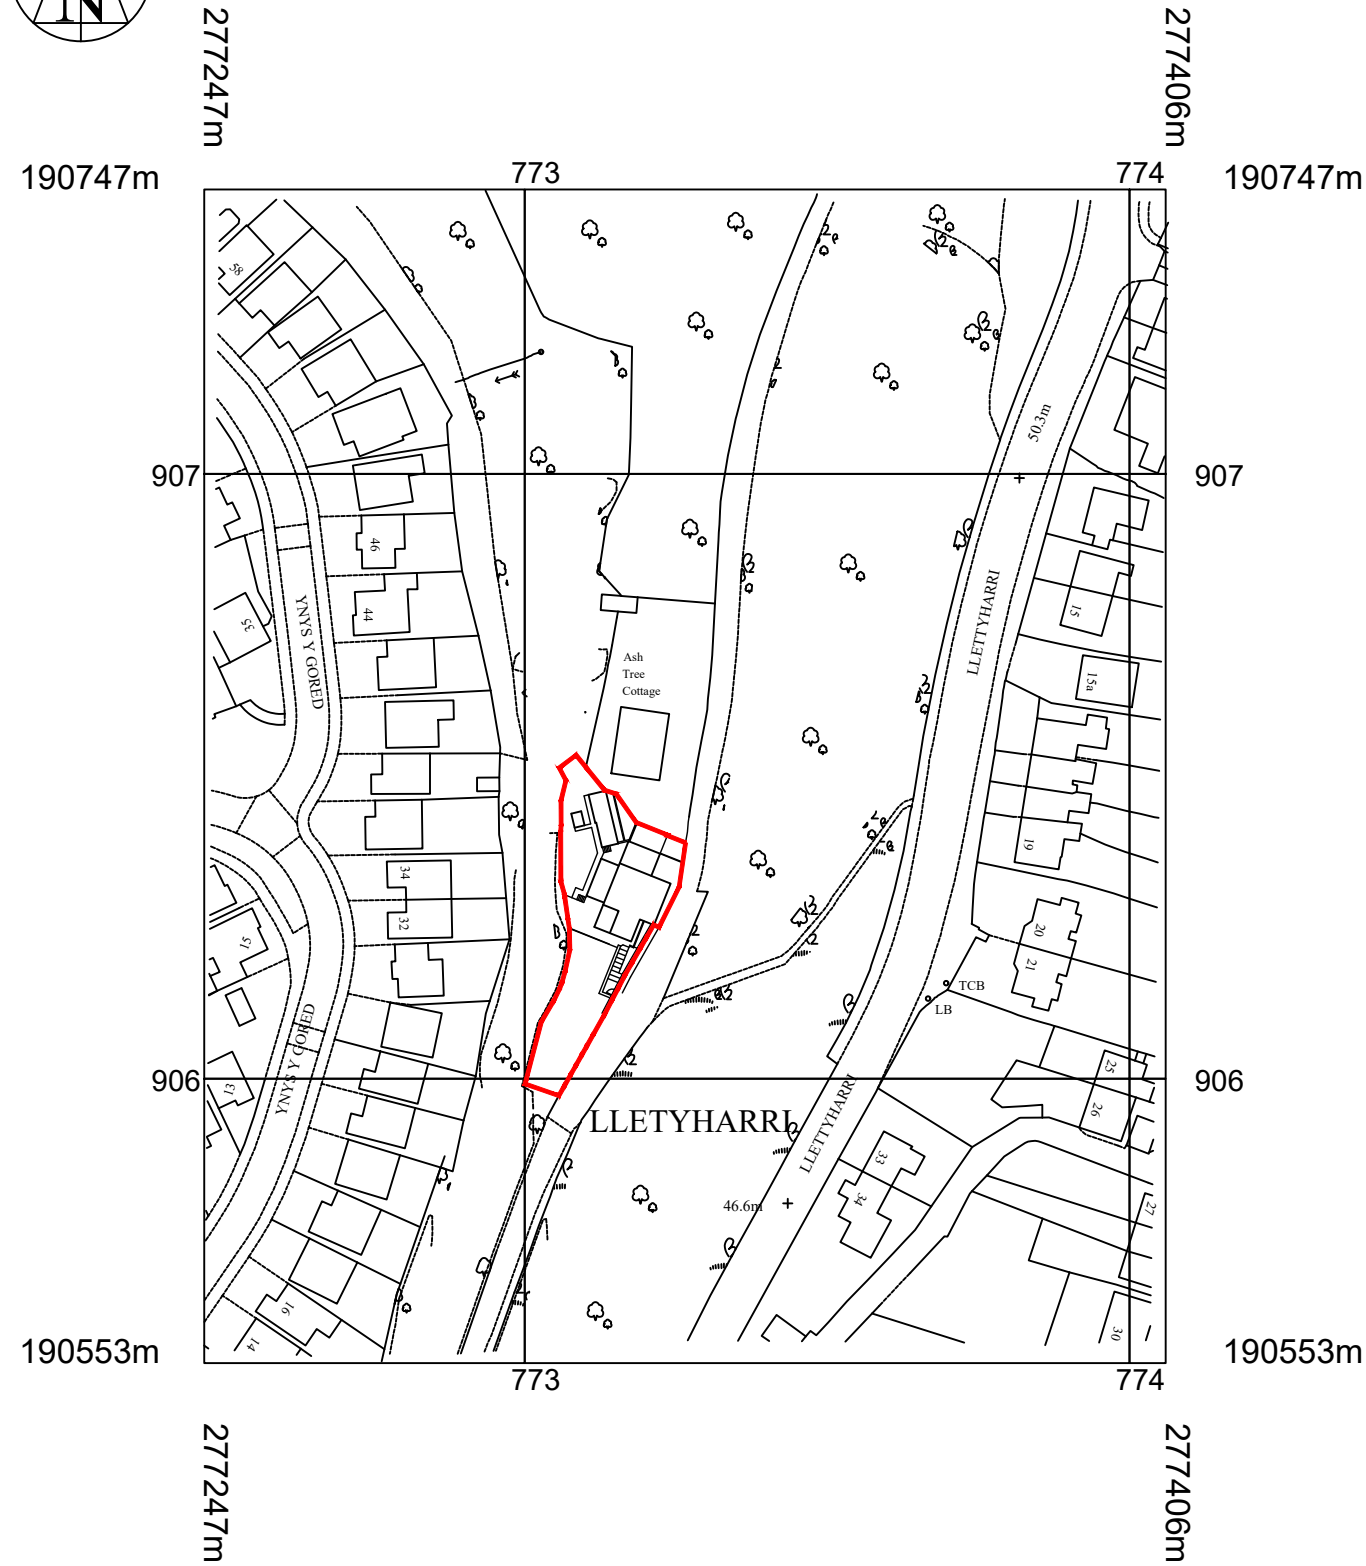

1:1250 Site Location

Gary Seymour Drawing Services					
Client:- Mr Postuma & Miss Jones, Graigavon Lower Lodge, Lletty Harri, Port Talbot. SA13 2ES		Job Title :- Proposed Loft Conversion & Extension Graigavon Lower Lodge, Lletty Harri, Port Talbot. SA13 2ES		Dwg Title:- Site Location & Block Plans	
Scale:- 1:1250 & 1:500	Date :- October 2019	Stage :- Planning	Dwg No.:- 1147-P01	Rev.:- A	A3

Note:- This drawing is intended for the purposes indicated only. Do not scale this drawing. Dimensions indicated are approximate and should be checked on site. Any errors or discrepancies to be reported as soon as they are discovered.