


Proposed Affordable Housing Development, Melyn Close, Neath, SA11 2DH

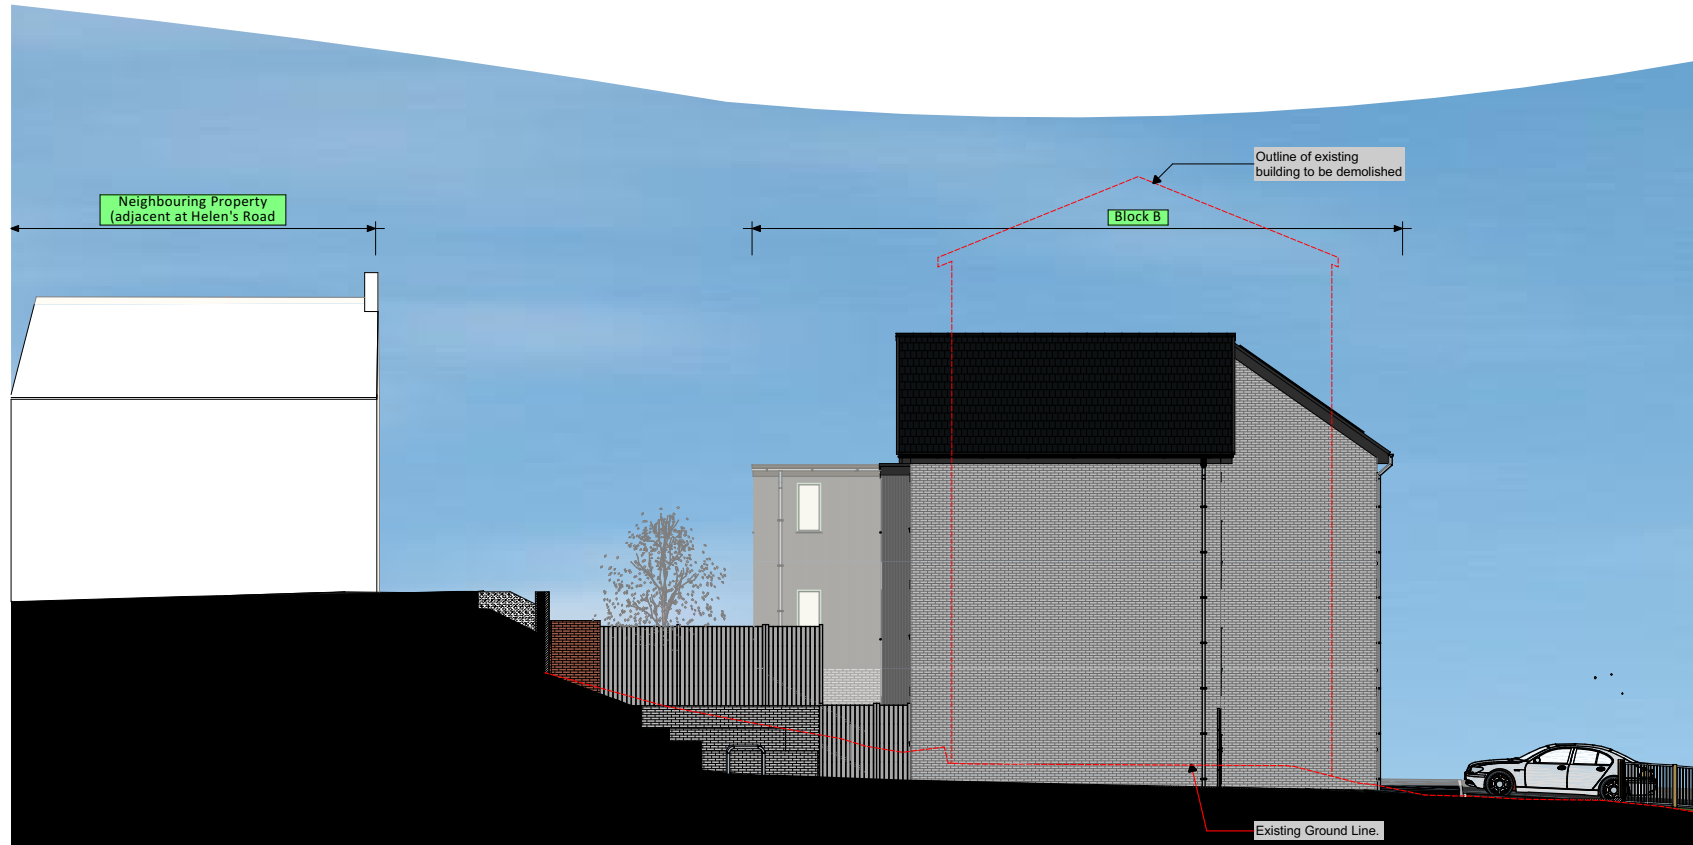


Street Elevation/Section A-A

1:100




Street Elevation/Section B-B

1:200

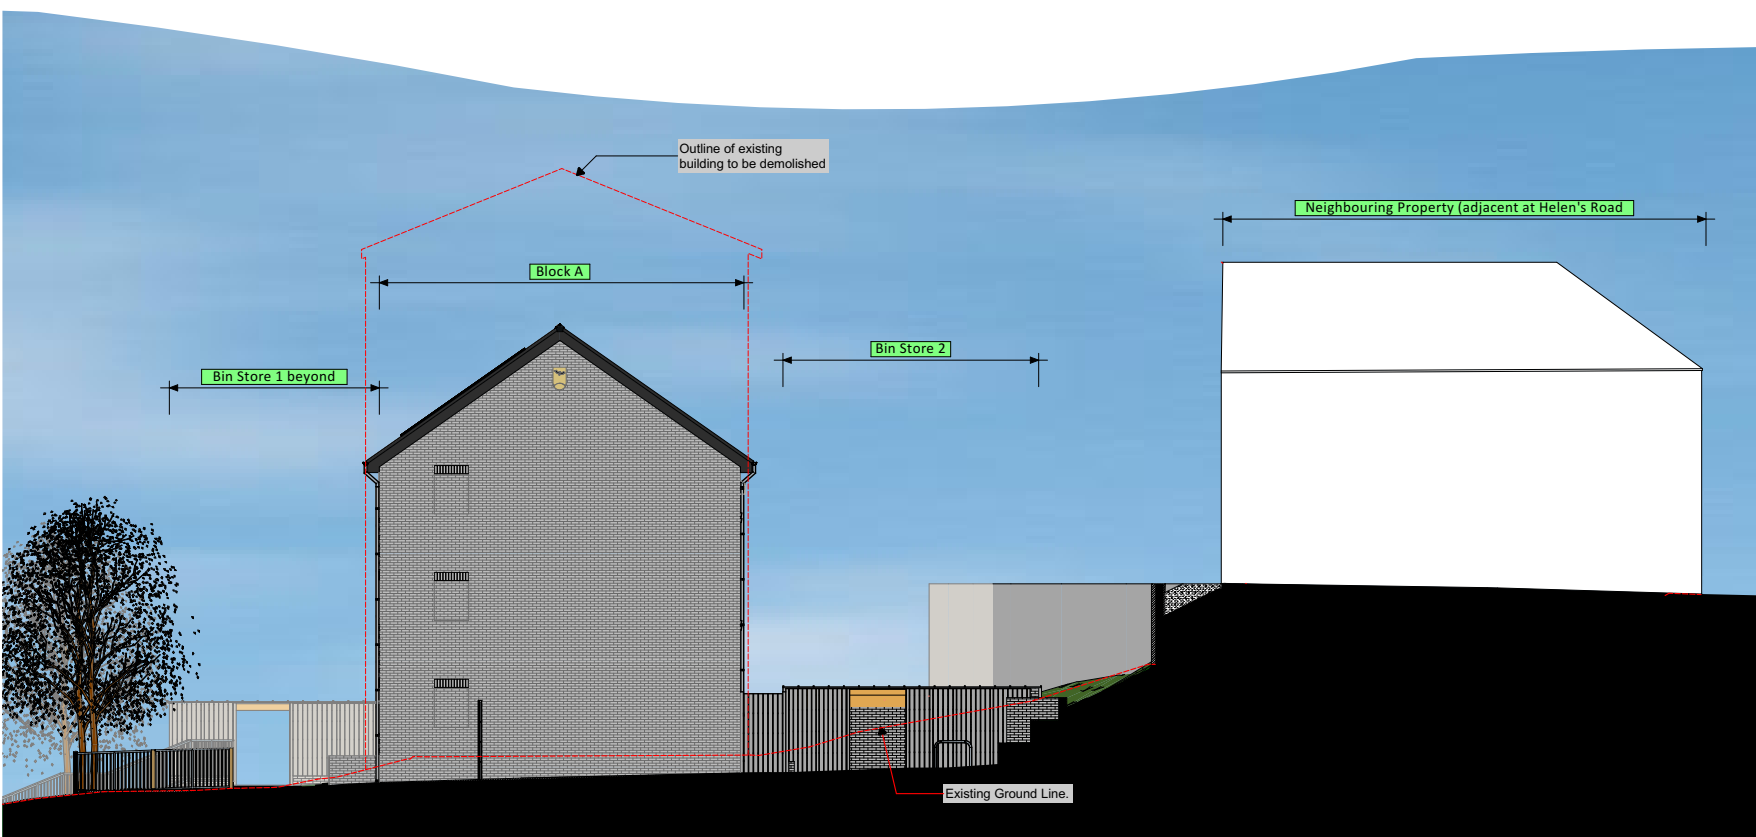


Street Elevation/Section C-C

1:200

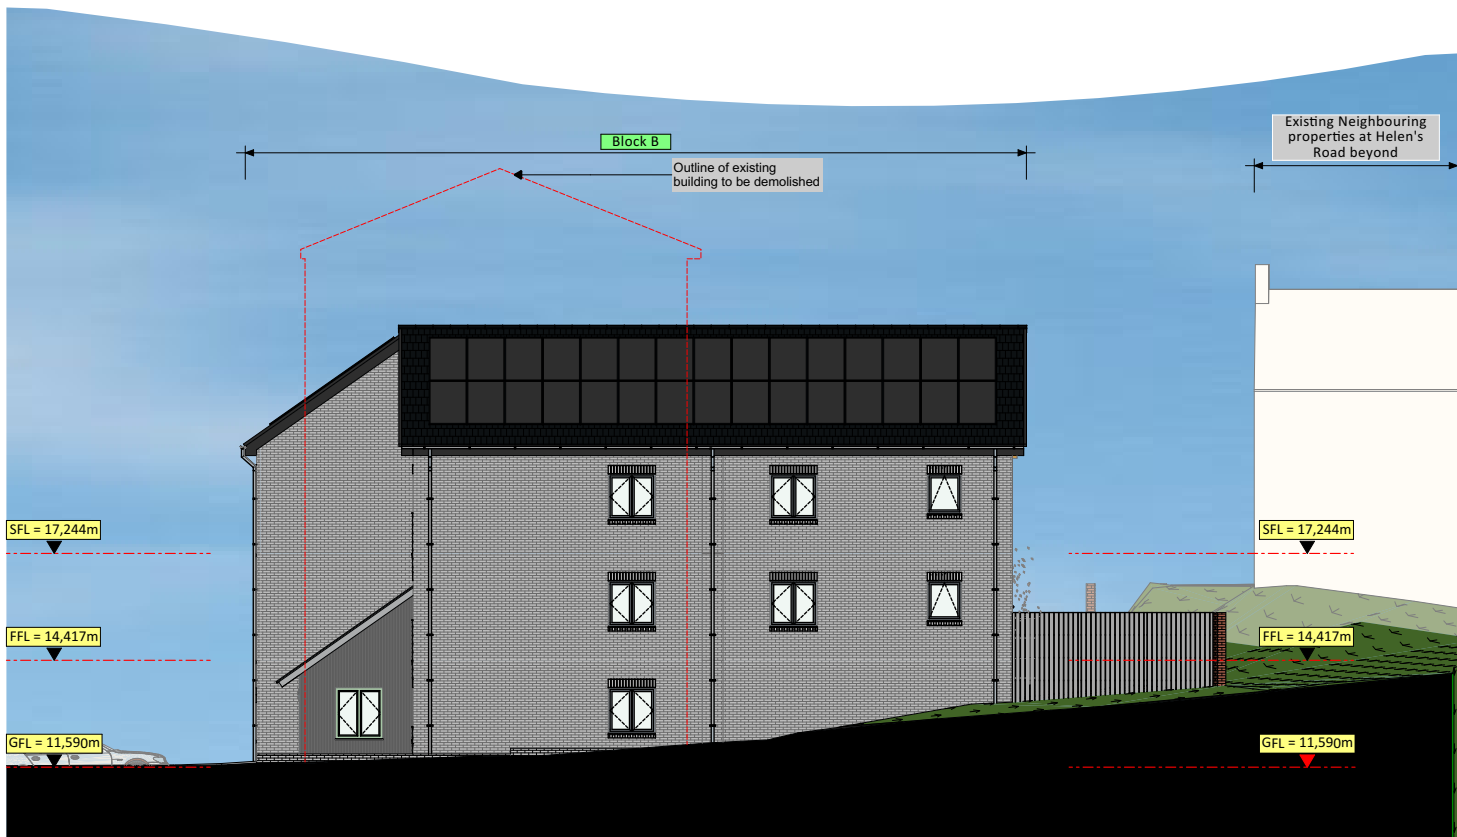

Street Elevation/Section D-D

1:200

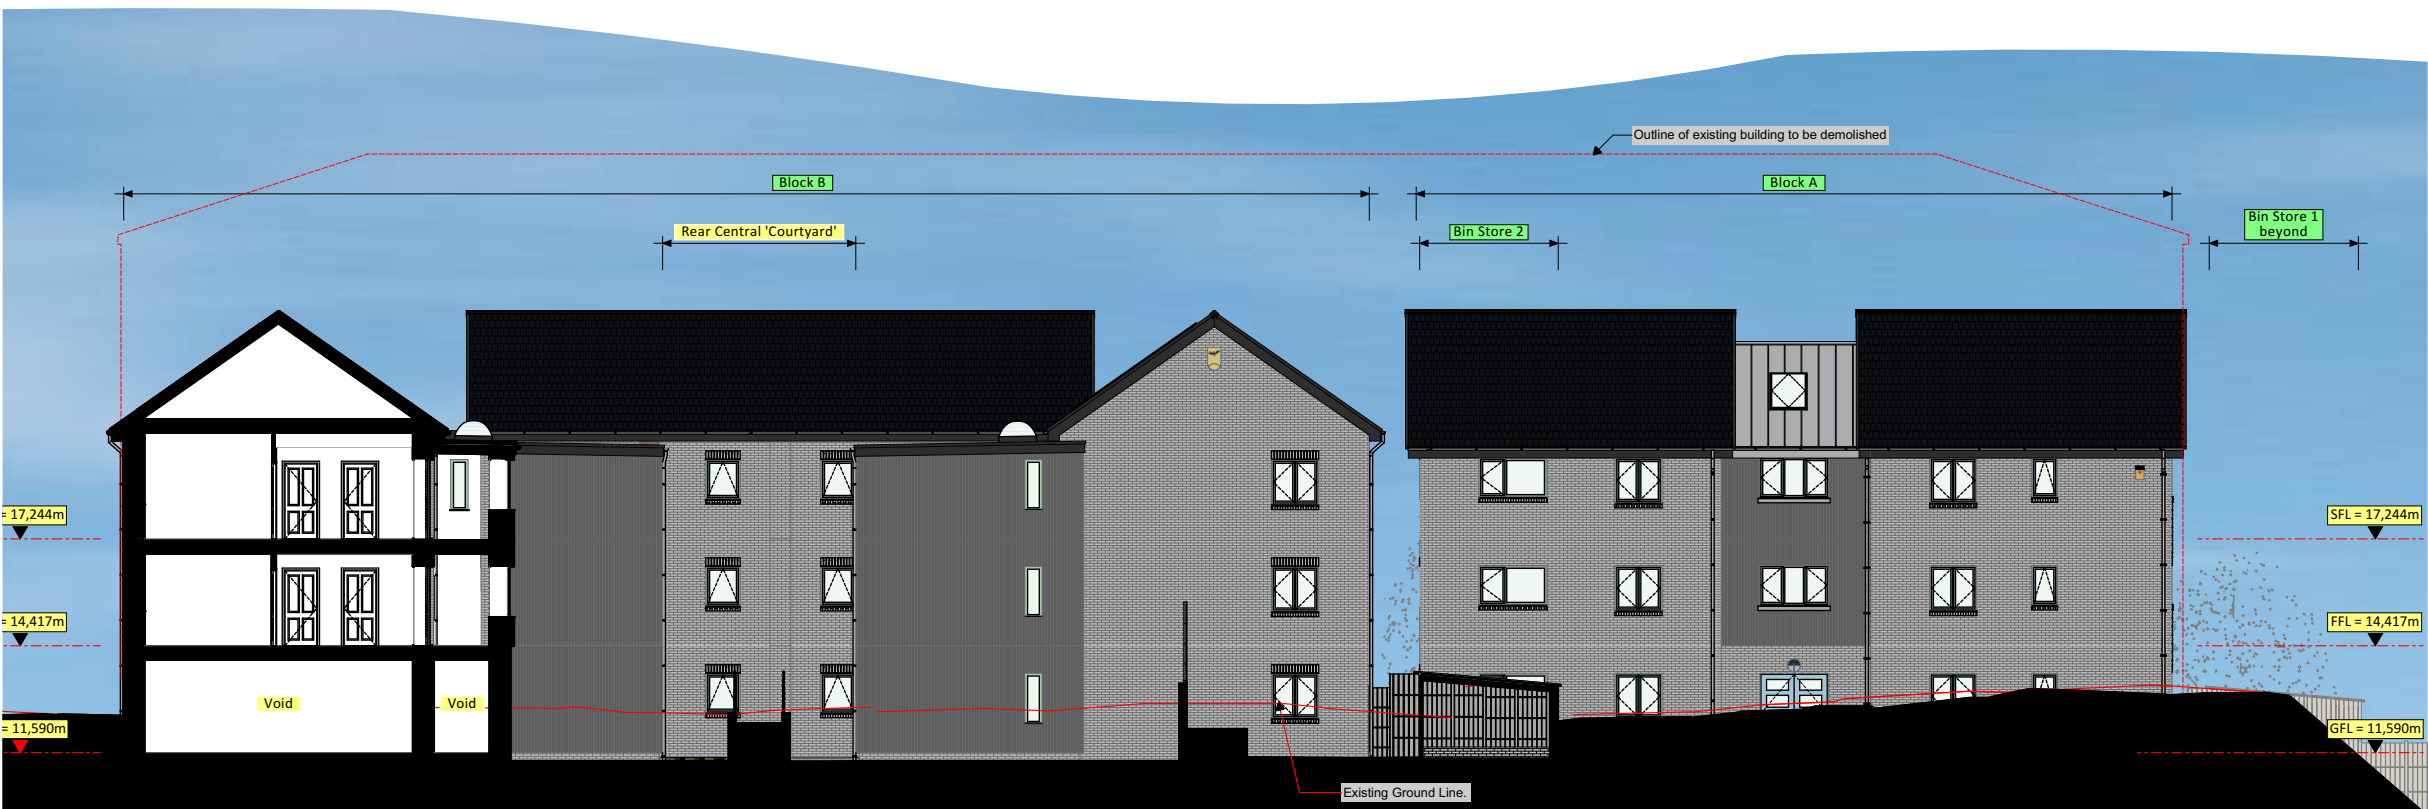

Street Elevation/Section E-E

1:200

Revision:	Date:	Updated by:
A - Updates to brick feature patterns, window and door colours & porch detail. Block C Bin Store, added.	11th Sep '18	SP/MG
B - FFL's to Block A, B1, B2 & C revised, minor changes to paving & planter areas to Block B1, B2 & C & Formal Planning Issue.	12th Nov '19	MG
C - Following Welsh Government comments, Block B redesigned and Block C omitted	16th Dec '19	MG

Notes:

Formal Planning Issue



Client: Tai Tarian Ltd	Scale Noted Date Sept 2019 Drawn SE/SP/MG	Drawing Title: PLANNING DRAWINGS - Site Sections / Street Elevations
Job Title: Proposed Affordable Housing Development, Melyn Close, Neath, SA11 2DH	R481	P-05C