


Proposed Affordable Housing Development, Melyn Close, Neath, SA11 2DH



Render 1 NTS



Render 5 NTS

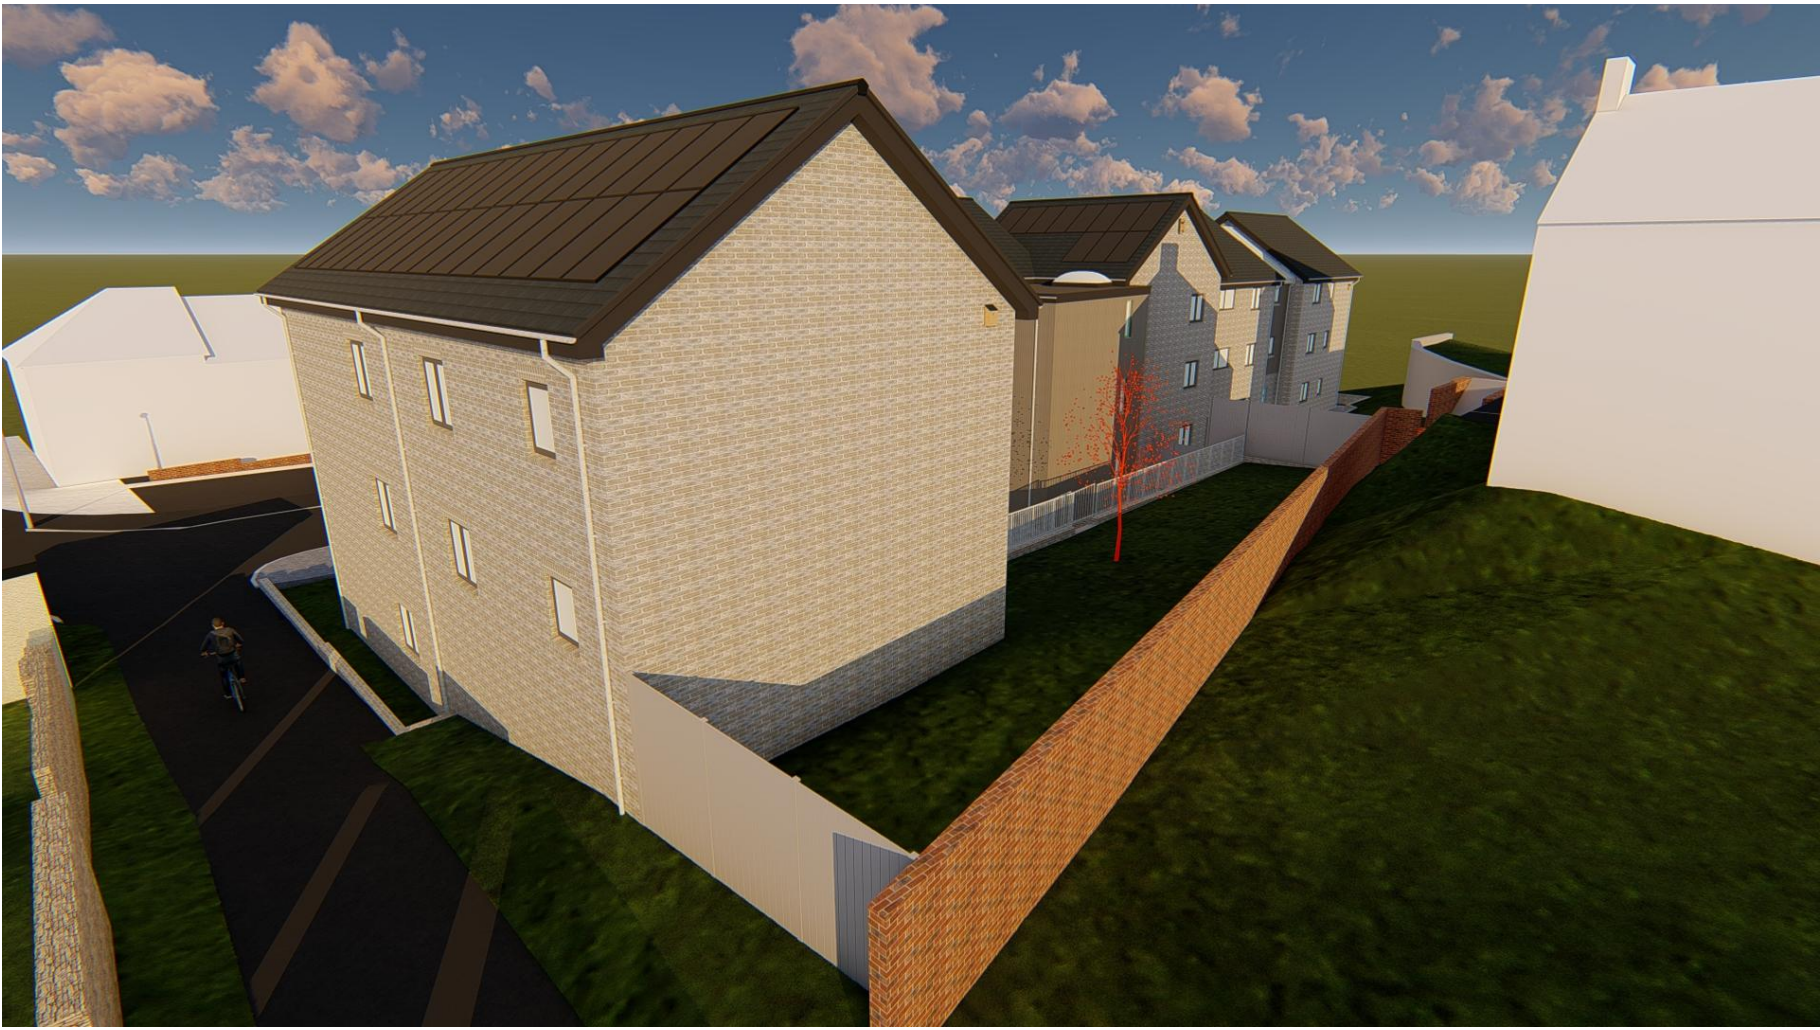

Render 4 NTS



Render 2 NTS



Proposed Site Plan 1:500



Render 7 NTS



Render 3 NTS



Render 6 NTS



Render 8 NTS

Revision:	Date:	Updated by:
A - Updates to brick feature patterns, window and door colours & porch detail. Block C Bin Store, added.	11th Sep '18	SP/MG
B - FF's to Block A, B1, B2 & C revised, minor changes to paving and planter areas to Block B1, B2 & C & Formal Planning Issue.	12th Nov '19	MG
C - Following Welsh Government comments, Block B redesigned and Block C omitted.	16th Dec '19	MG

Notes:

Formal Planning Issue