


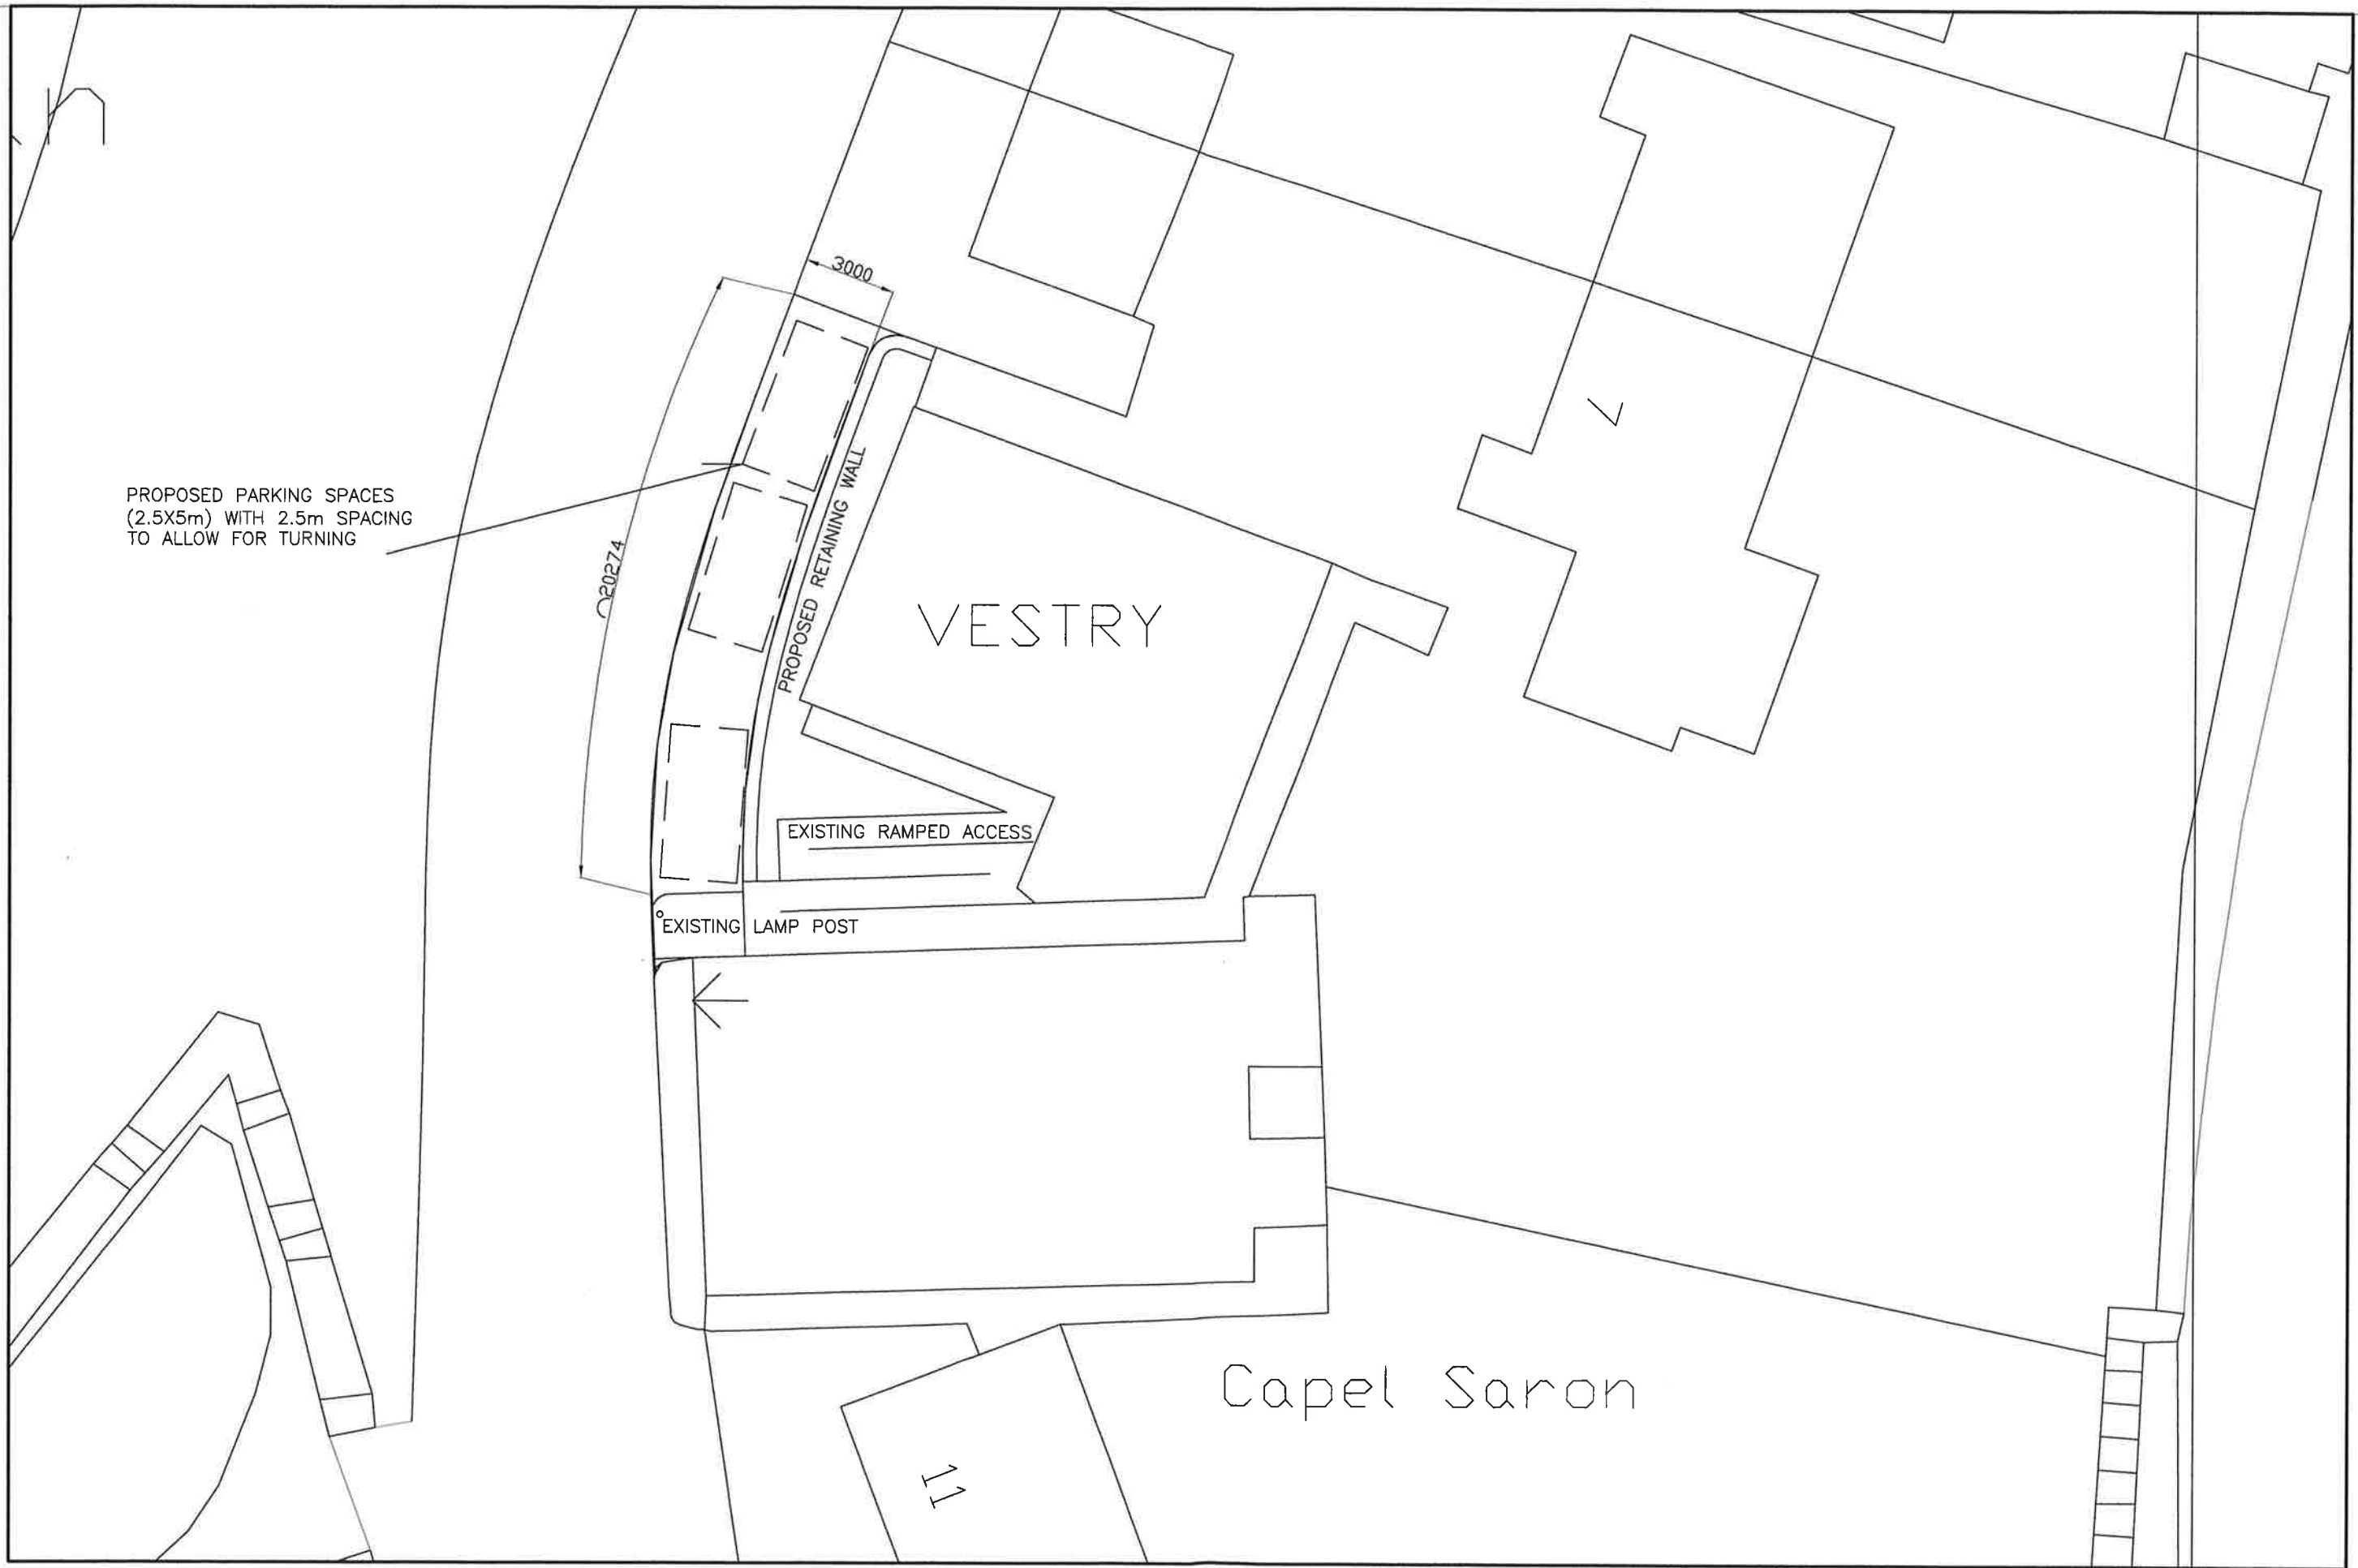

Solutions to Structures Ltd.

44 Depot Road, Tel 01639 766 935
Cwmafan,
Port Talbot
www.solutionstostructures.co.uk

Title: **Saron Chapel Vestry, Lletty Harri, Port Talbot**
Proposed Retaining Wall and Off Street Parking

Drawn: J.M.Davies.

Scale: 1:200 @A3

Date: 22/02/19

Drawing No: 18-124-02

