




THIS IS A C.A.D. PRODUCED DRAWING AND SHOULD NOT BE AMENDED BY HAND.

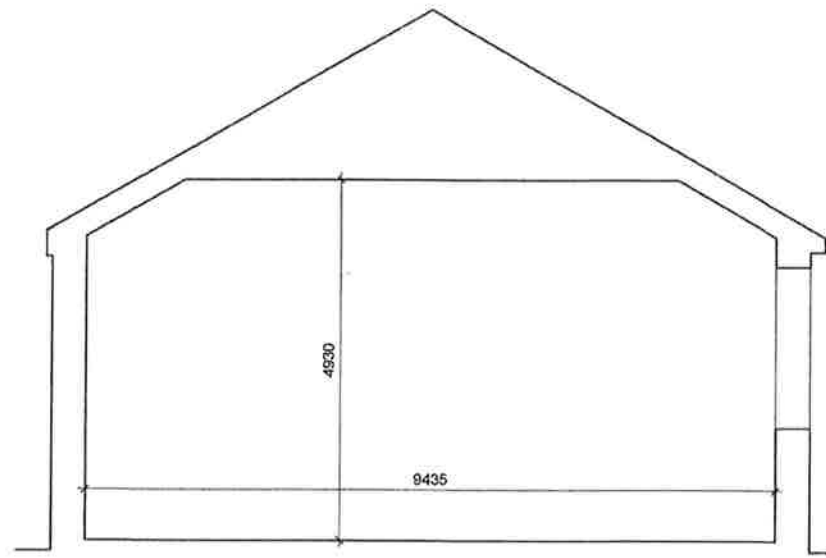

Typical Section Thro'

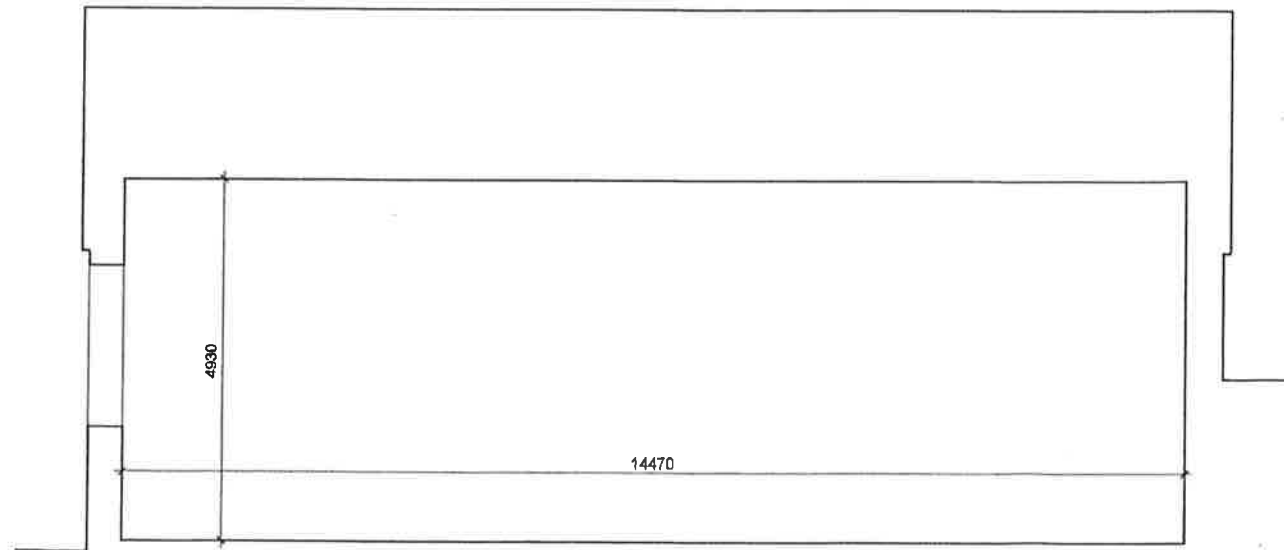

Typical Section Thro'

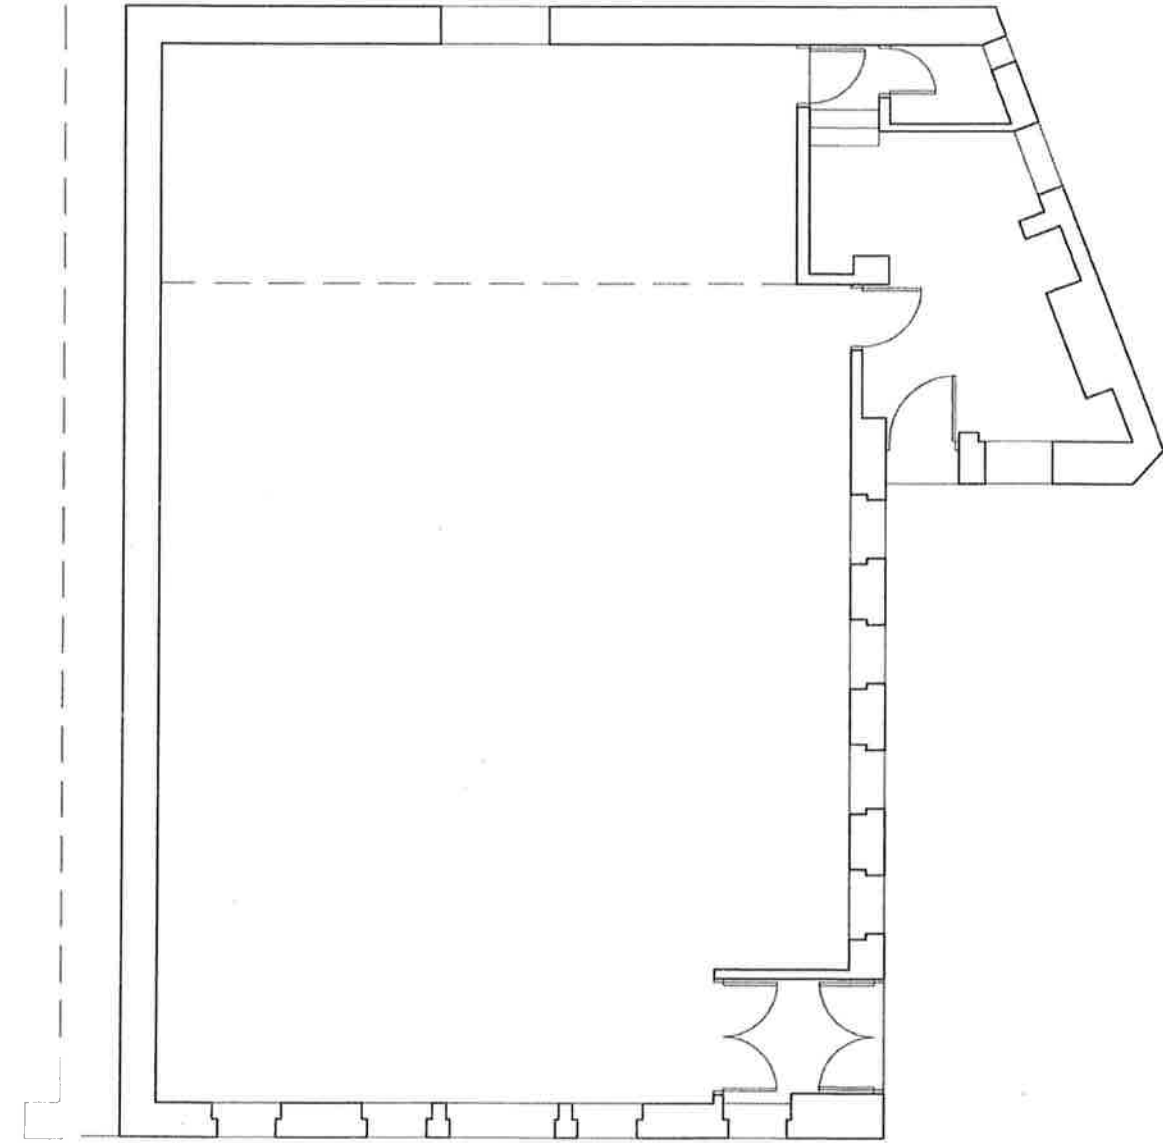

Existing Floor Layout Plan

Client

Mr. M. Jones

Proposed Conversion Of Existing Chapel To Form A New Residential Property
With New Off Street Parking Facilities

Drawn

Date April '19

Scale 1 : 100

Drawing No. 2019 / 04 / 01