


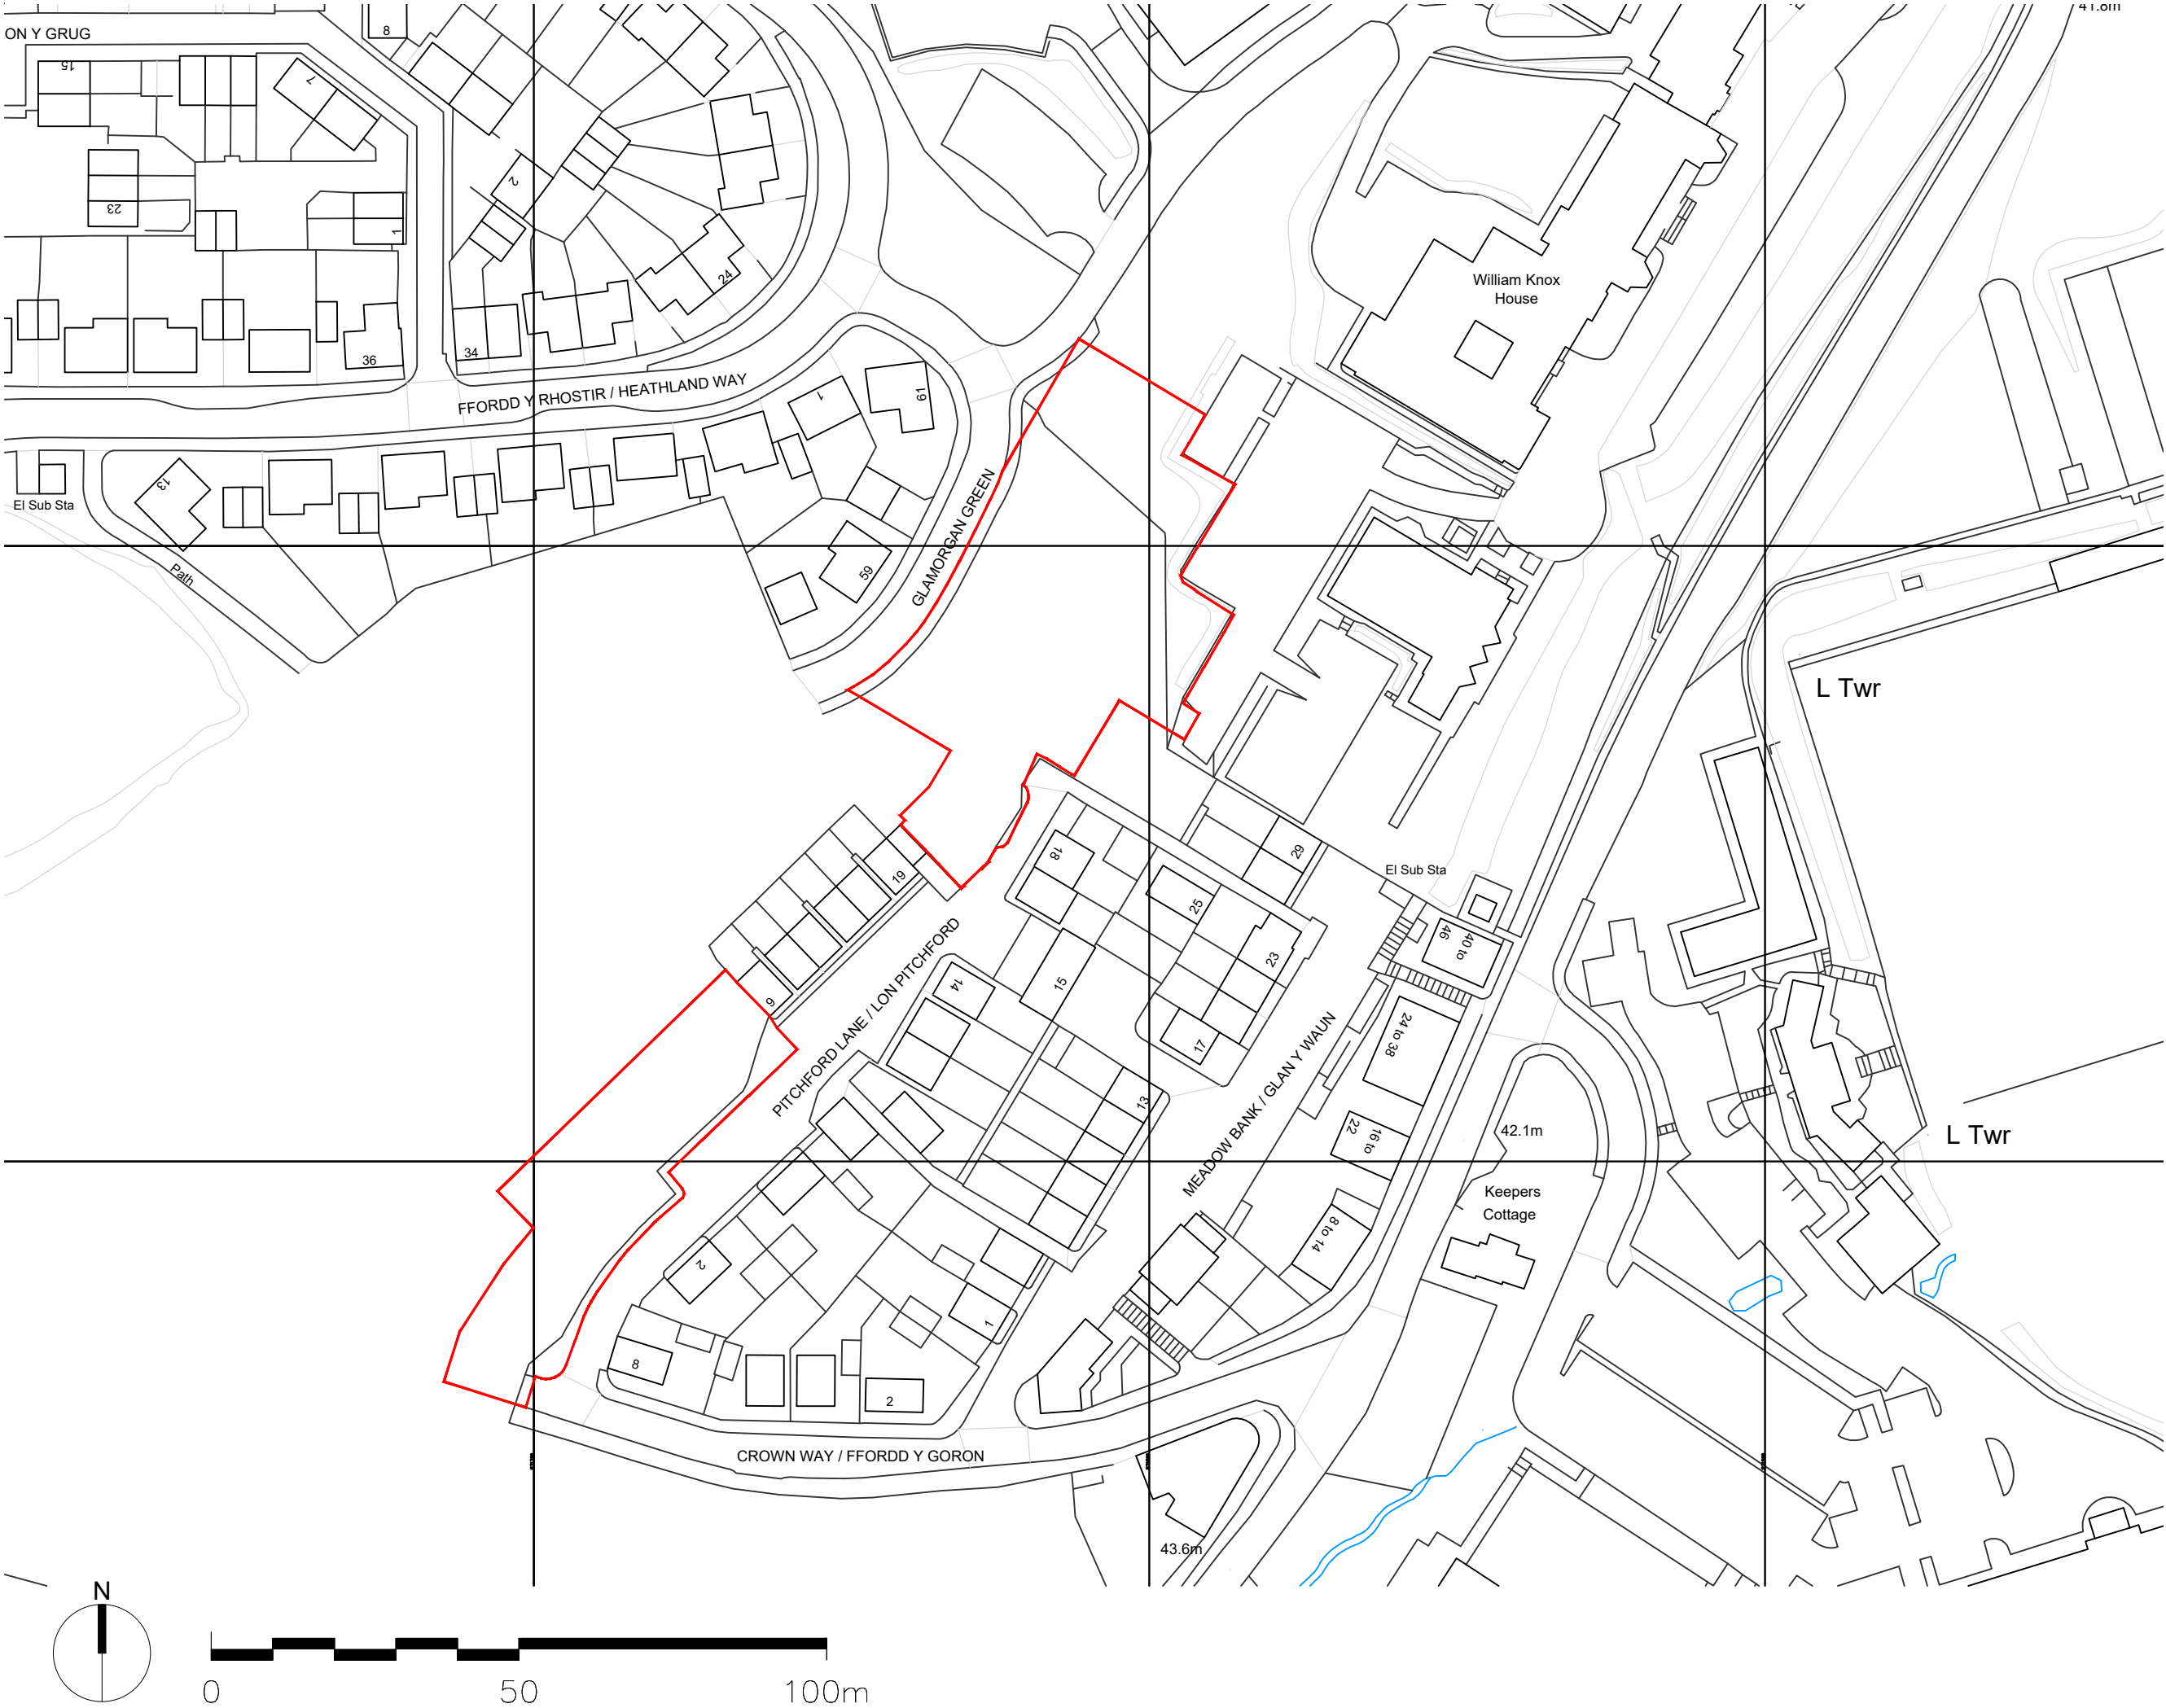

This drawing is the copyright of Roberts Limbrick Ltd and should not be reproduced in whole or in part or used in any manner whatsoever without their written permission.  
Do Not scale off this drawing, use only figured dimensions and report any discrepancies or omissions to the Architect immediately.

| rev. | date | description |
|------|------|-------------|
|------|------|-------------|



|         |                                                                                  |
|---------|----------------------------------------------------------------------------------|
| project | Residential Development<br>16 Unit Scheme<br>Site at Heritage Gate<br>Coed Darcy |
| client  | Heritage Gate                                                                    |
| drawing | LOCATION PLAN<br>-<br>-<br>-                                                     |

status  
**PLANNING**

**ROBERTS LIMBRICK LTD**  
The Carriage Building, Bruton Way,  
Gloucester, GL1 1DG  
The Estates Office, 25 - 26 Gold Tops,  
Newport, NP20 4PG  
T. 03333 405 500  
mail@robertslimbrick.com  
www.robertslimbrick.com

Registered Office : England No. 06658029

scale 1/1000 @ A3

date March 2019 author

| project | drg no.  | rev. |
|---------|----------|------|
| 9117    | PH1-PL01 | -    |