


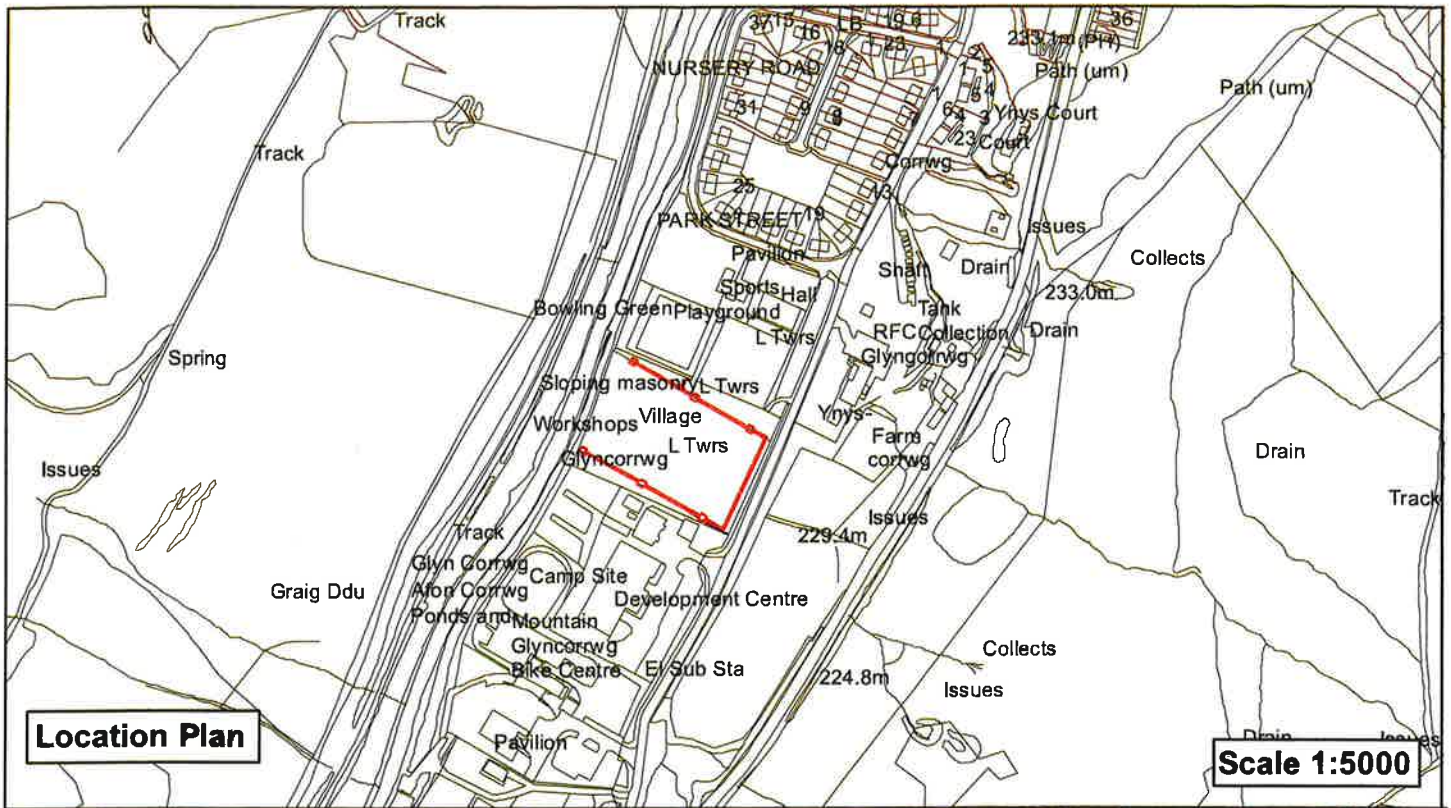

Drawing Title		NOTES	
ADDRESS GLYNCORRWG RFC YNYSORRWG PARK PARK STREET GLYNCORRWG PORT TALBOT		LOCATION PLAN	

	Scales A4 @ 1:5000 1:1250
	Drawing No. Plan 1 Rev.