


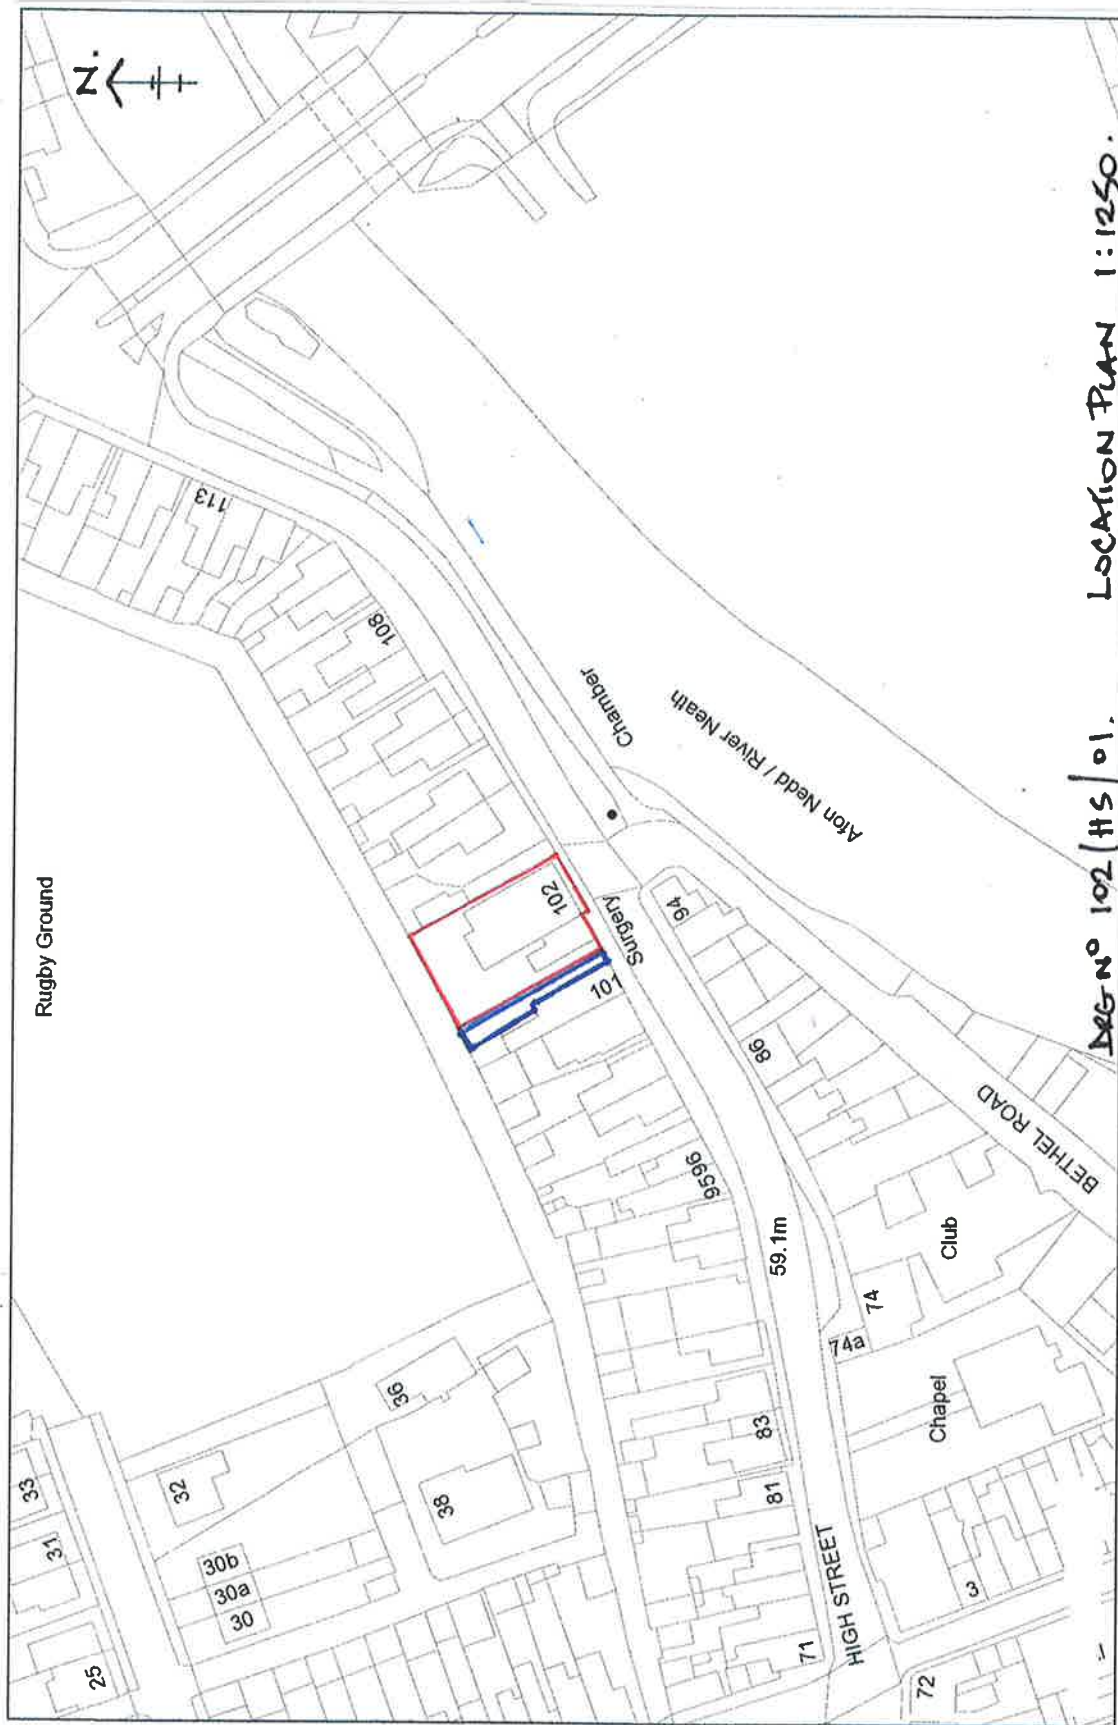

DEG N° 102 (HS/01. LOCATION PLAN 1:1250.