






Front Elevation 1:50

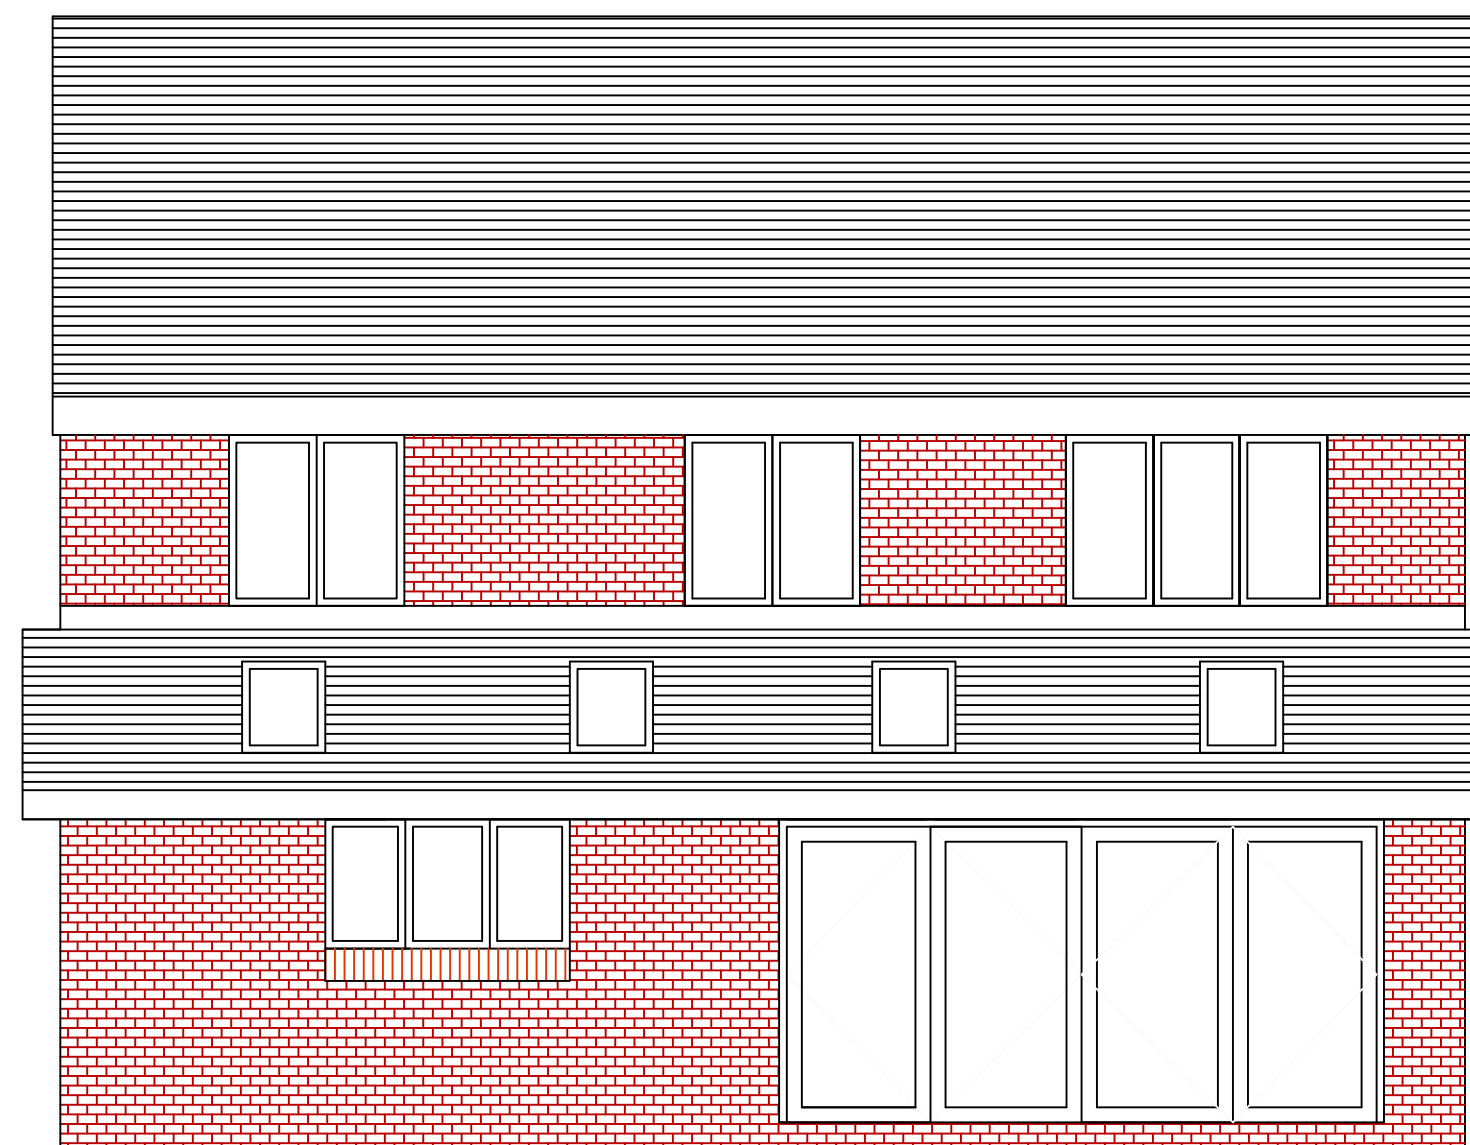

Rear Elevation 1:50

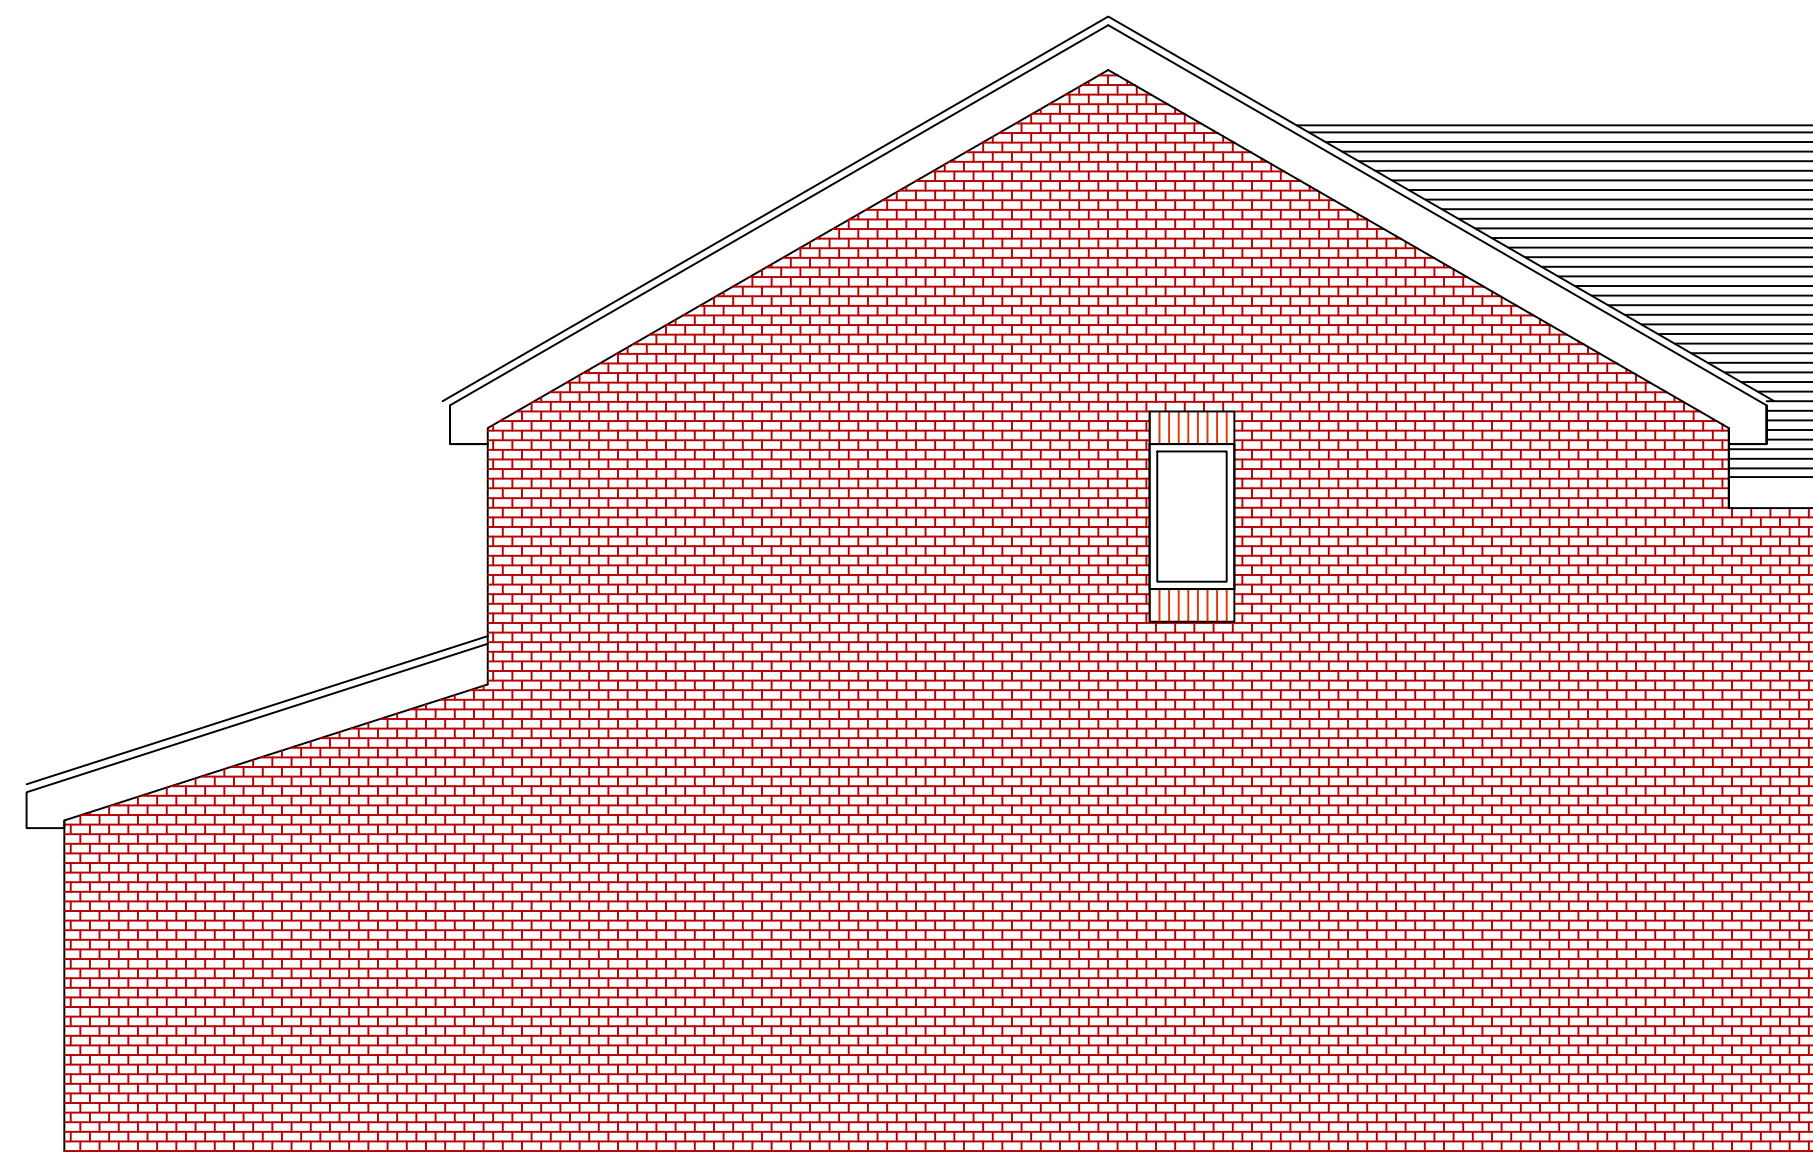

Side Elevation 1:50

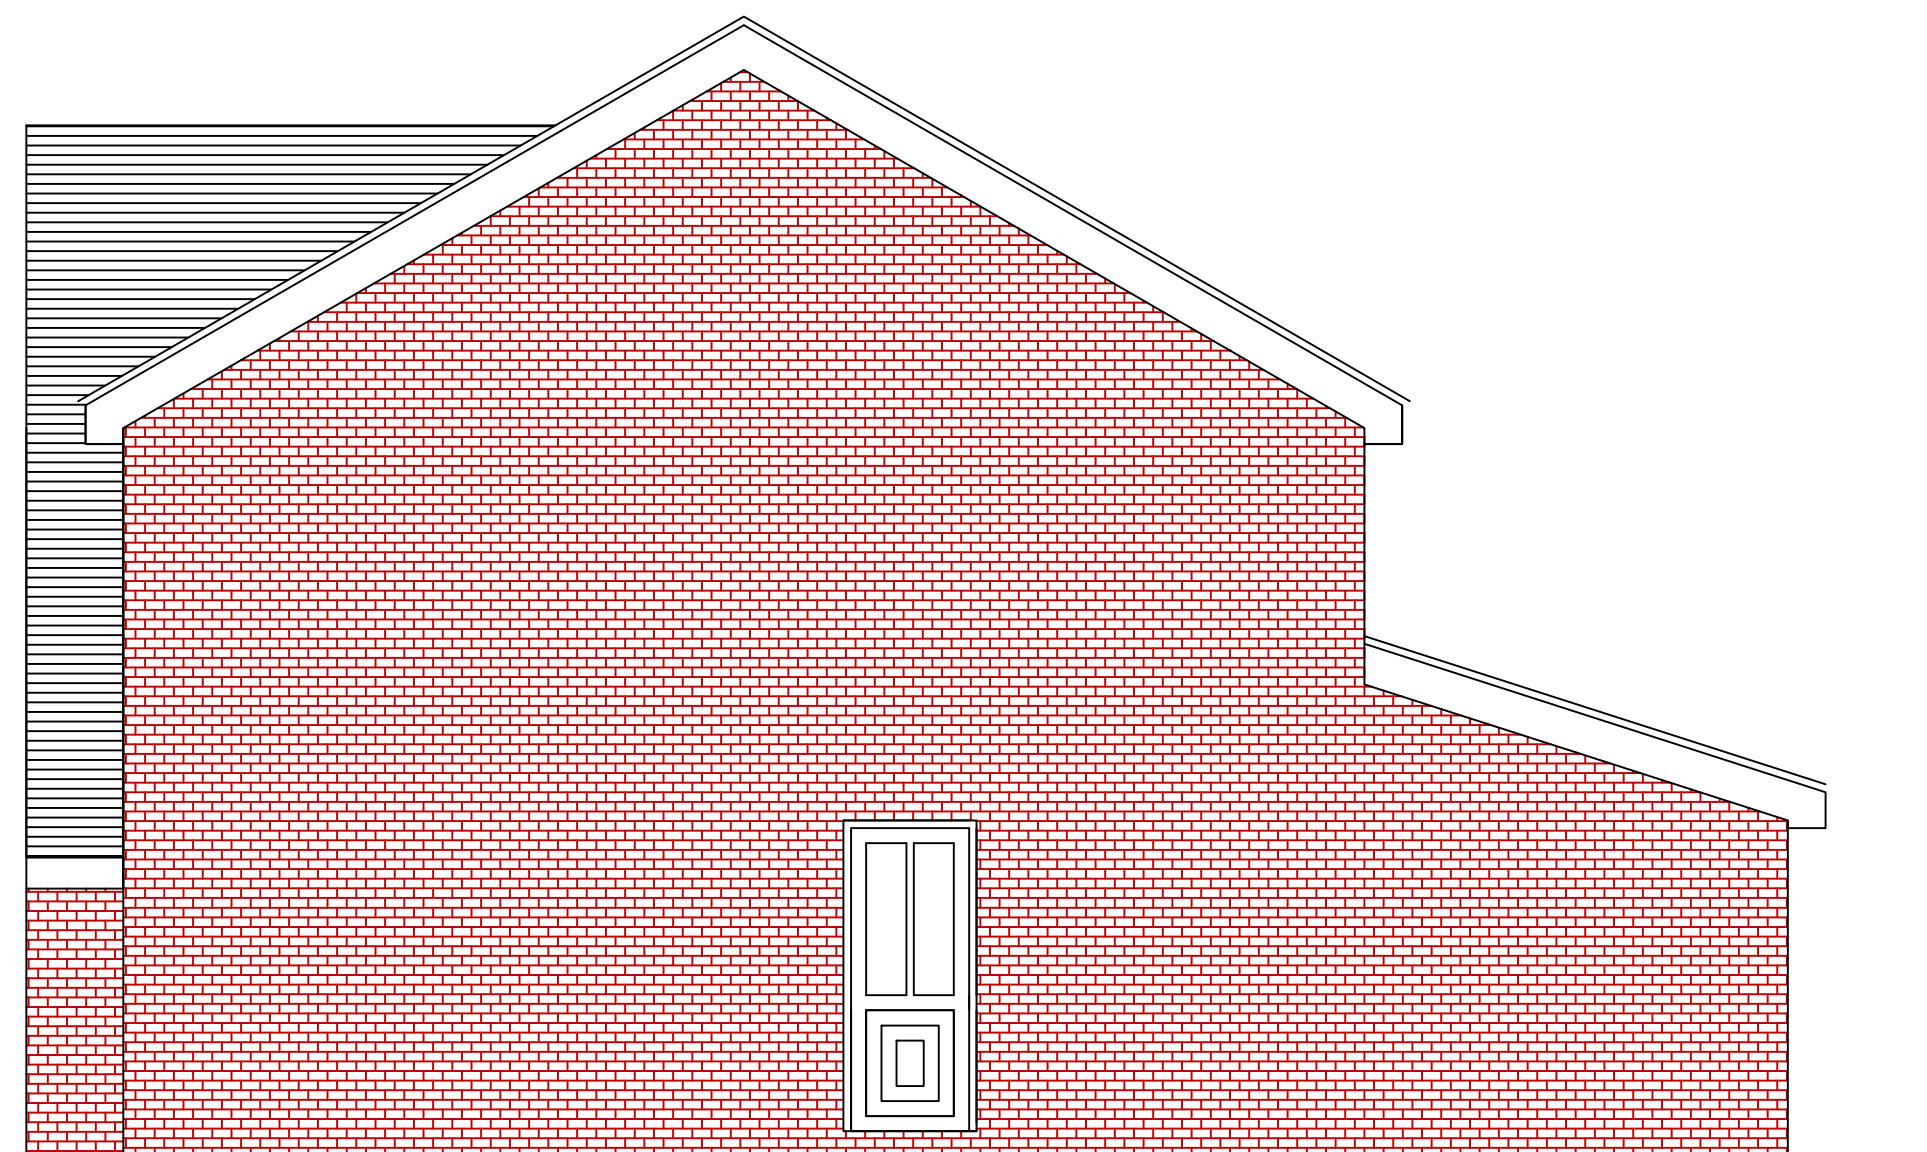

Side Elevation 1:50

EXTERNAL FINISHES

Concrete roof tiles

Facing brick & render external finish

UPVC downpipes & gutters - Brown

UPVC fascia & soffits - Brown

Double glazed UPVC windows - Brown

Aluminium external doors - Brown