




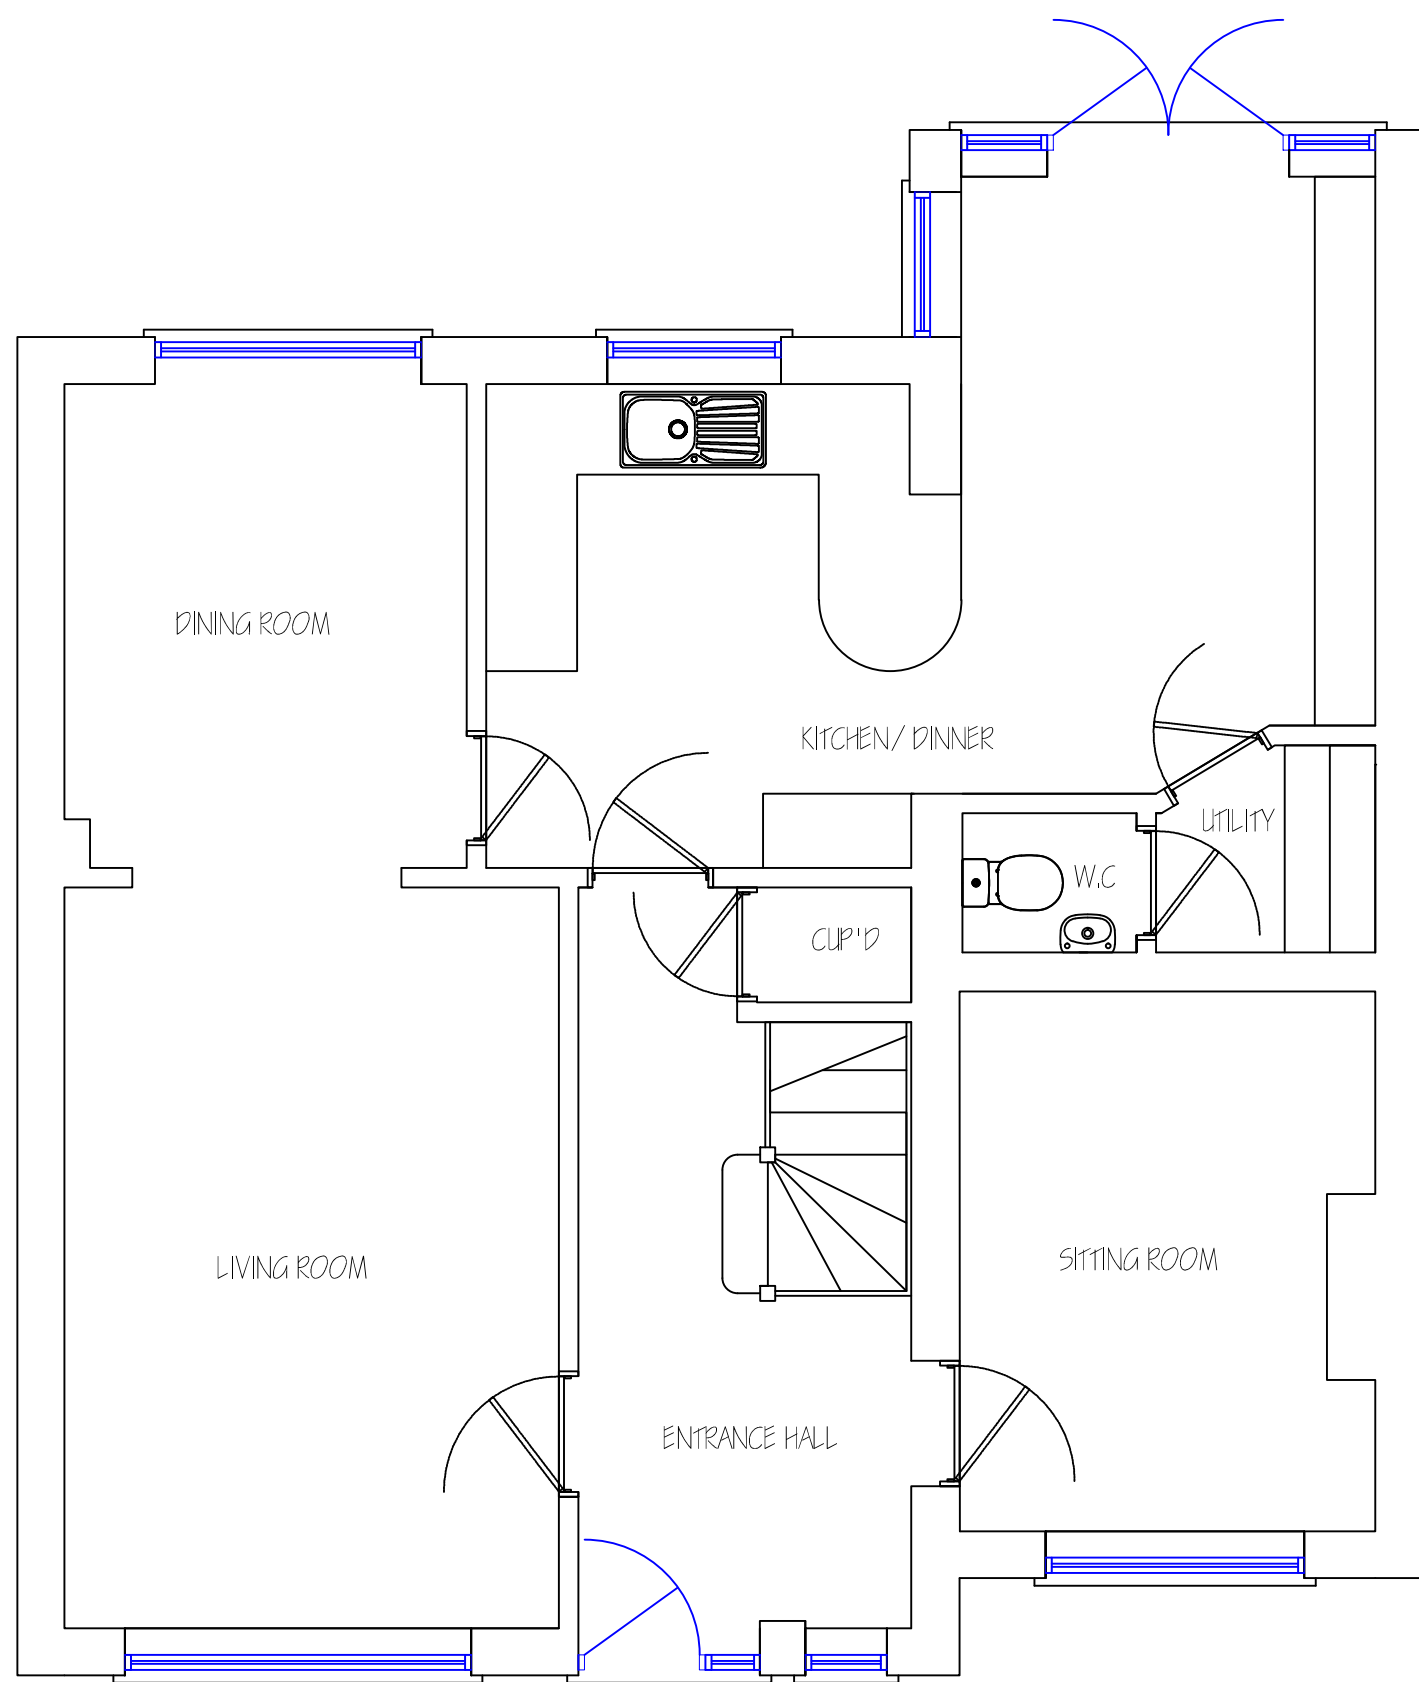

Ground Floor Plan 1:50

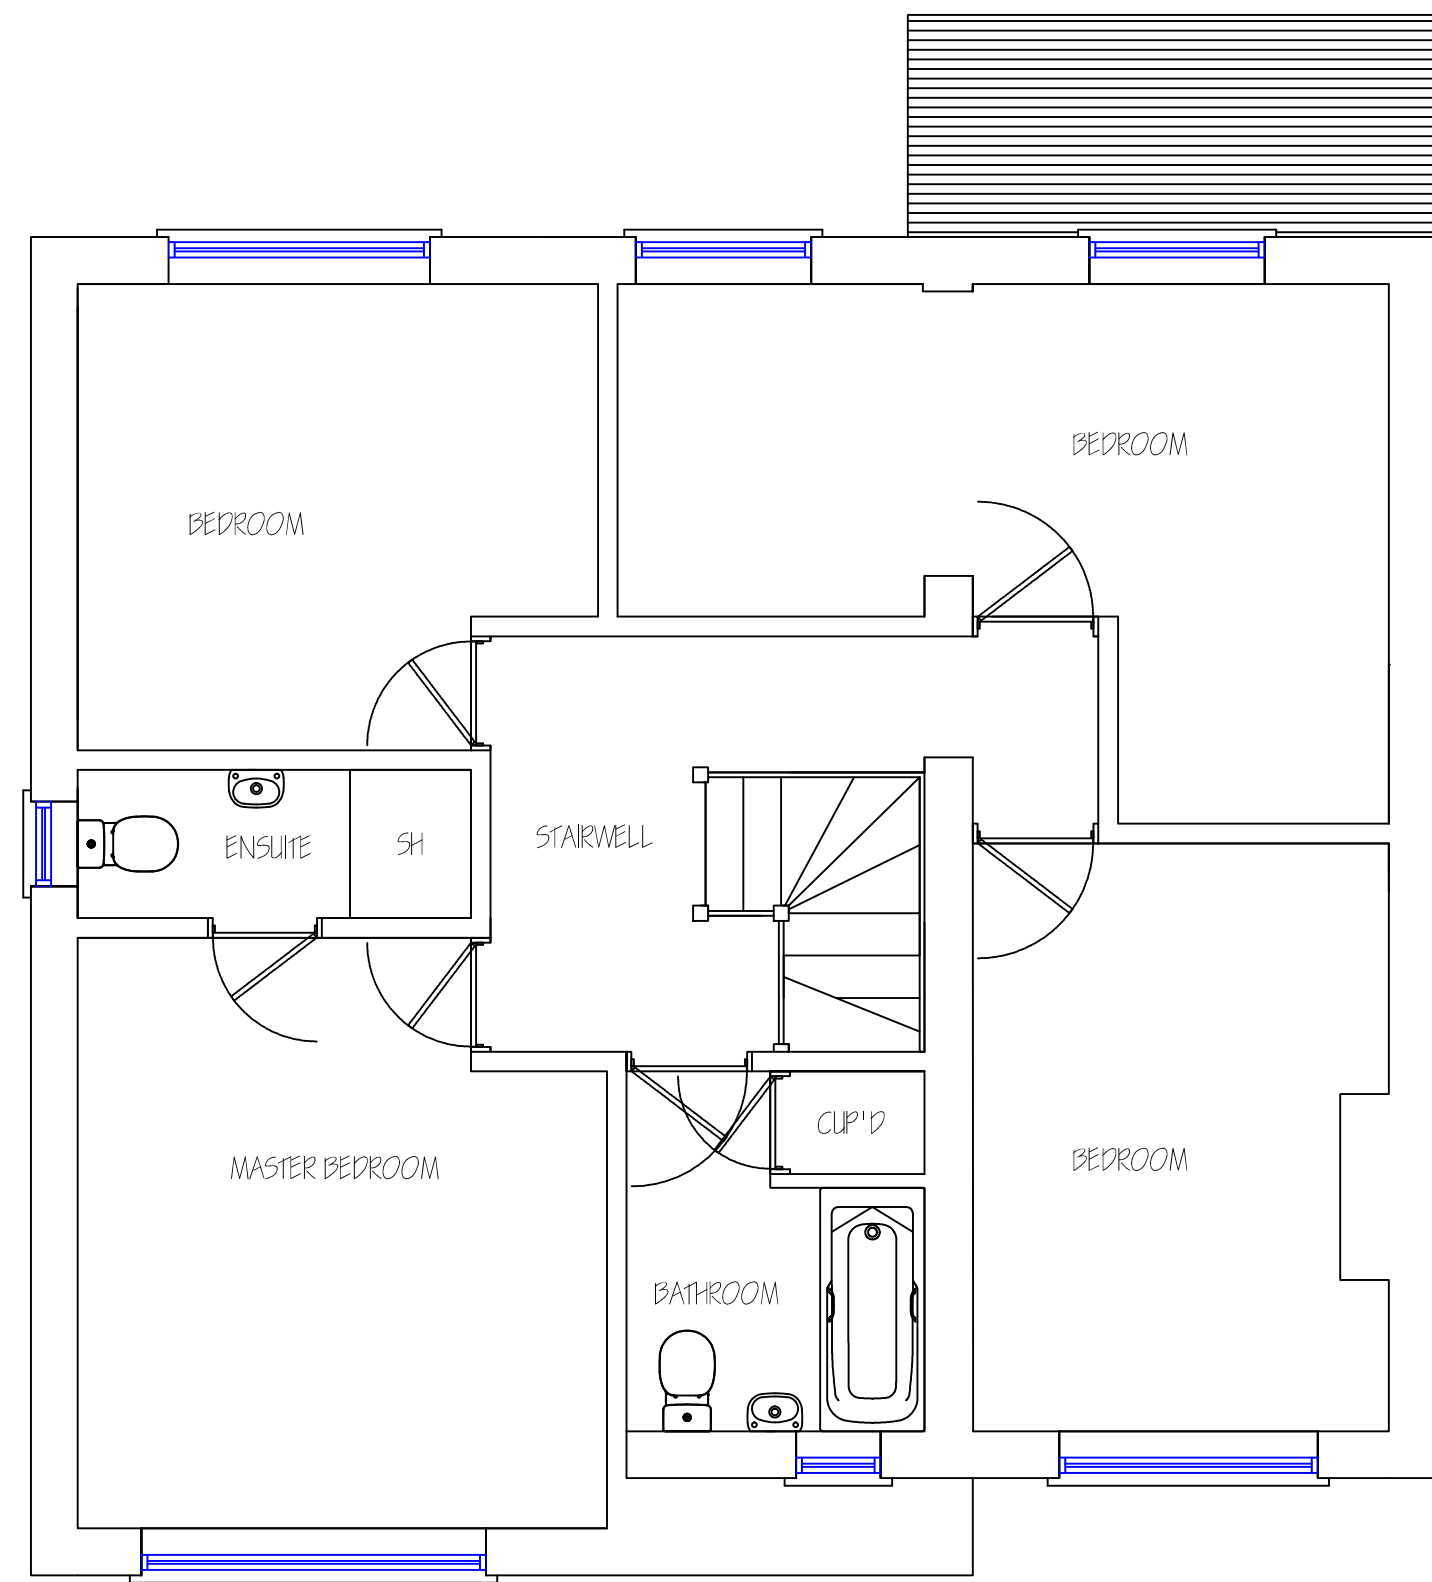


First Floor Plan 1:50

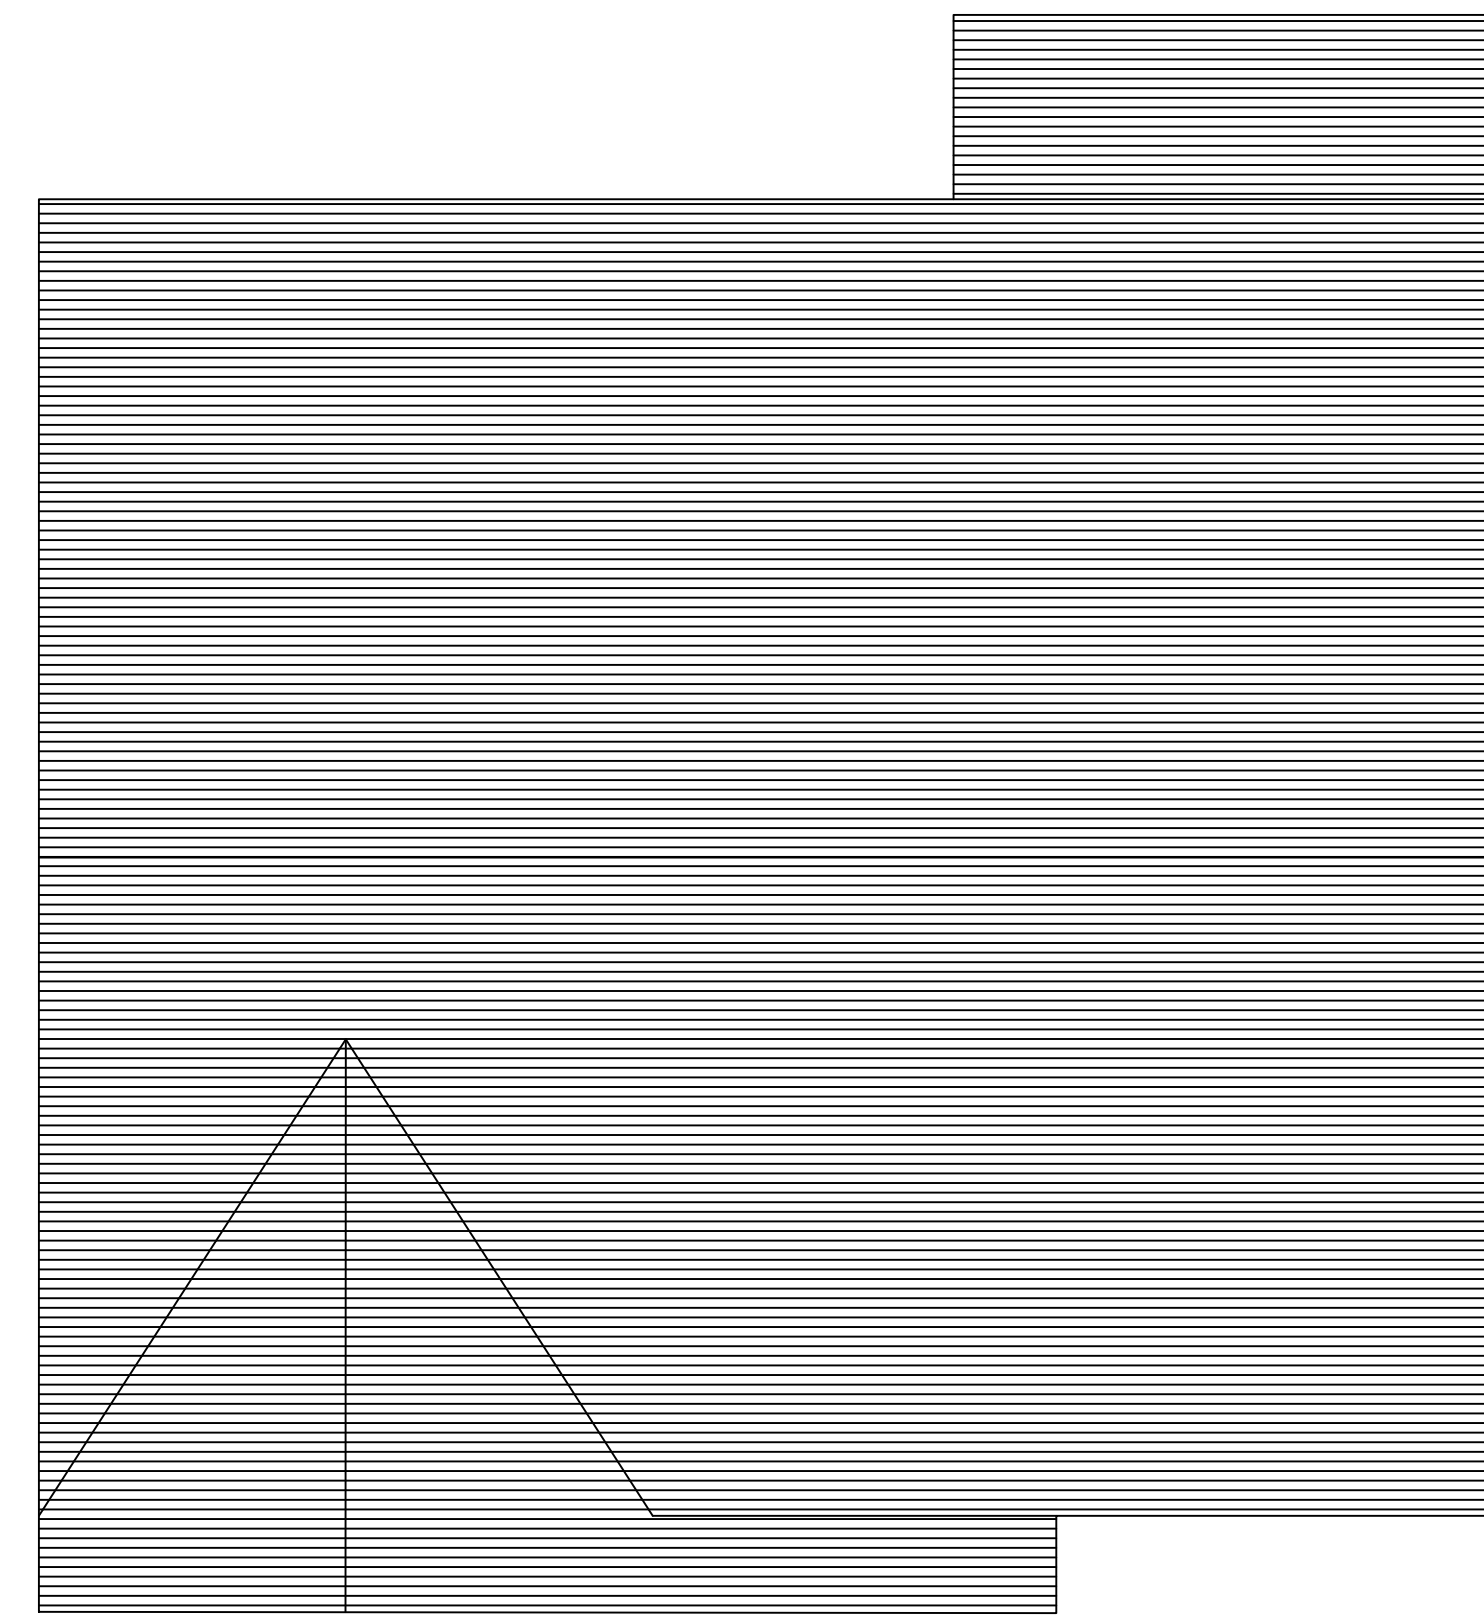

Roof Plan 1:50

EXTERNAL FINISHES


- Concrete roof tiles
- Facing brick & render external finish
- UPVC downpipes & gutters - Brown
- UPVC fascia & soffits - Brown
- Double glazed UPVC windows - Brown
- UPVC external doors - Brown

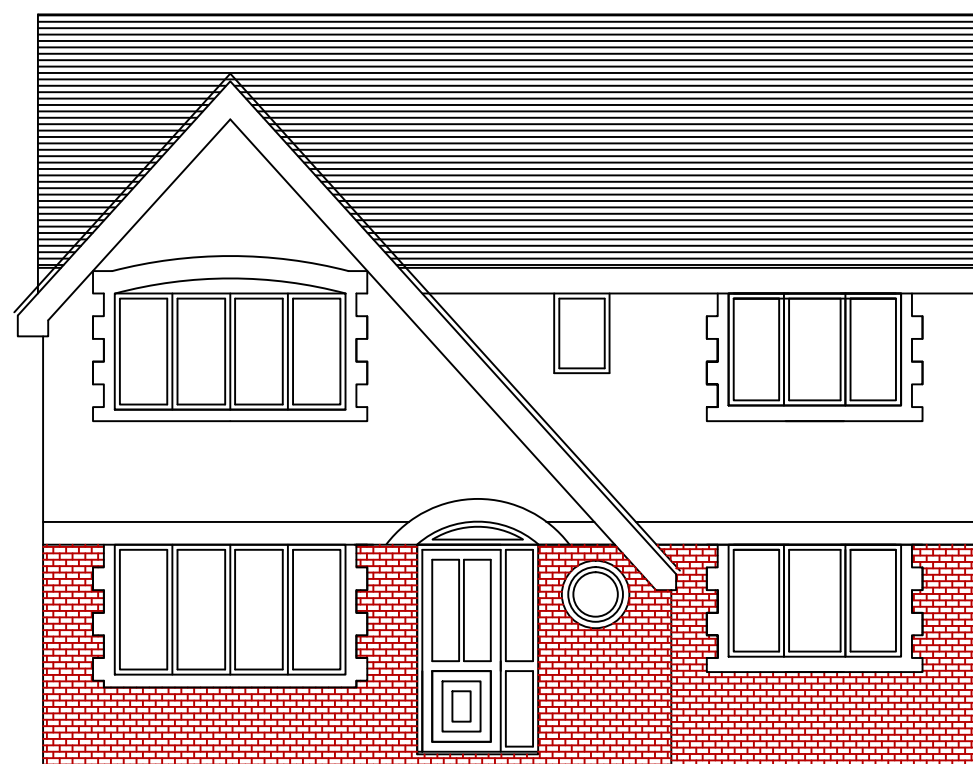


Front Elevation 1:75



Rear Elevation 1:75

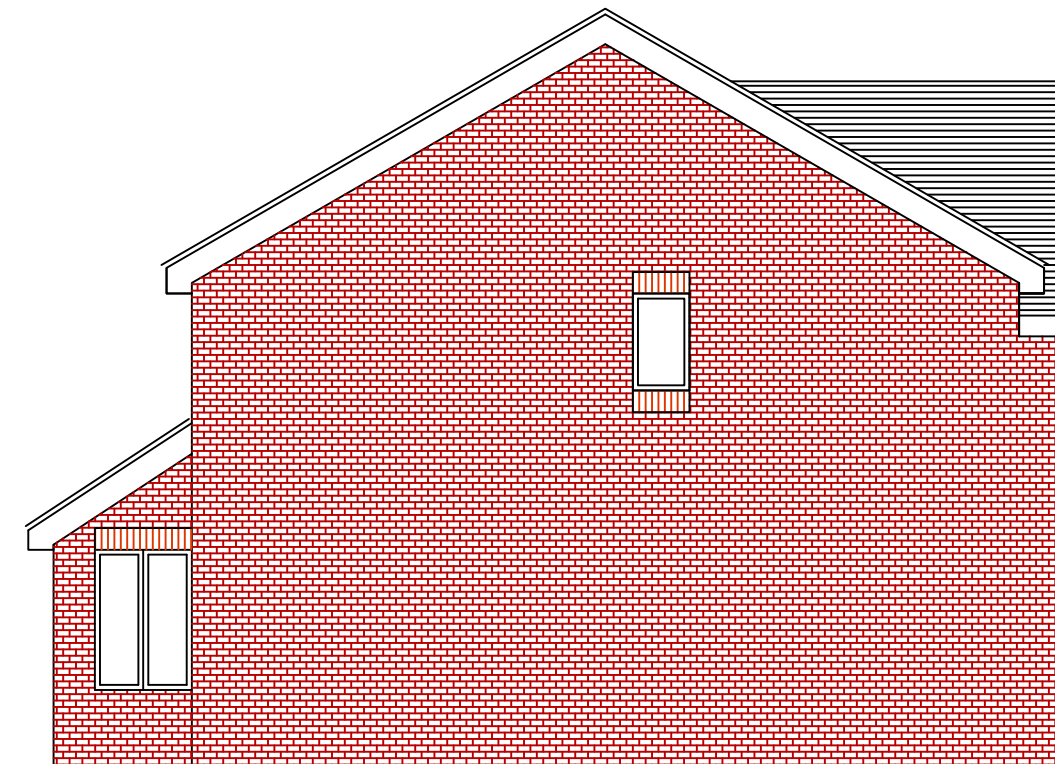

Side Elevation 1:75

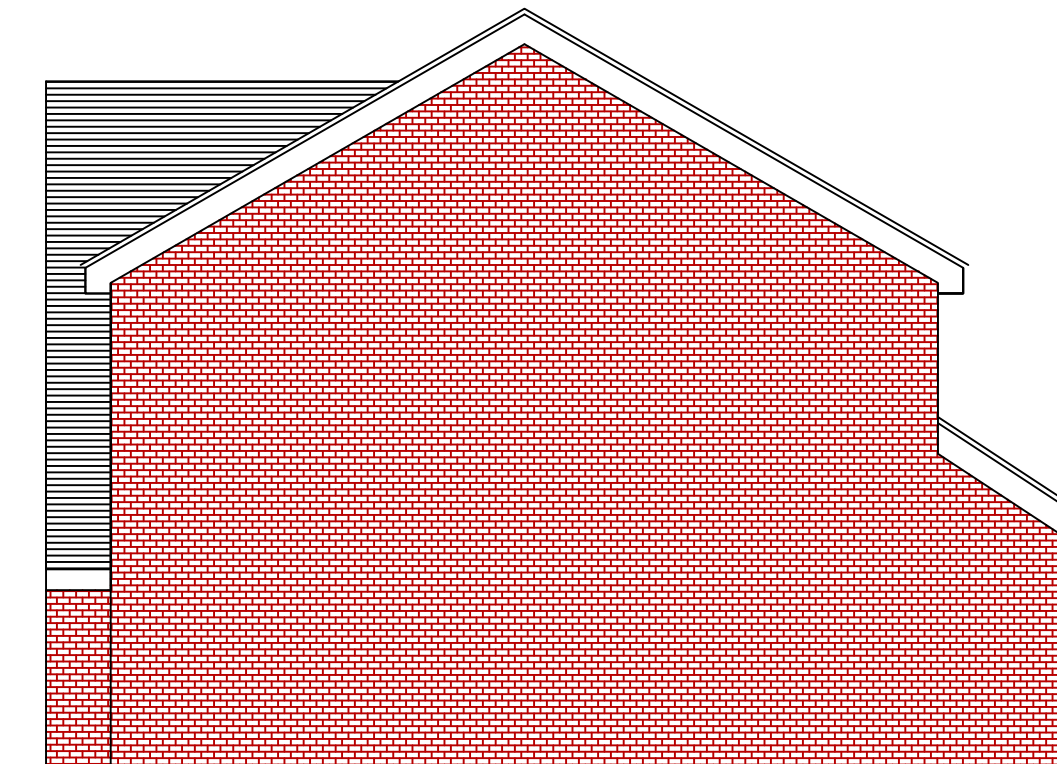

Side Elevation 1:75